
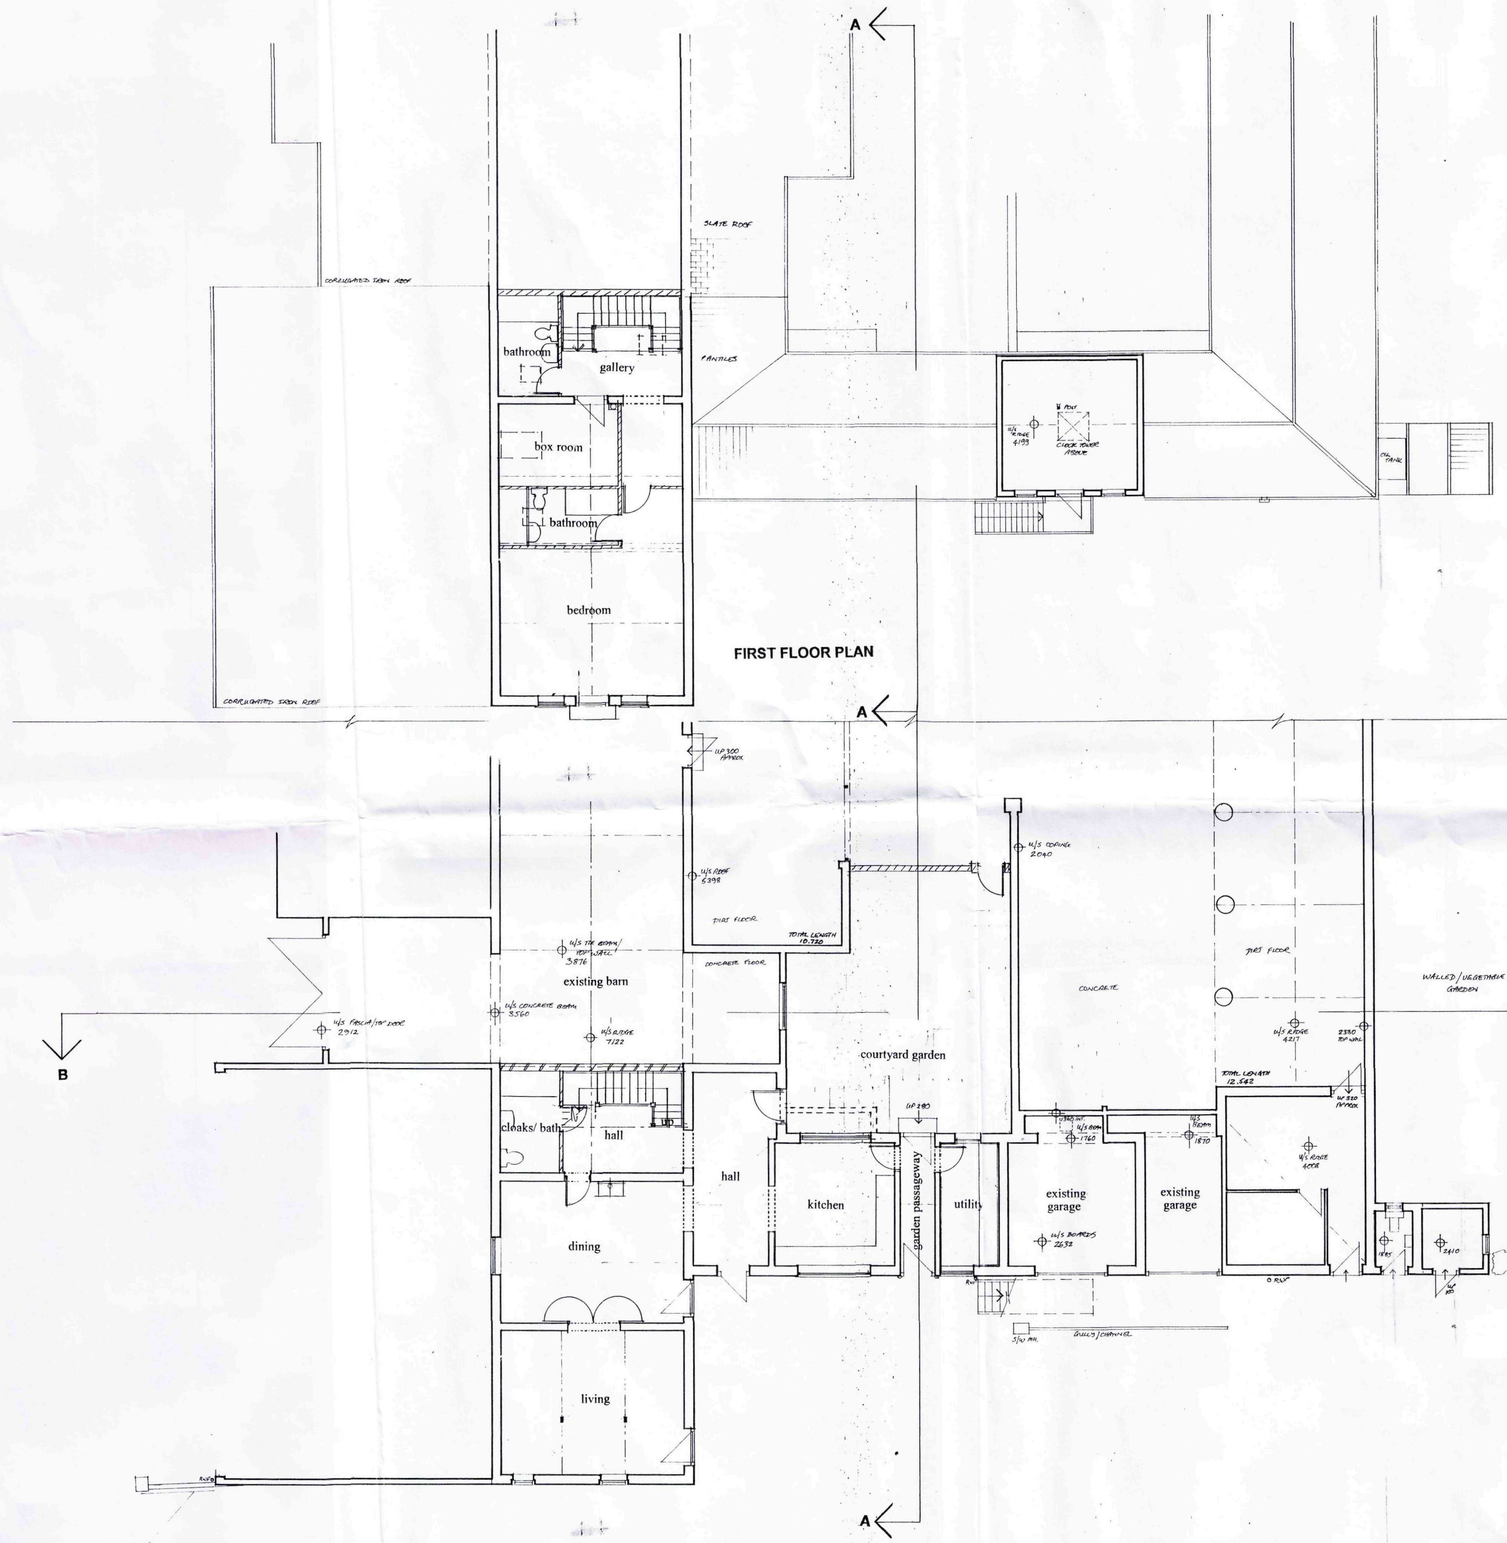


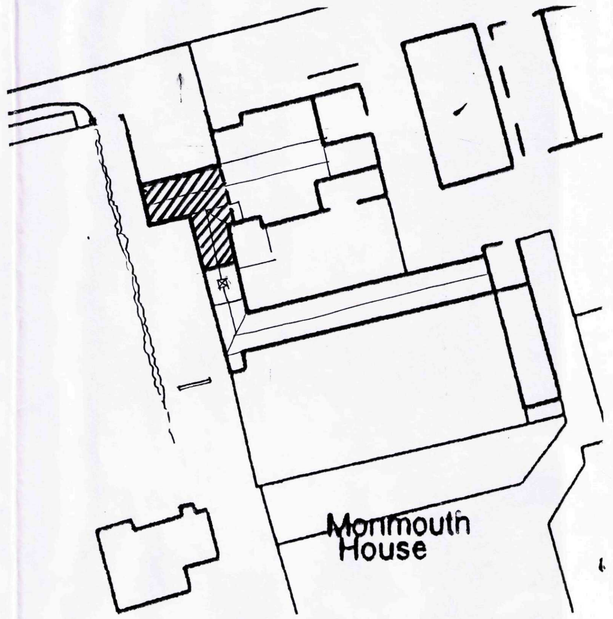

SHDC
Planning & Development
11 MAY 2009
Ref: 0330/09

DETERMINED PLAN

MARTIN HALL ASSOCIATES LTD.

7A OAK STREET
FAKENHAM
NORFOLK
NR21 9DX


TEL: 01328 862229
FAX: 01328 855953
E-mail:design@martin-hall associates.co.uk


PROJECT:
BARNS AT
MONMOUTH HOUSE
LUTTON

DRAWING:
PLANS
AS PROPOSED

REF:	REVISION	SCALES	DATE
2442. 03		1:100	02.09

DO NOT SCALE. PRINTING MAY HAVE DISTORTED DRAWN DIMENSION
USE FIGURED MEASUREMENTS ONLY. IF IN DOUBT - ASK!

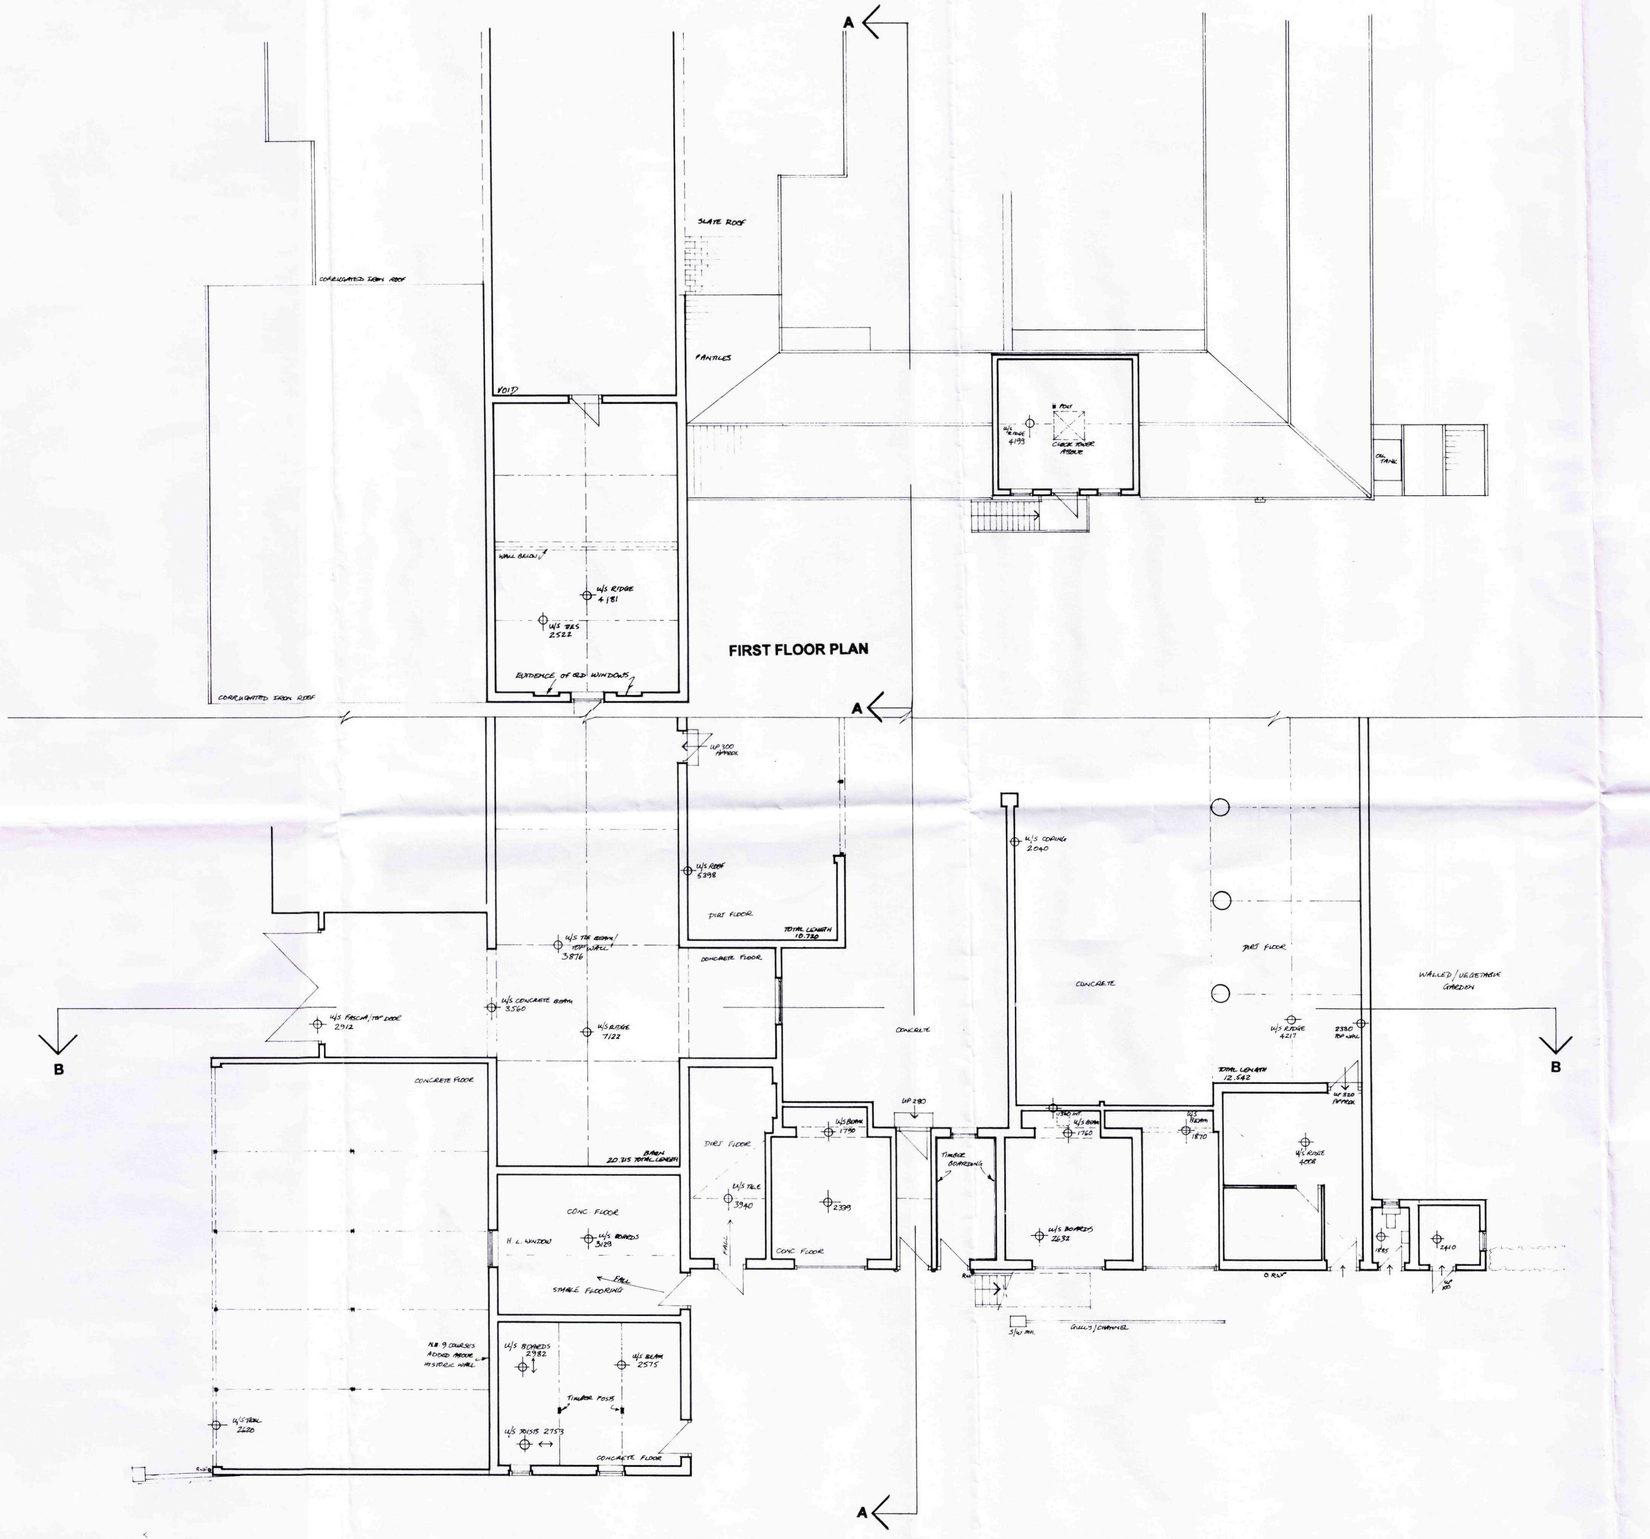

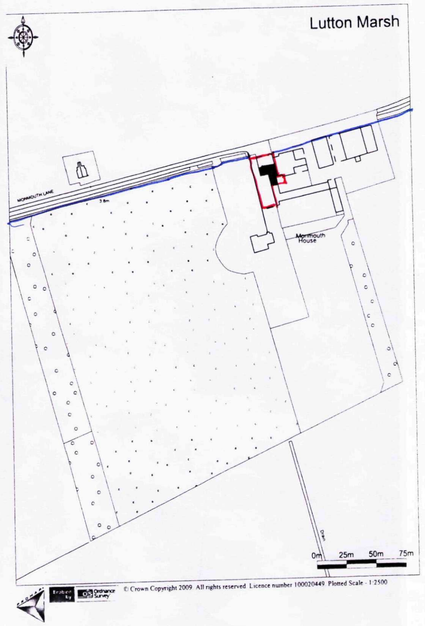

SHDC
Planning & Development
1 1 MAY 2009
Ref:

DETERMINED PLAN


MARTIN HALL ASSOCIATES LTD.

7A OAK STREET
FAKENHAM
NORFOLK
NR21 9DX


TEL: 01328 862229
FAX: 01328 855953
E-mail:design@martin-hall associates.co.uk

PROJECT: **BARNS AT MONMOUTH HOUSE LUTTON**			
DRAWING: **PLANS AS EXISTING**			
REF.	REVISION	SCALES	DATE
2442.01		1:100	11.08

DO NOT SCALE. PRINTING MAY HAVE DISTORTED DRAWN DIMENSION
USE FIGURED MEASUREMENTS ONLY. IF IN DOUBT - ASK!

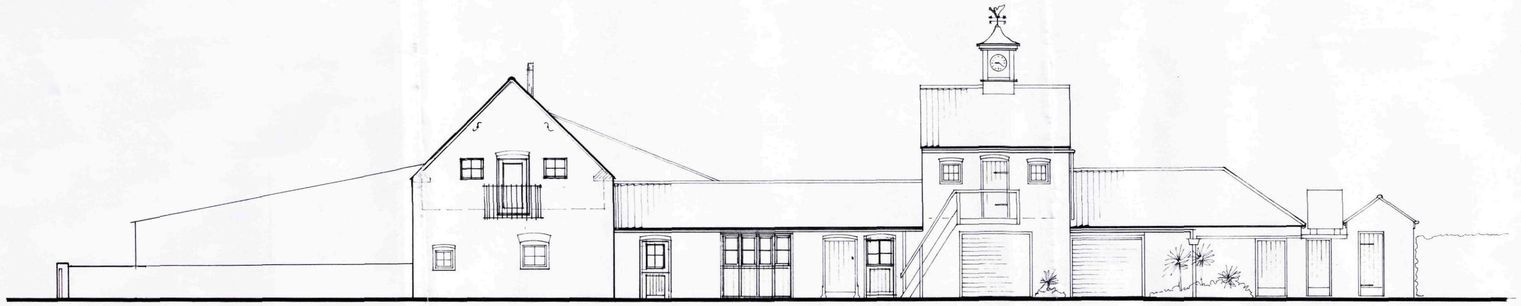


WEST ELEVATION

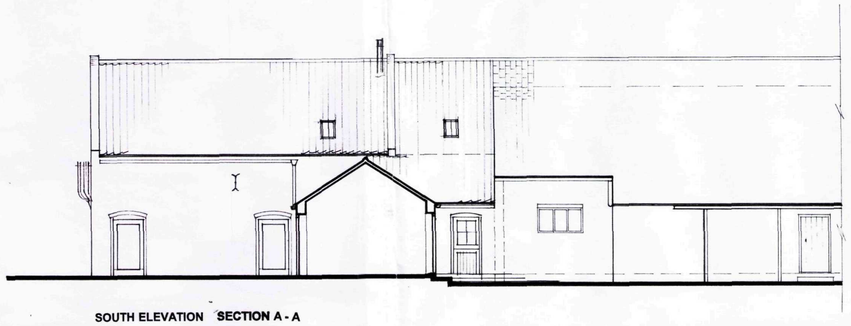

SOUTH ELEVATION SECTION A - A



EAST ELEVATION SECTION B - B

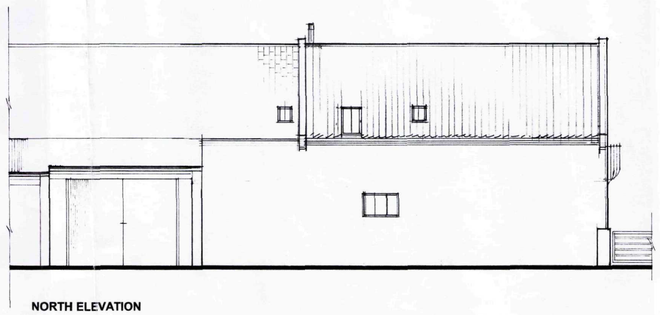

NORTH ELEVATION

SHDC
Planning & Development
11 MAY 2009
Ref: 0330/09

MARTIN HALL ASSOCIATES LTD.


7A OAK STREET
FAKENHAM
NORFOLK
NR21 9DX

TEL: 01328 862229
FAX: 01328 855953
E-mail:design@martin-hall associates.co.uk


PROJECT:	**BARNS AT MONMOUTH HOUSE LUTTON**
DRAWING:	**ELEVATIONS SECTION AS PROPOSED**

REF:	REVISION	SCALES	DATE
2442. 04		1:100	02.09

DO NOT SCALE, PRINTING MAY HAVE DISTORTED DRAWN DIMENSION
USE FIGURED MEASUREMENTS ONLY, IF IN DOUBT - ASK!

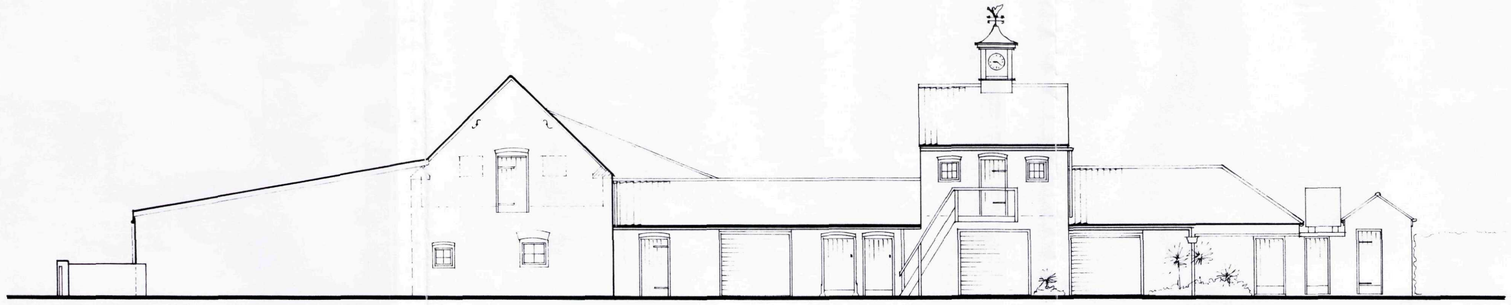


WEST ELEVATION

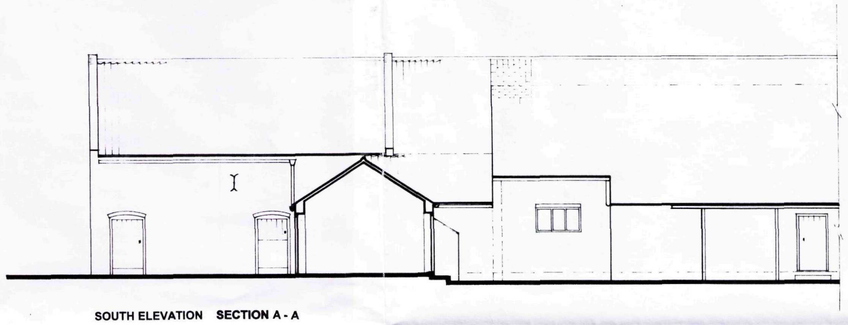

SOUTH ELEVATION **SECTION A - A**



EAST ELEVATION **SECTION B - B**

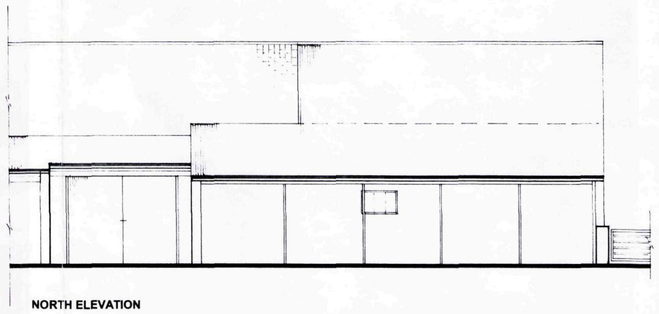

NORTH ELEVATION

SHDC
Planning & Development
1 1 MAY 2009
Ref: 0330/09

DETERMINED PLAN

MARTIN HALL ASSOCIATES LTD.

7A OAK STREET
FAKENHAM
NORFOLK
NR21 9DX

TEL: 01328 862229
FAX: 01328 855953
E-mail:design@martin-hall associates.co.uk

PROJECT	
	BARNS AT MONMOUTH HOUSE LUTTON
DRAWING	
	ELEVATIONS SECTION AS EXISTING

REF	REVISION	SCALES	DATE
2442.02		1:100	11.08

DO NOT SCALE. PRINTING MAY HAVE DISTORTED DRAWN DIMENSION
USE FIGURED MEASUREMENTS ONLY. IF IN DOUBT - ASK!