
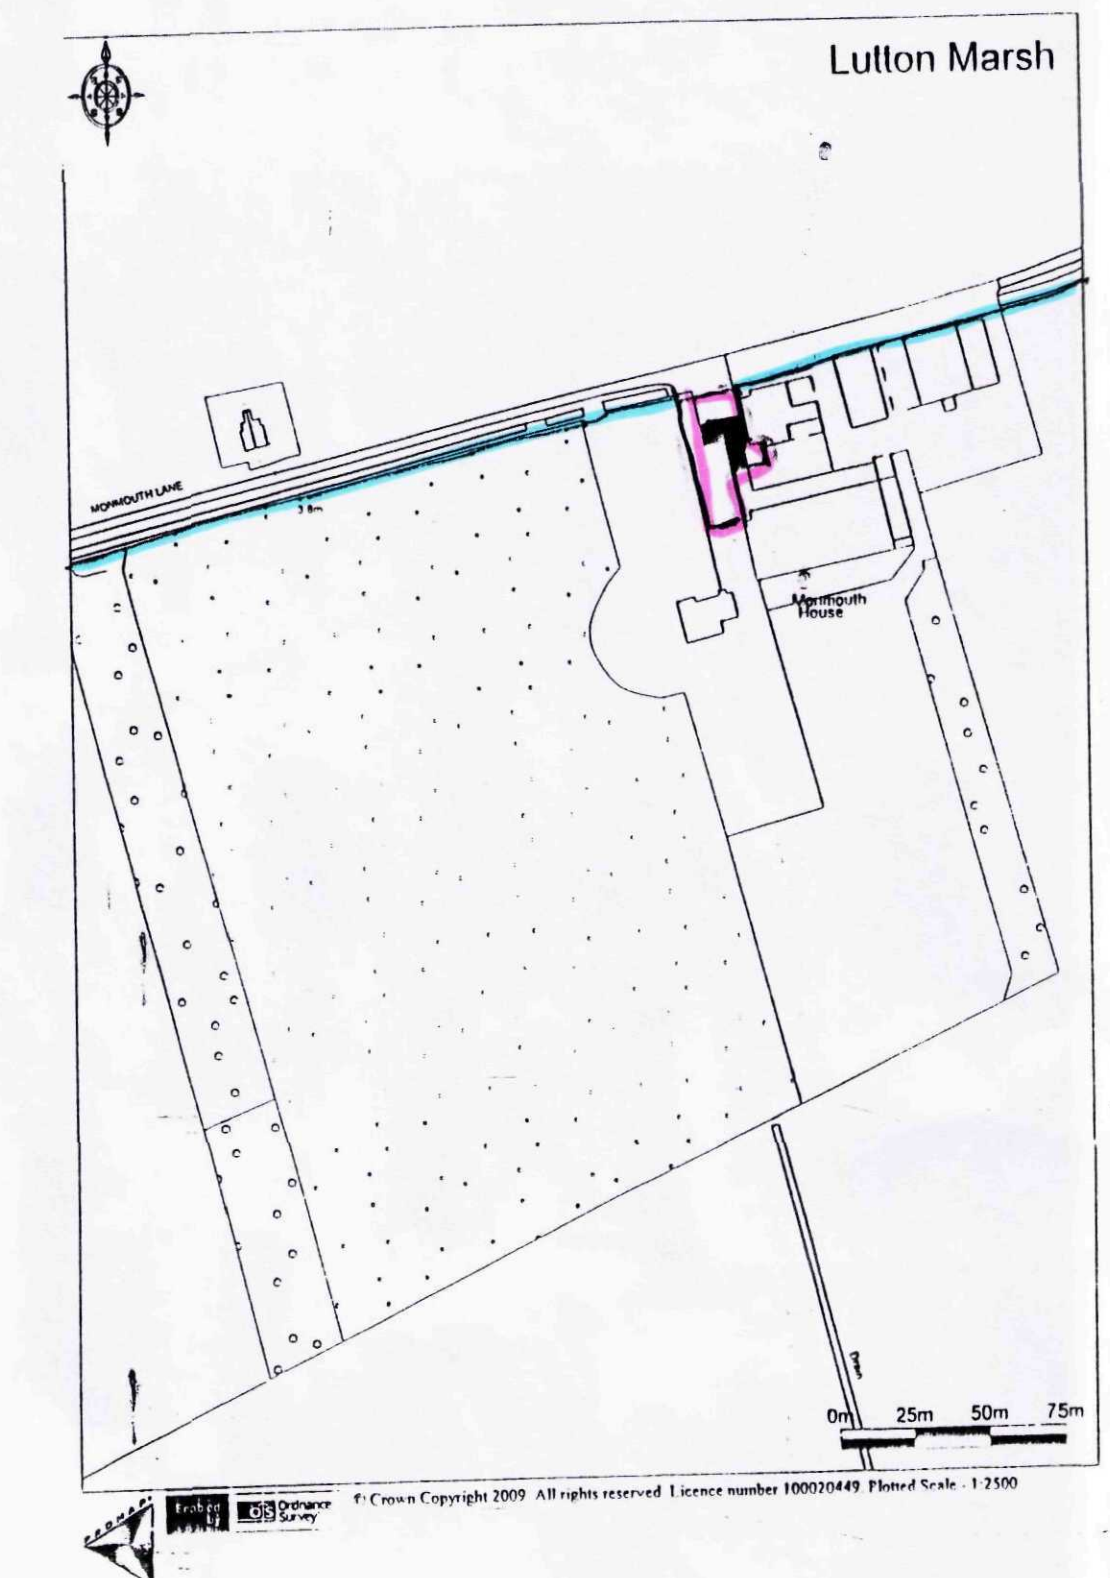


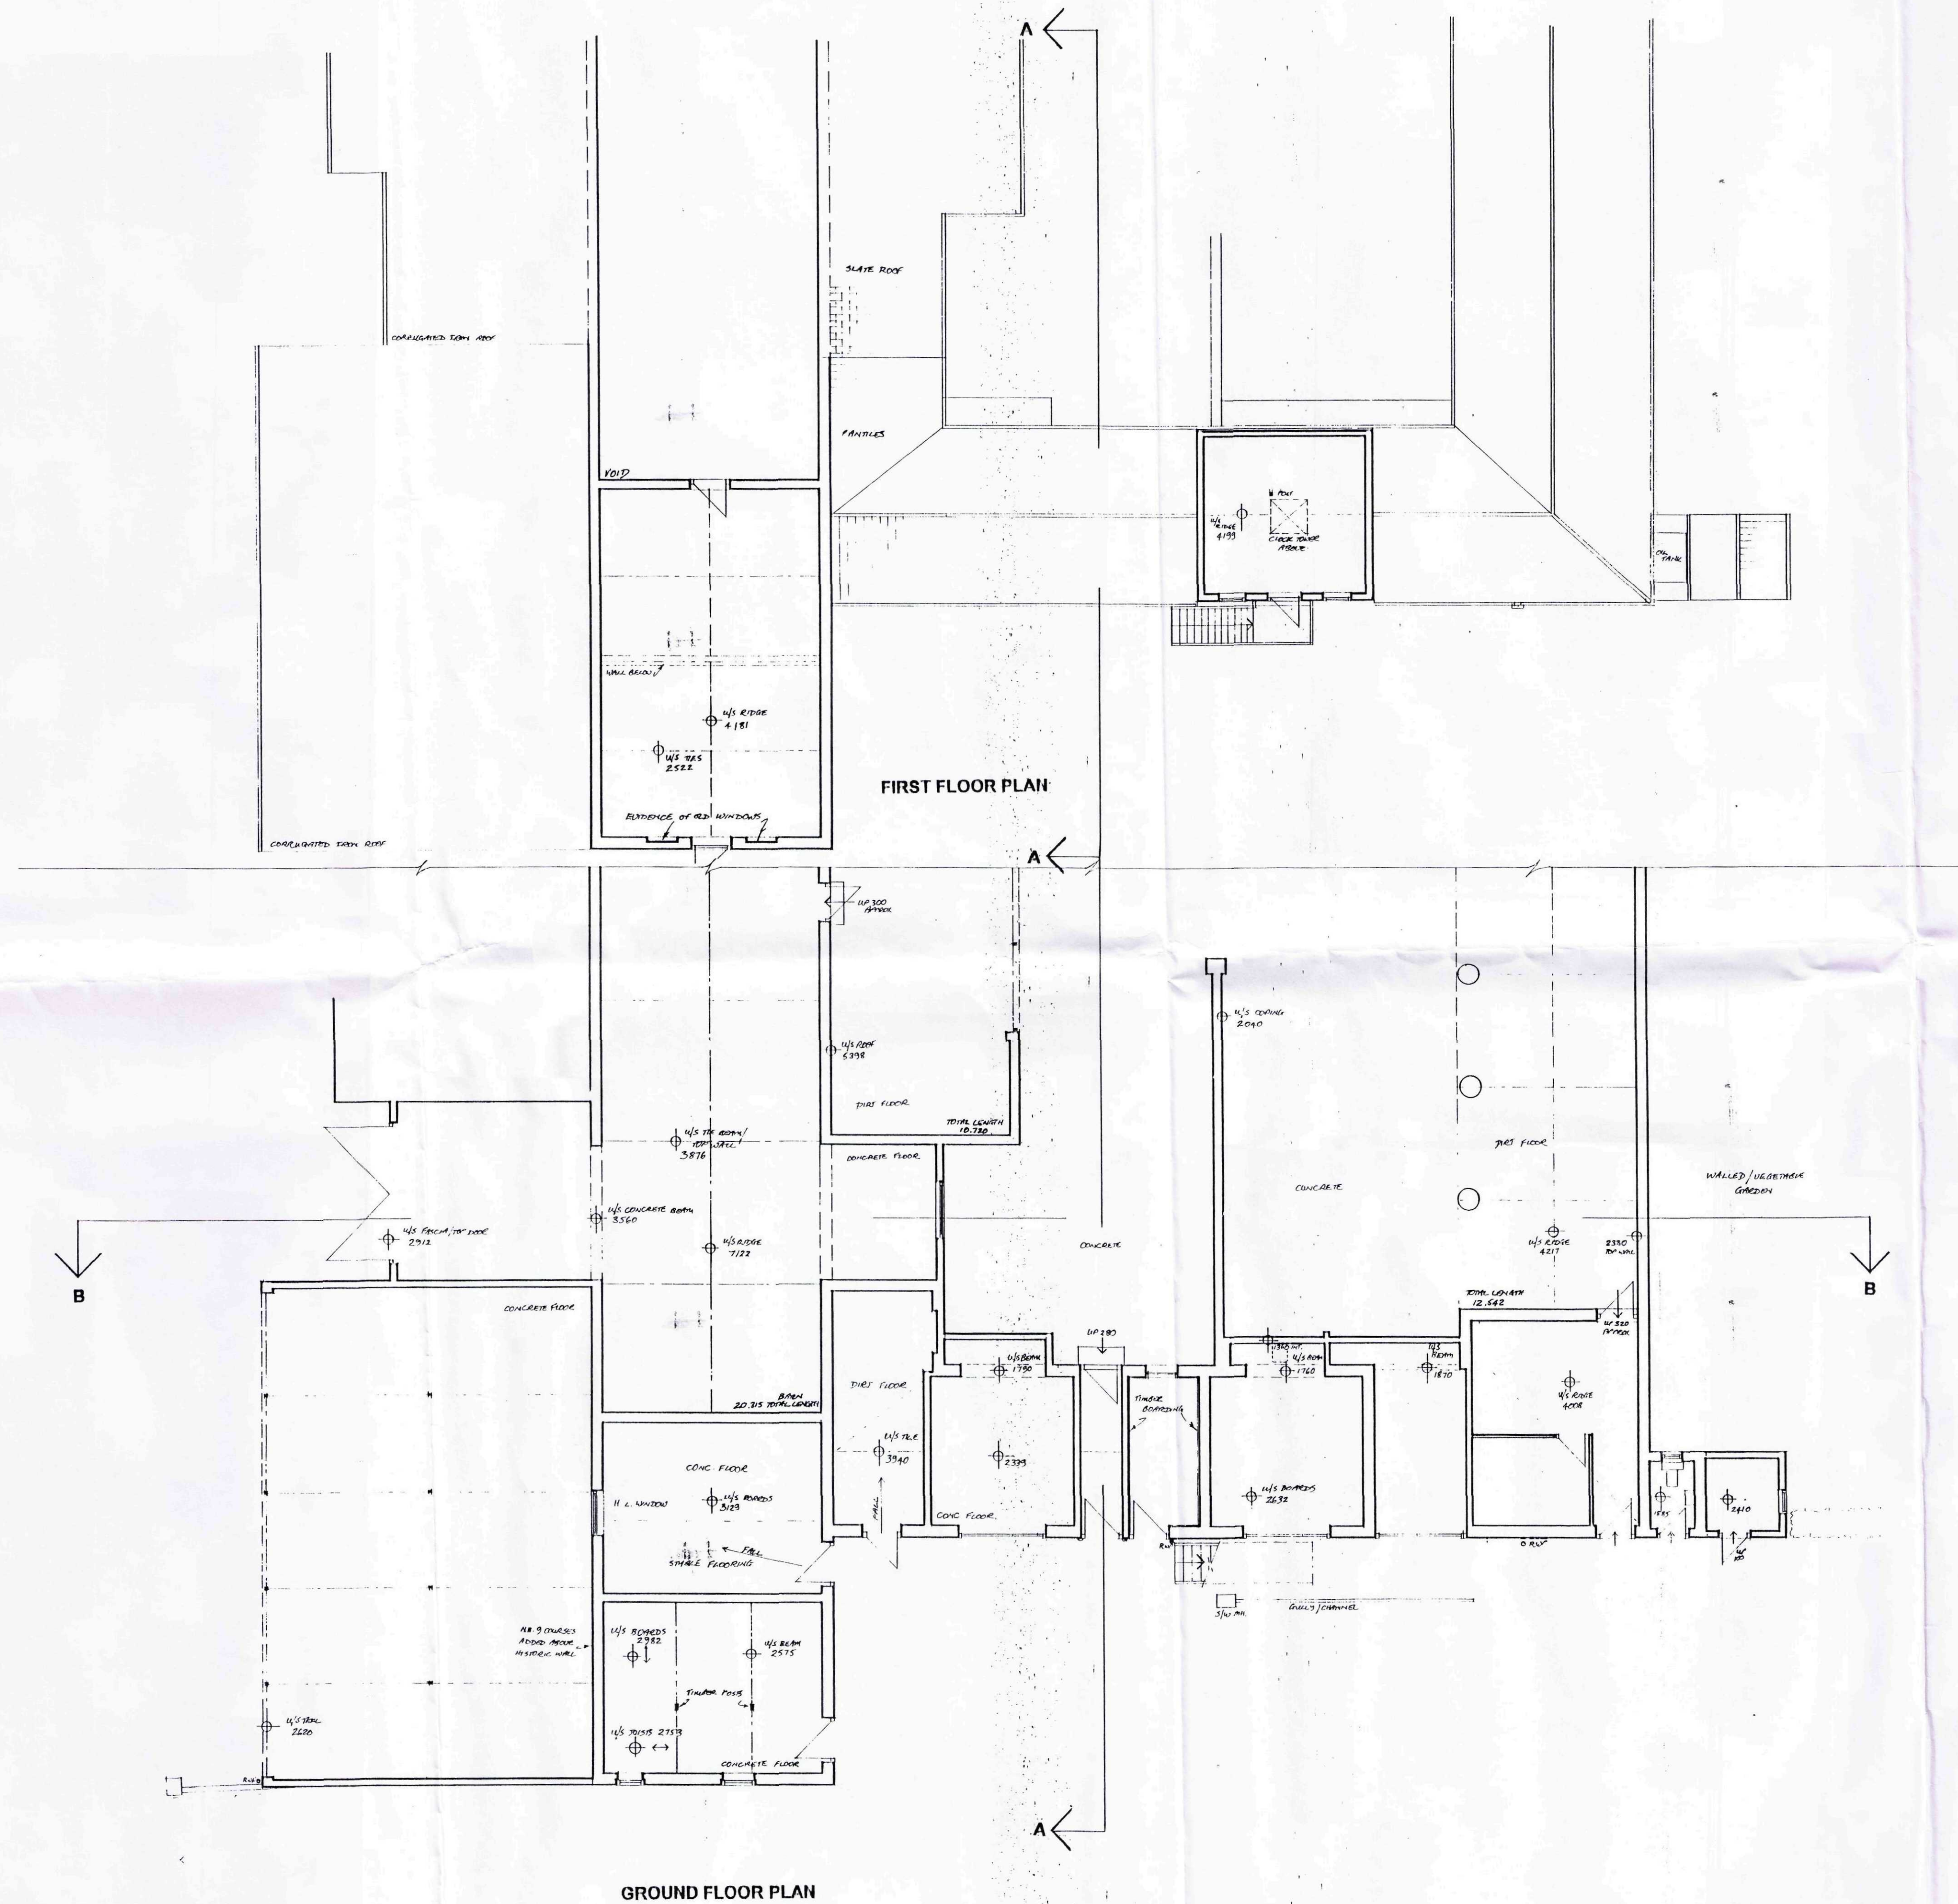

DETERMINED PLAN


SHDC
Planning & Development
11 MAY 2009
Ref: 033109

MARTIN HALL ASSOCIATES LTD.


PROJECT:	BARNs AT MONMOUTH HOUSE LUTTON		
DRAWING:	PLANS AS EXISTING		
REF:	REVISION	SCALES	DATE
2442.01		1:100	11.08

7A OAK STREET
FAKENHAM
NORFOLK
NR21 9DX
TEL 01328 862229
FAX 01328 859953
E mail: design@martin-hall-associates.co.uk


DO NOT SCALE. PRINTING MAY HAVE DISTORTED DRAWN DIMENSION
USE FIGURED MEASUREMENTS ONLY. IF IN DOUBT ASK!

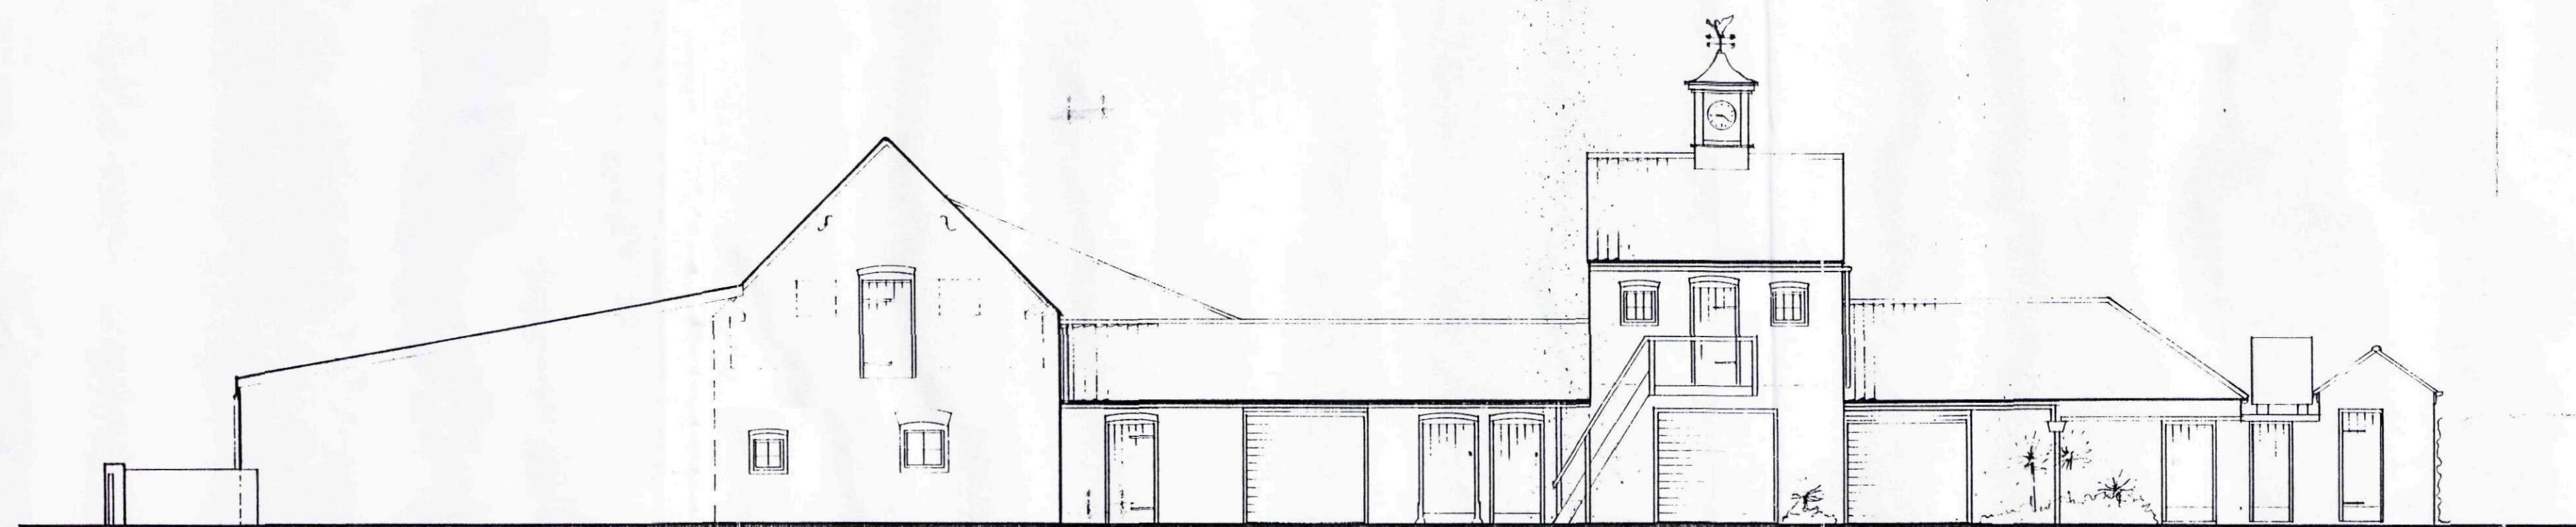


WEST ELEVATION

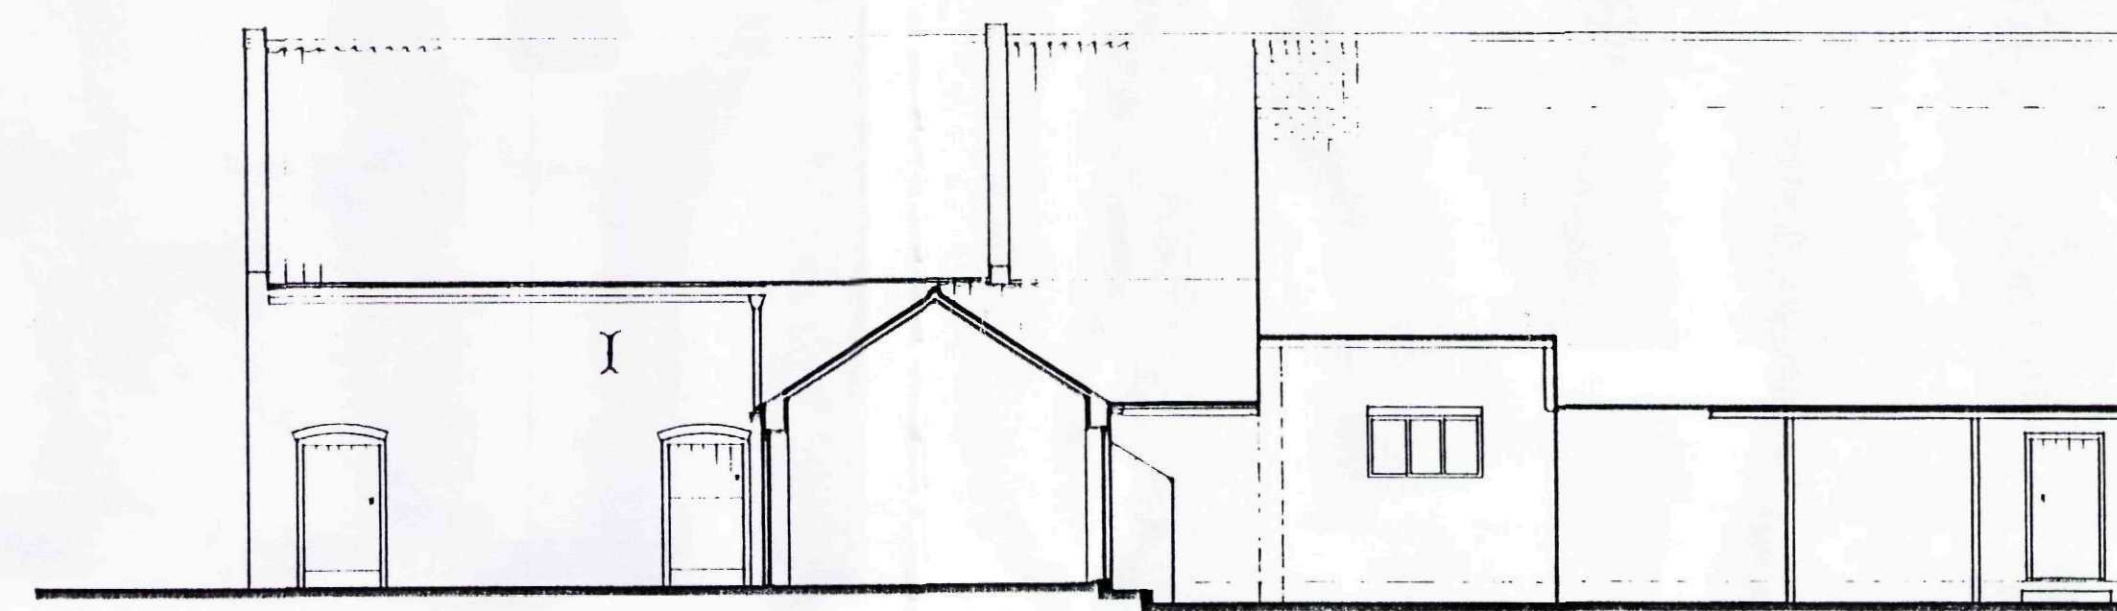

SOUTH ELEVATION SECTION A - A

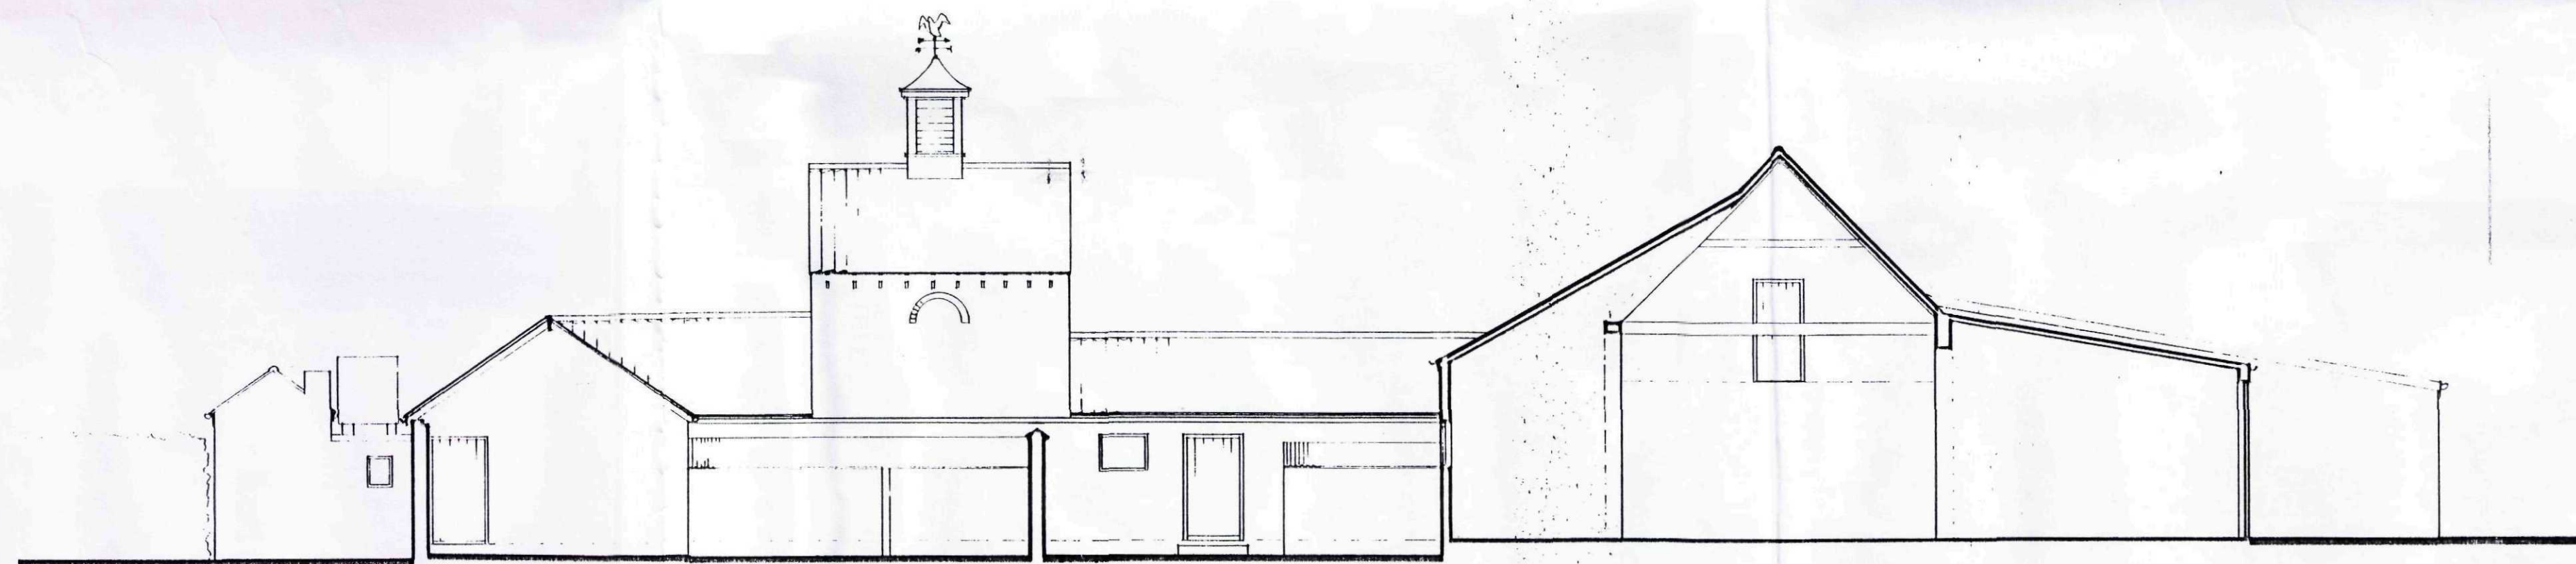

EAST ELEVATION SECTION B - B

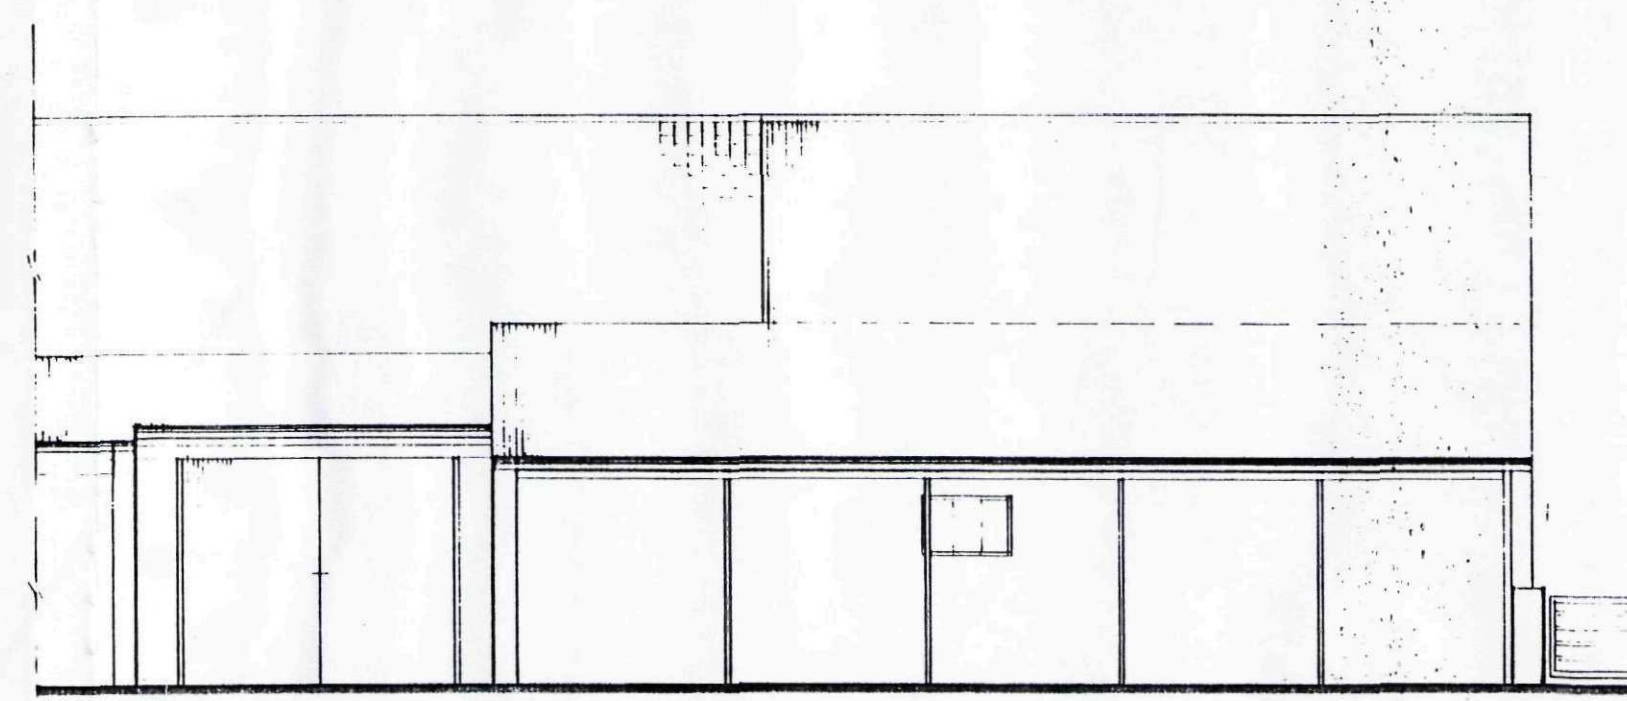

NORTH ELEVATION

SHDC
Planning & Development
11 MAY 2009
Ref: 033109

**DETERMINED
PLAN**



MARTIN HALL ASSOCIATES LTD.

PROJECT			
BARNES AT MONMOUTH HOUSE LUTTON			
DRAWING			
ELEVATIONS SECTION AS EXISTING			
REF:	REVISION	SCALES	DATE
2442.02		1:100	11.08

7A OAK STREET
FAKENHAM
NORFOLK
NR21 9DX

TEL: 01328 862229
FAX: 01328 855953
E-mail: design@martin-hall-associates.co.uk

DO NOT SCALE. PRINTING MAY HAVE DISTORTED DRAWN DIMENSION.
USE FIGURED MEASUREMENTS ONLY IF IN DOUBT - ASK!

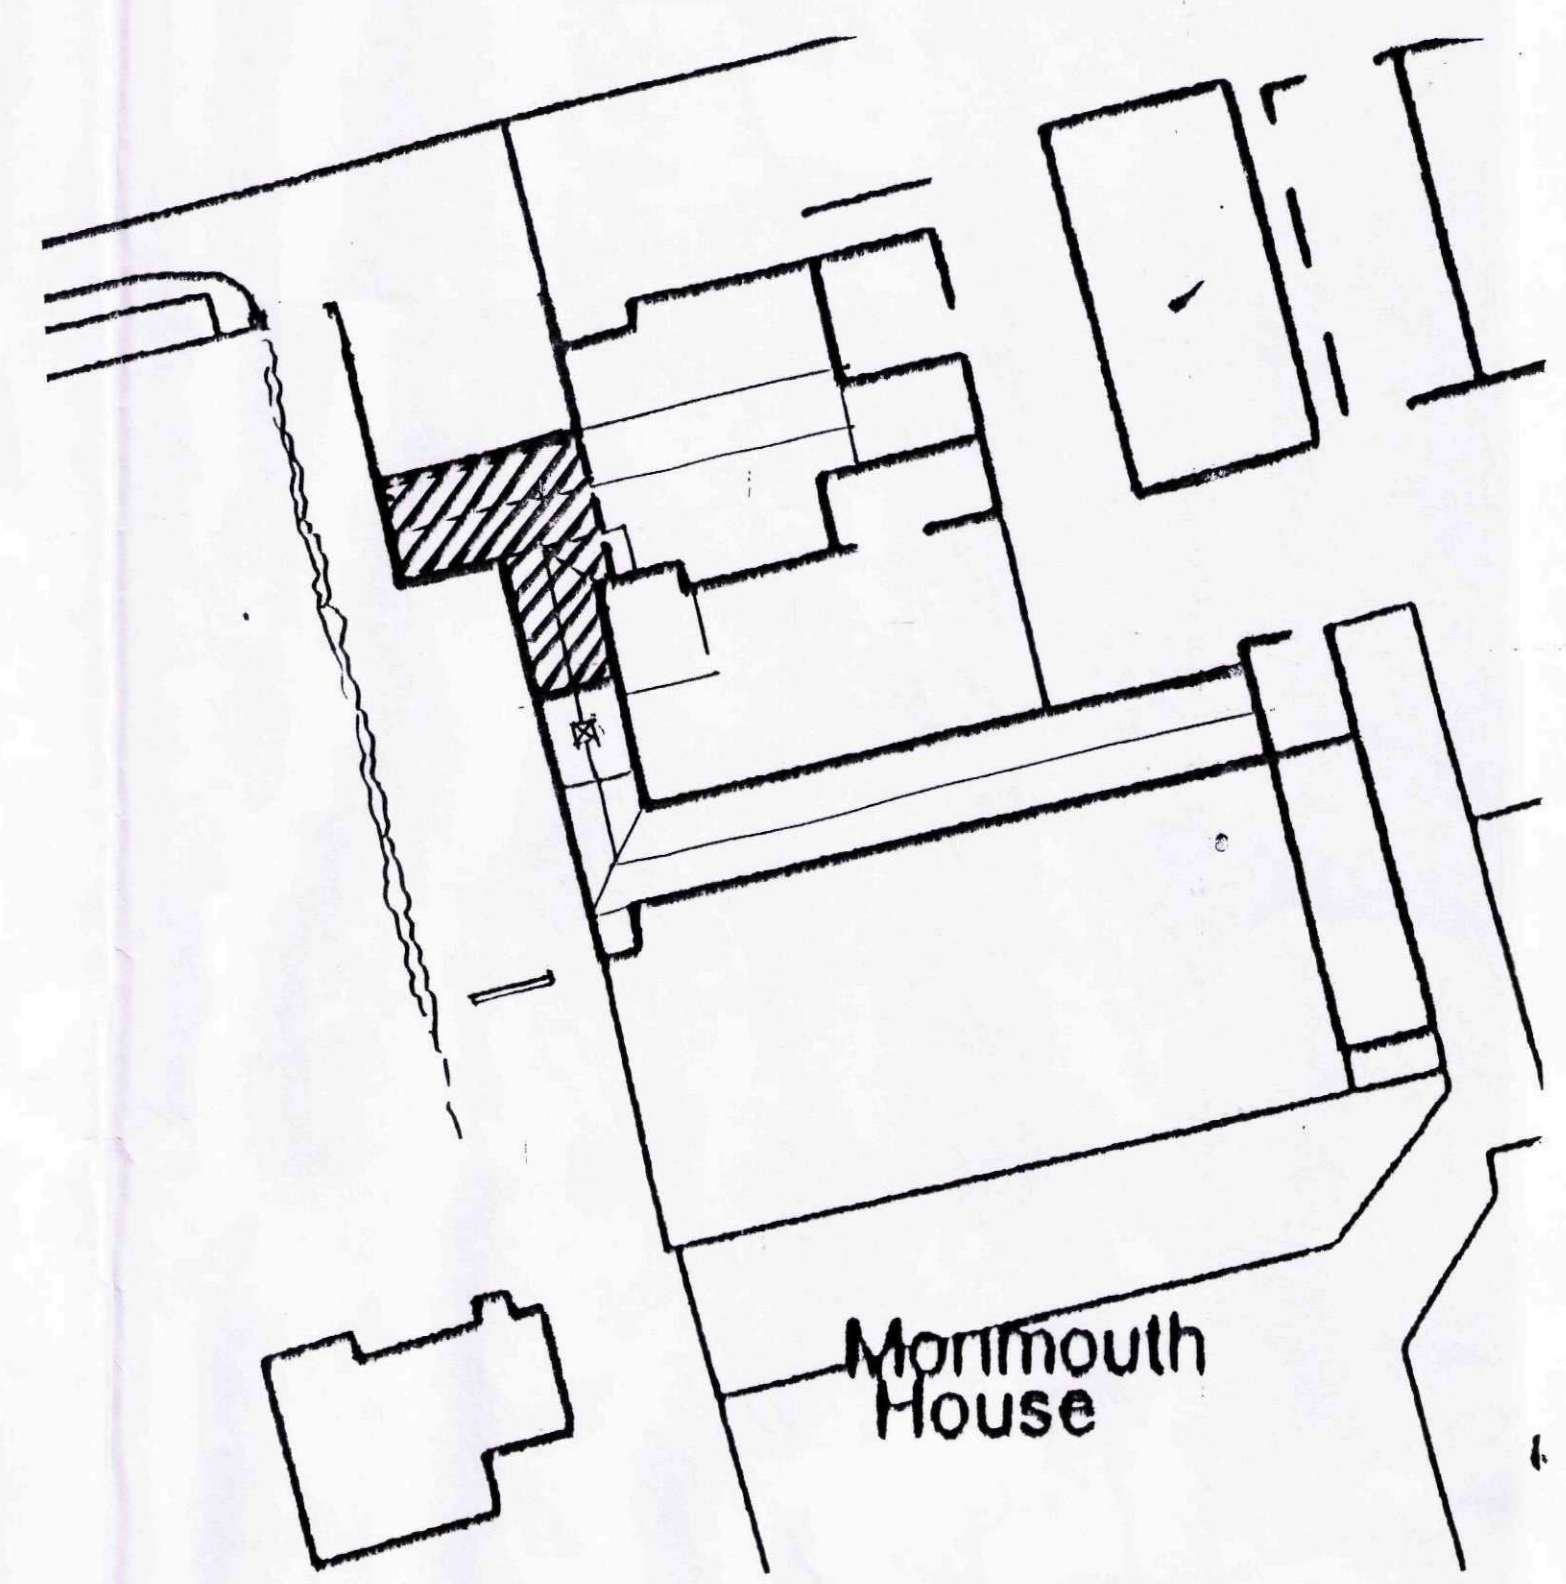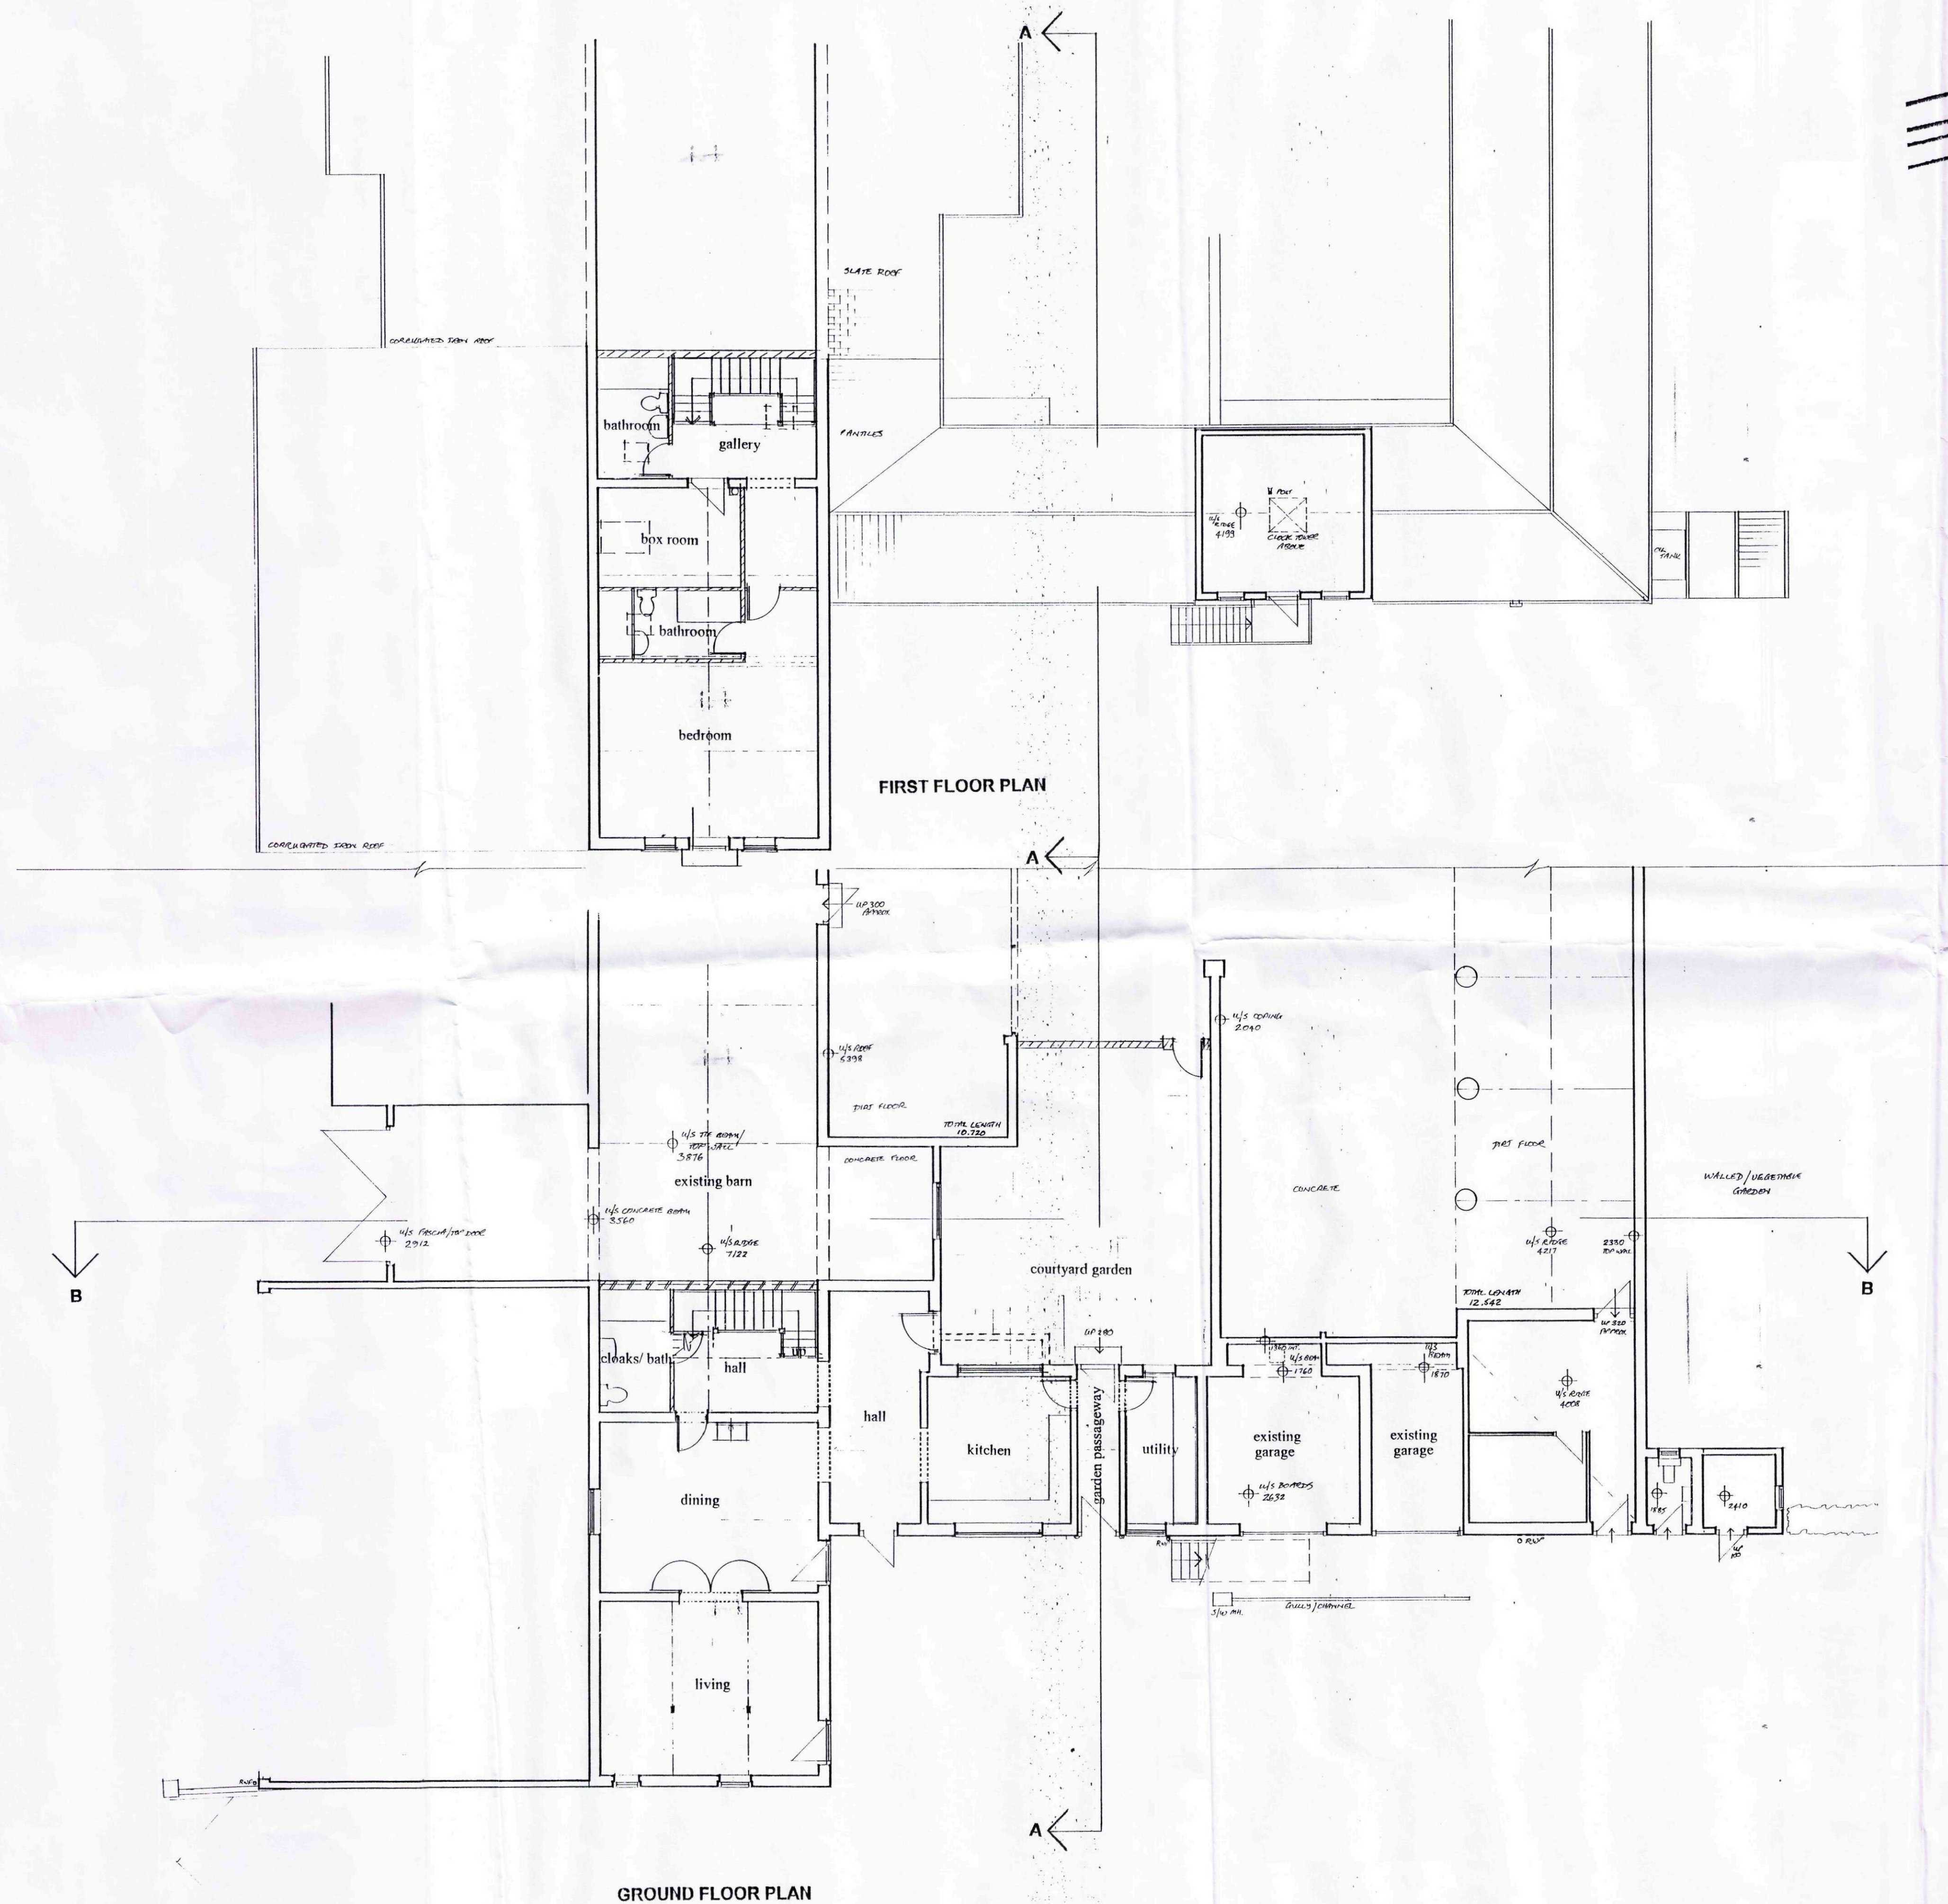

SHDC
Planning & Development
11 MAY 2009
Ref: 033109



**DETERMINED
PLAN**

MARTIN HALL ASSOCIATES LTD.

PROJECT: BARNES AT MONMOUTH HOUSE LUTTON			
DRAWING: PLANS AS PROPOSED			
REF: 2442. 03	REVISION	SCALES 1:100	DATE 02.09

7A OAK STREET
FAREHAM
NORFOLK
NR21 9DX
TEL: 01328 862229
FAX: 01328 850953
E-mail: mhall@martin-hall-associates.co.uk

DO NOT SCALE. PRINTING MAY HAVE DISTORTED DRAWN DIMENSION
USE FIGURED MEASUREMENTS ONLY, IF IN DOUBT - ASK!

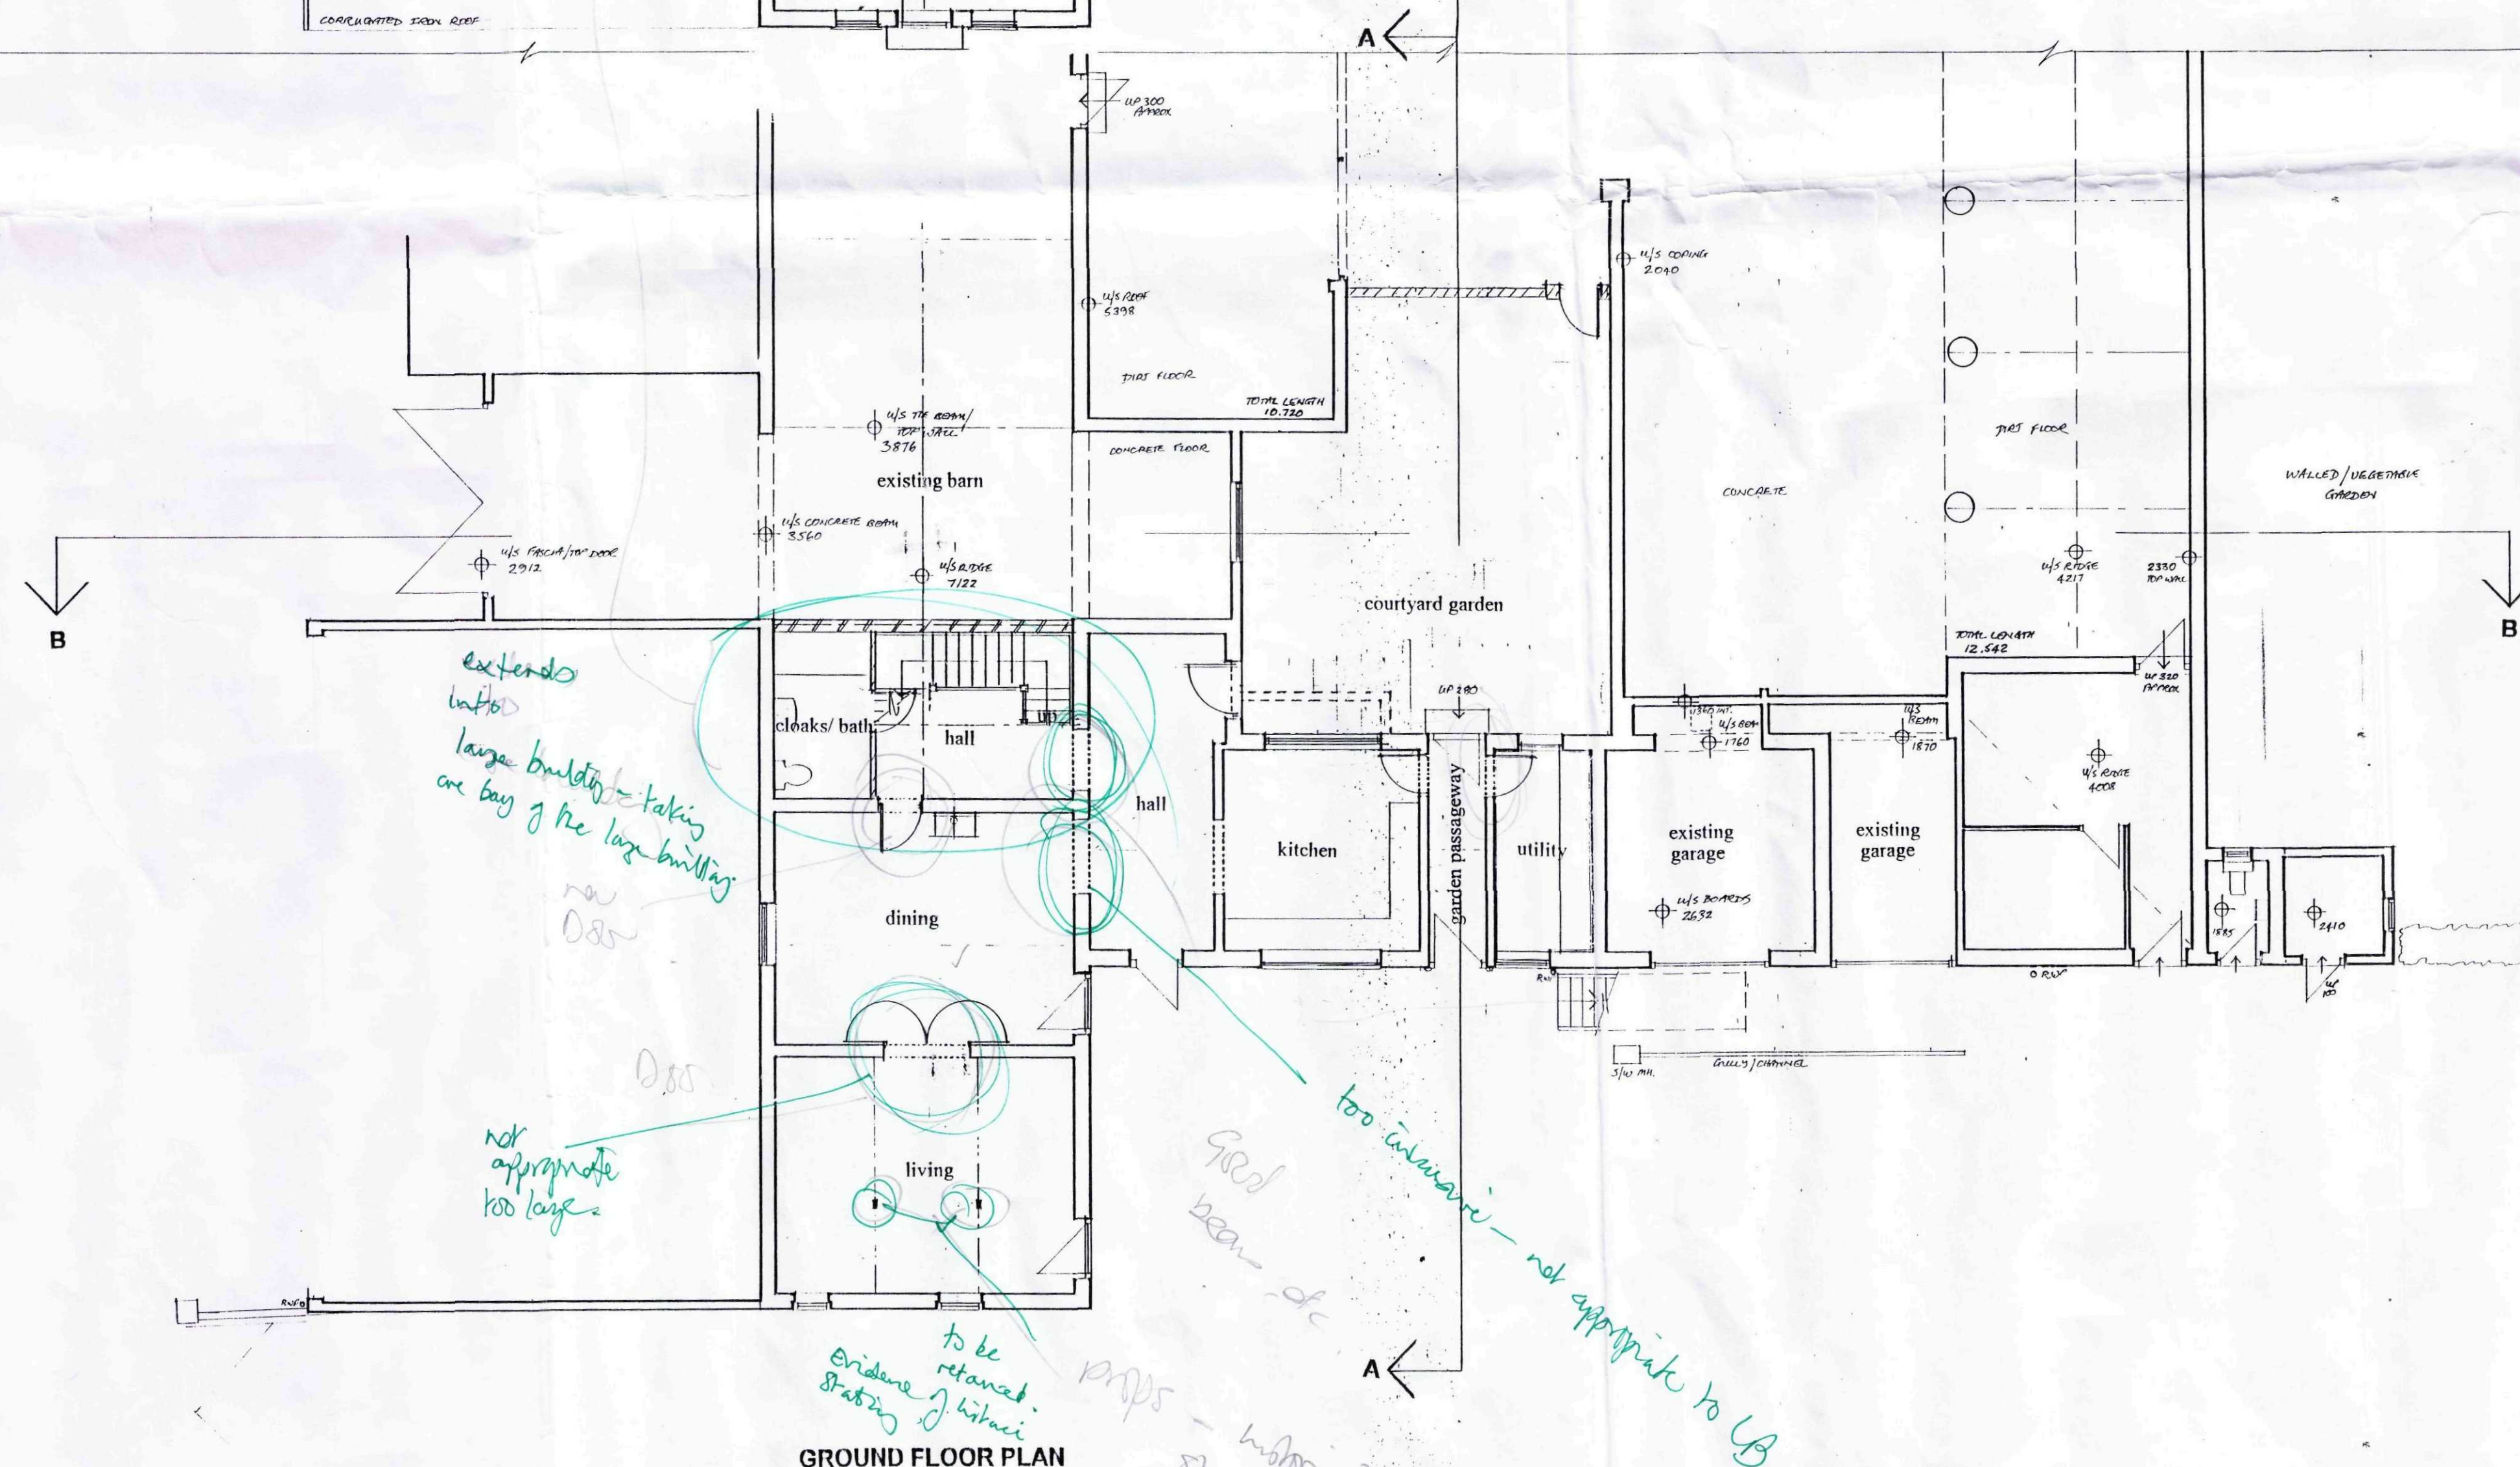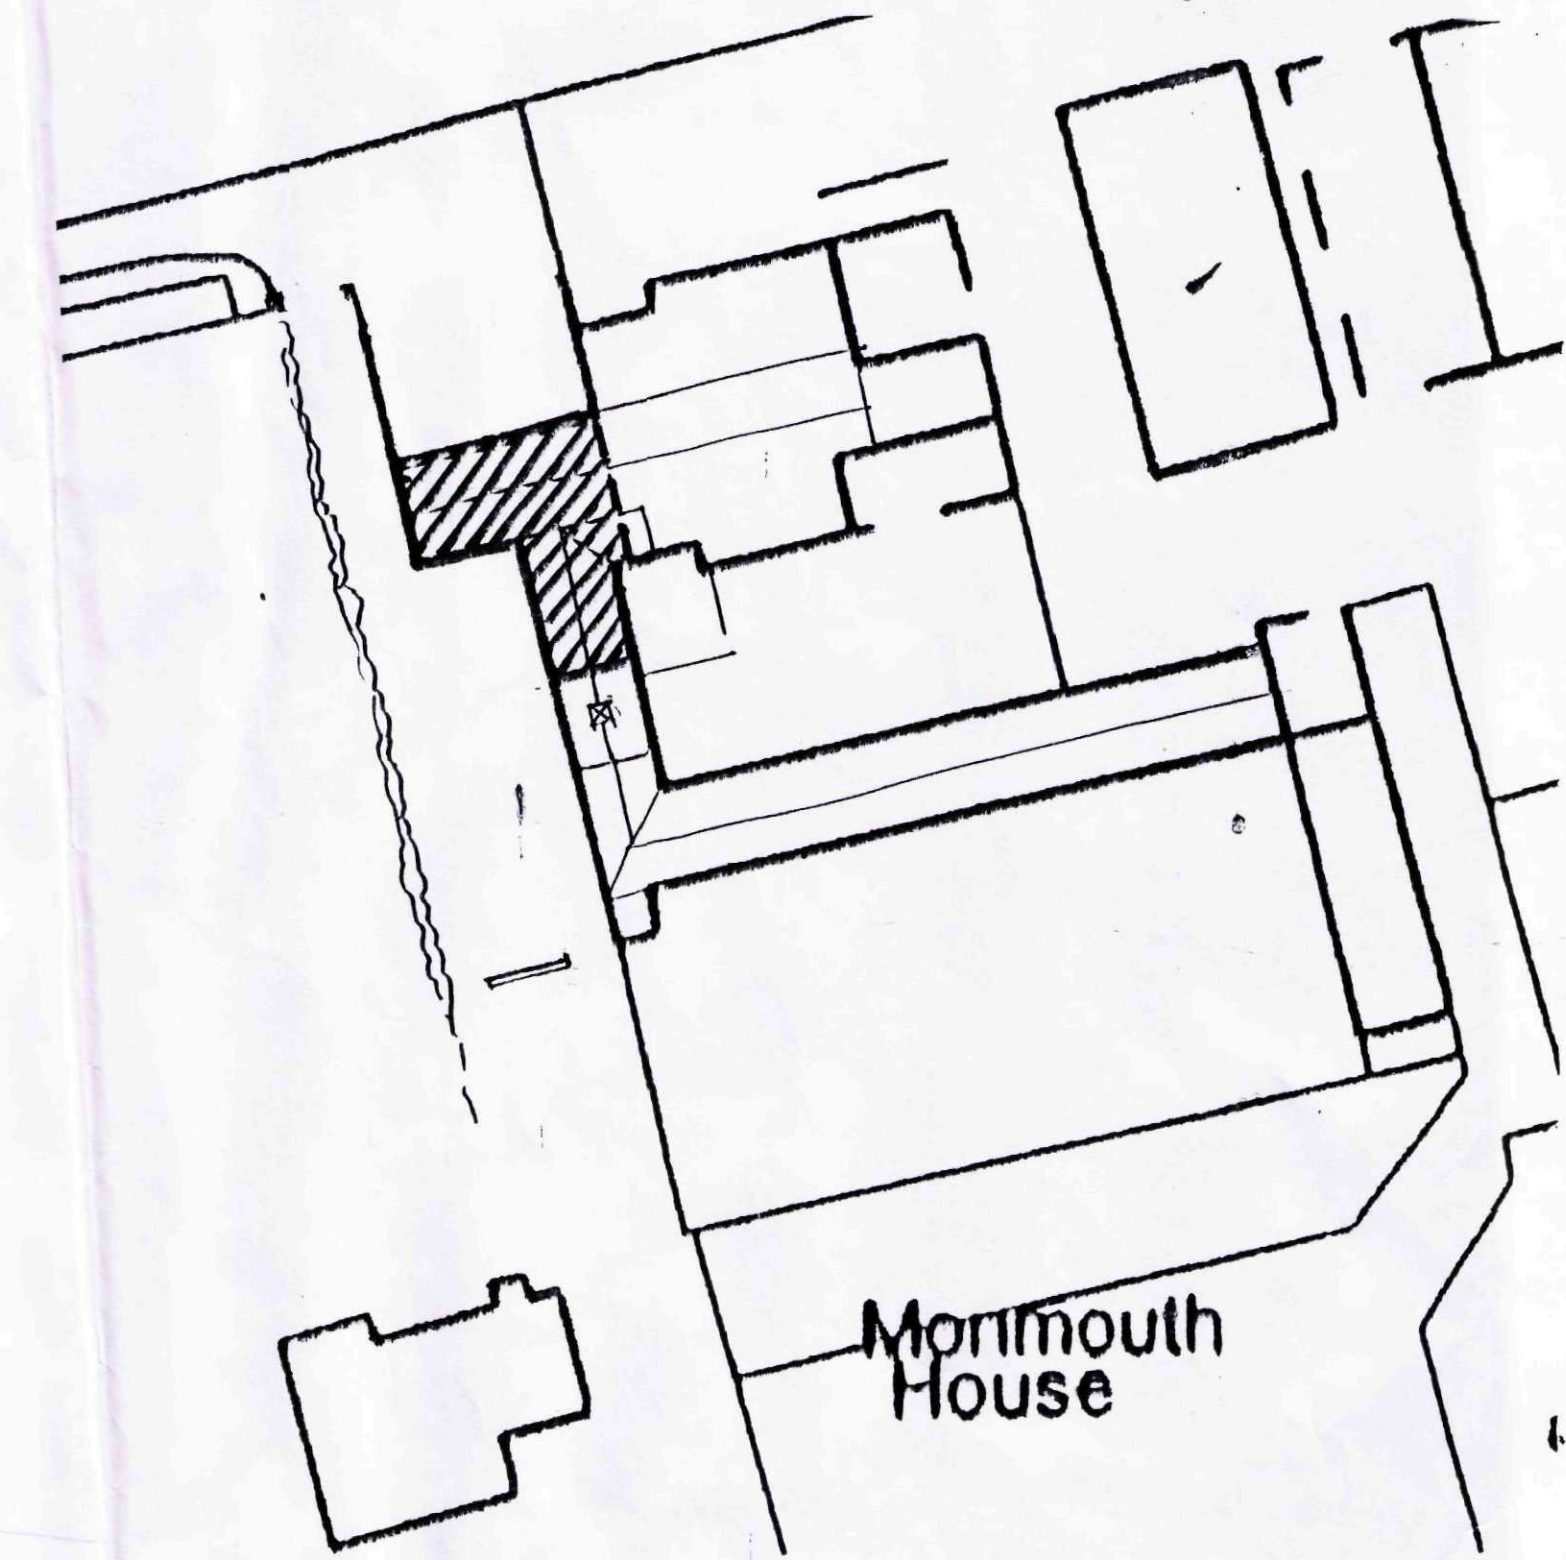

SHDC
Planning & Development
11 MAY 2009
Ref: 0331/09

DETERMINED
PLAN

MARTIN HALL ASSOCIATES LTD.

PROJECT:			
BARNs AT MONMOUTH HOUSE LUTTON			
DRAWING:			
PLANS AS PROPOSED			
REF:	REVISION	SCALES	DATE
2442. 03		1:100	02.09


7A OAK STREET
FAKENHAM
NORFOLK
NR21 9DX

TEL: 01328 862229
FAX: 01328 855953
E-mail: design@martin-hall-associates.co.uk

DO NOT SCALE. PRINTING MAY HAVE DISTORTED DRAWN DIMENSION
USE FIGURED MEASUREMENTS ONLY, IF IN DOUBT - ASK!




WEST ELEVATION

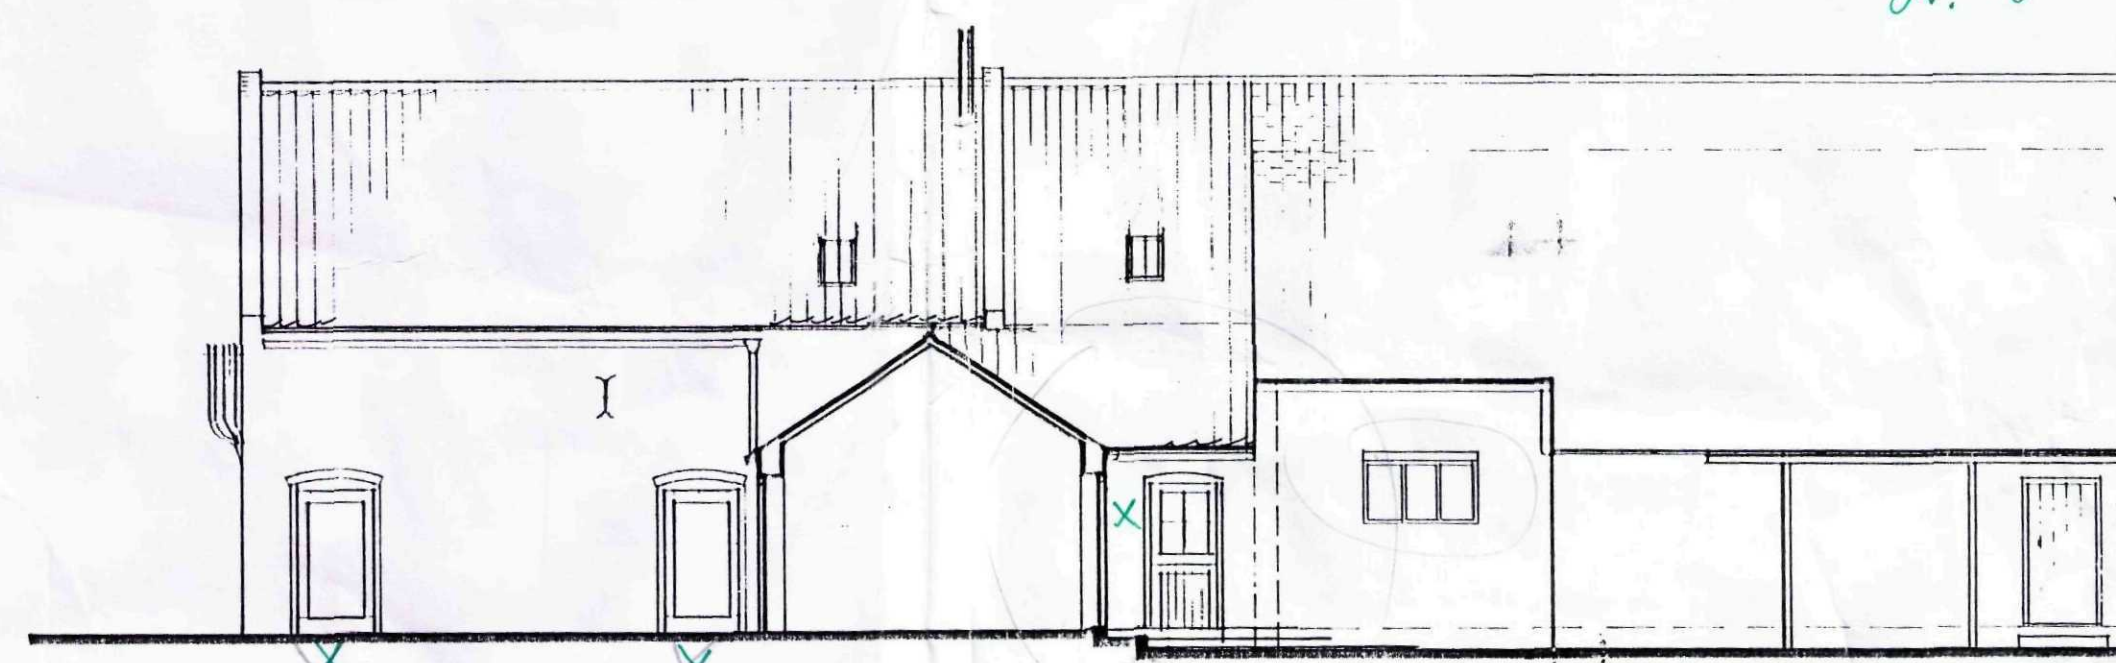

SOUTH ELEVATION SECTION A - A



EAST ELEVATION SECTION B - B

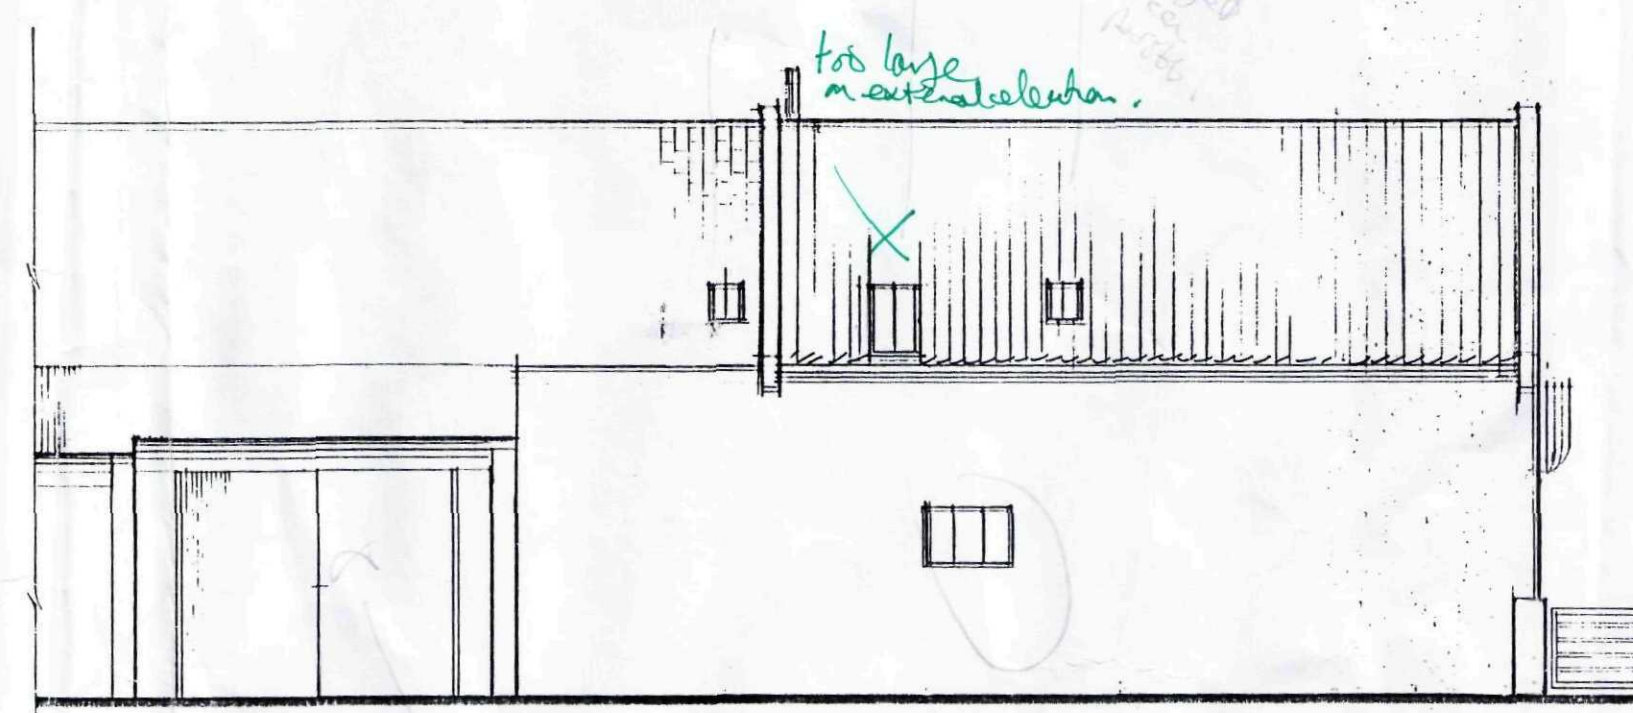

NORTH ELEVATION

**DETERMINED
PLAN**


SHDC
Planning & Development
11 MAY 2009
Ref: 033109

MARTIN HALL ASSOCIATES LTD.


PROJECT:	BARNES AT MONMOUTH HOUSE LUTTON		
DRAWING:	ELEVATIONS SECTION AS PROPOSED		
REF:	REVISION	SCALES	DATE
2442.04		1:100	02.09

7A OAK STREET
FARNHAM
NORFOLK
NR21 9DX
TEL: 01328 362229
FAX: 01328 855953
E-mail: design@martin-hall-associates.co.uk

DO NOT SCALE. PRINTING MAY HAVE DISTORTED DRAWN DIMENSION
USE FIGURED MEASUREMENTS ONLY, IF IN DOUBT - ASK!

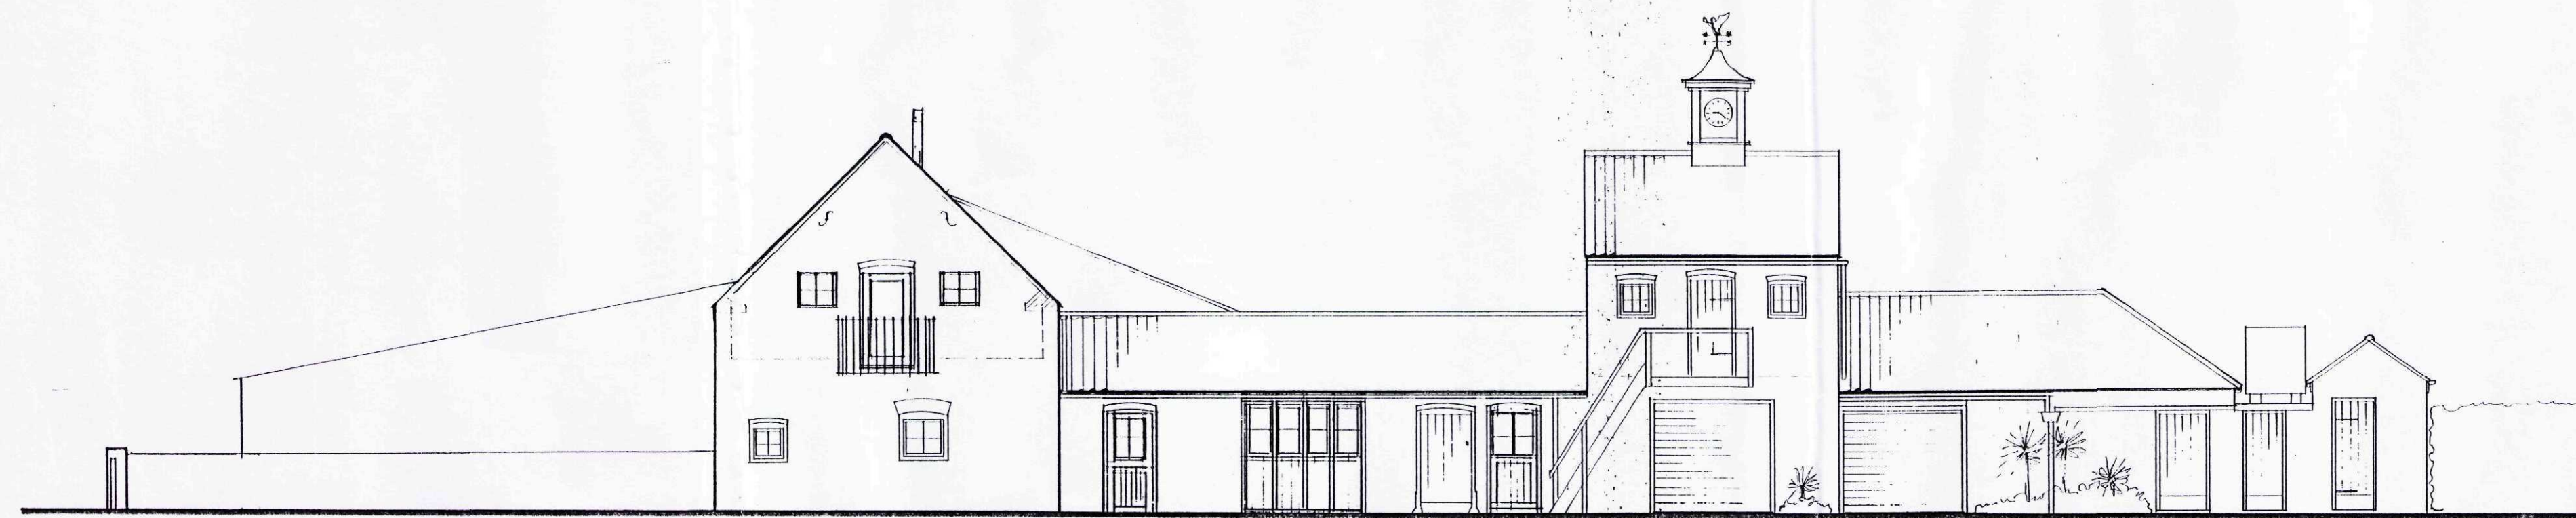


WEST ELEVATION

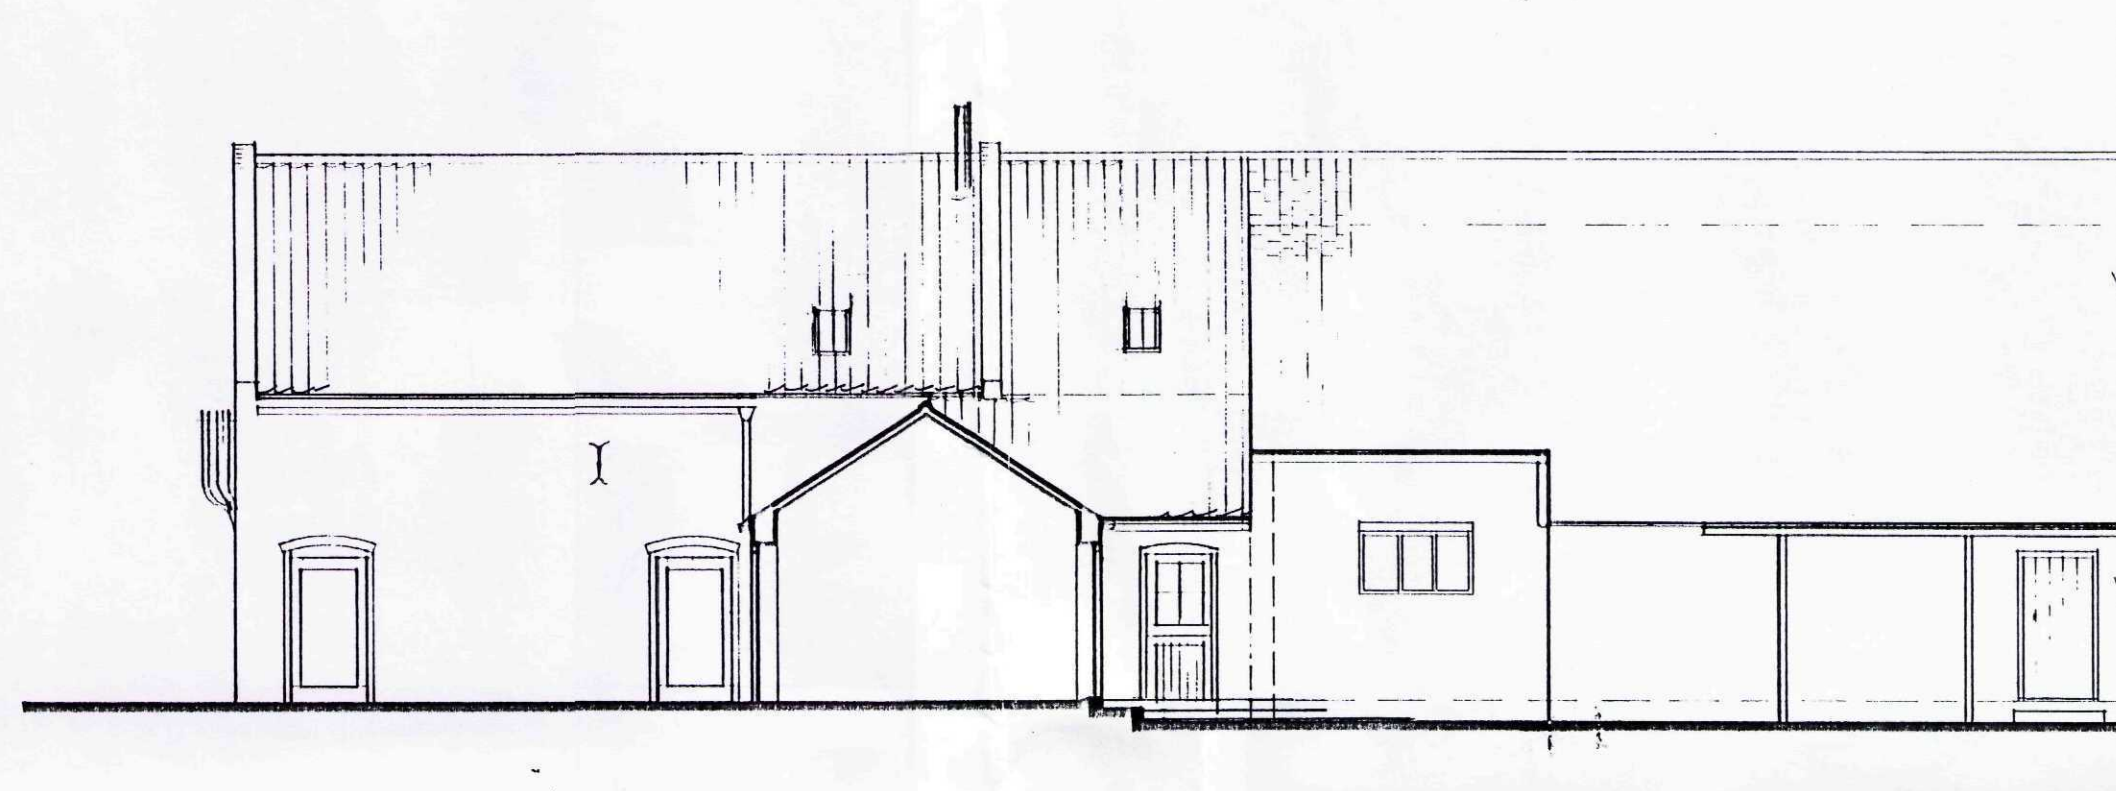

SOUTH ELEVATION SECTION A - A



EAST ELEVATION SECTION B - B

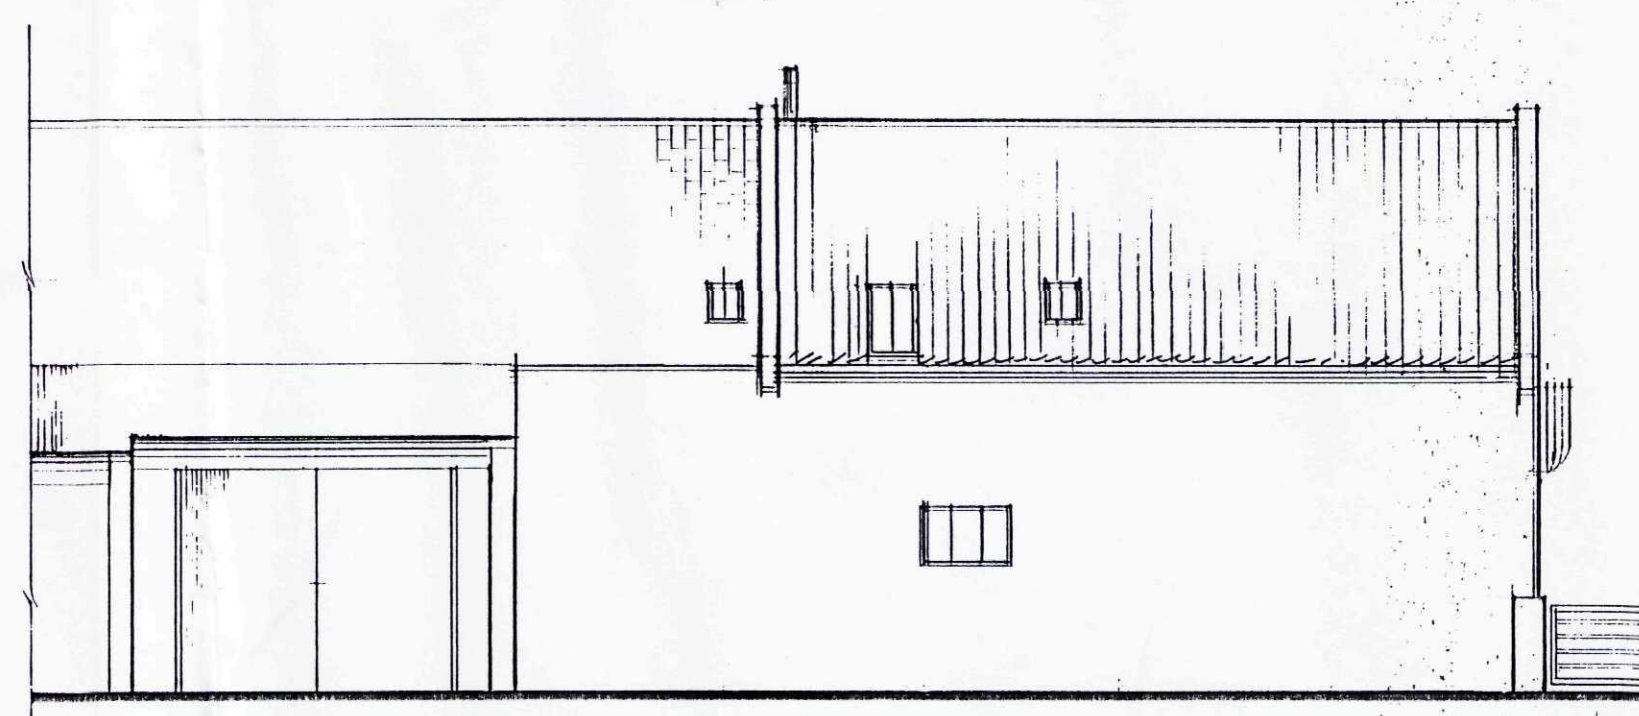

NORTH ELEVATION

SHDC
Planning & Development
11 MAY 2009
Ref: 0331/09

**DETERMINED
PLAN**

MARTIN HALL ASSOCIATES LTD.

PROJECT: BARNES AT MONMOUTH HOUSE LUTTON			
DRAWING: ELEVATIONS SECTION AS PROPOSED			
REF:	REVISION	SCALES	DATE
2442.04		1:100	02.09

7A OAK STREET
FAKENHAM
NORFOLK
NR21 9DX
TEL: 01328 862229
FAX: 01328 855953
E-mail: design@martin-hall
associates.co.uk

DO NOT SCALE. PRINTING MAY HAVE DISTORTED DRAWN DIMENSION
USE FIGURED MEASUREMENTS ONLY, IF IN DOUBT - ASK!