


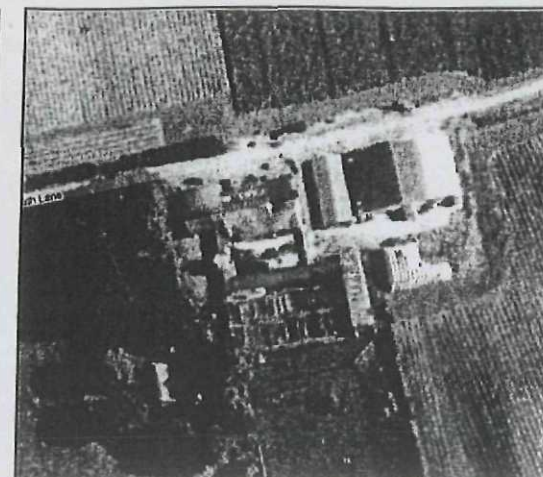


LOCATION PLAN (NTS) Copyright Microsoft Visual Earth



KEY

- Location of area surveyed for bats
- Cavity surveyed for bat evidence
- Crack surveyed for bat evidence
- Pipistrelle dropping
- Lepidoptera wings
- Swallow nest

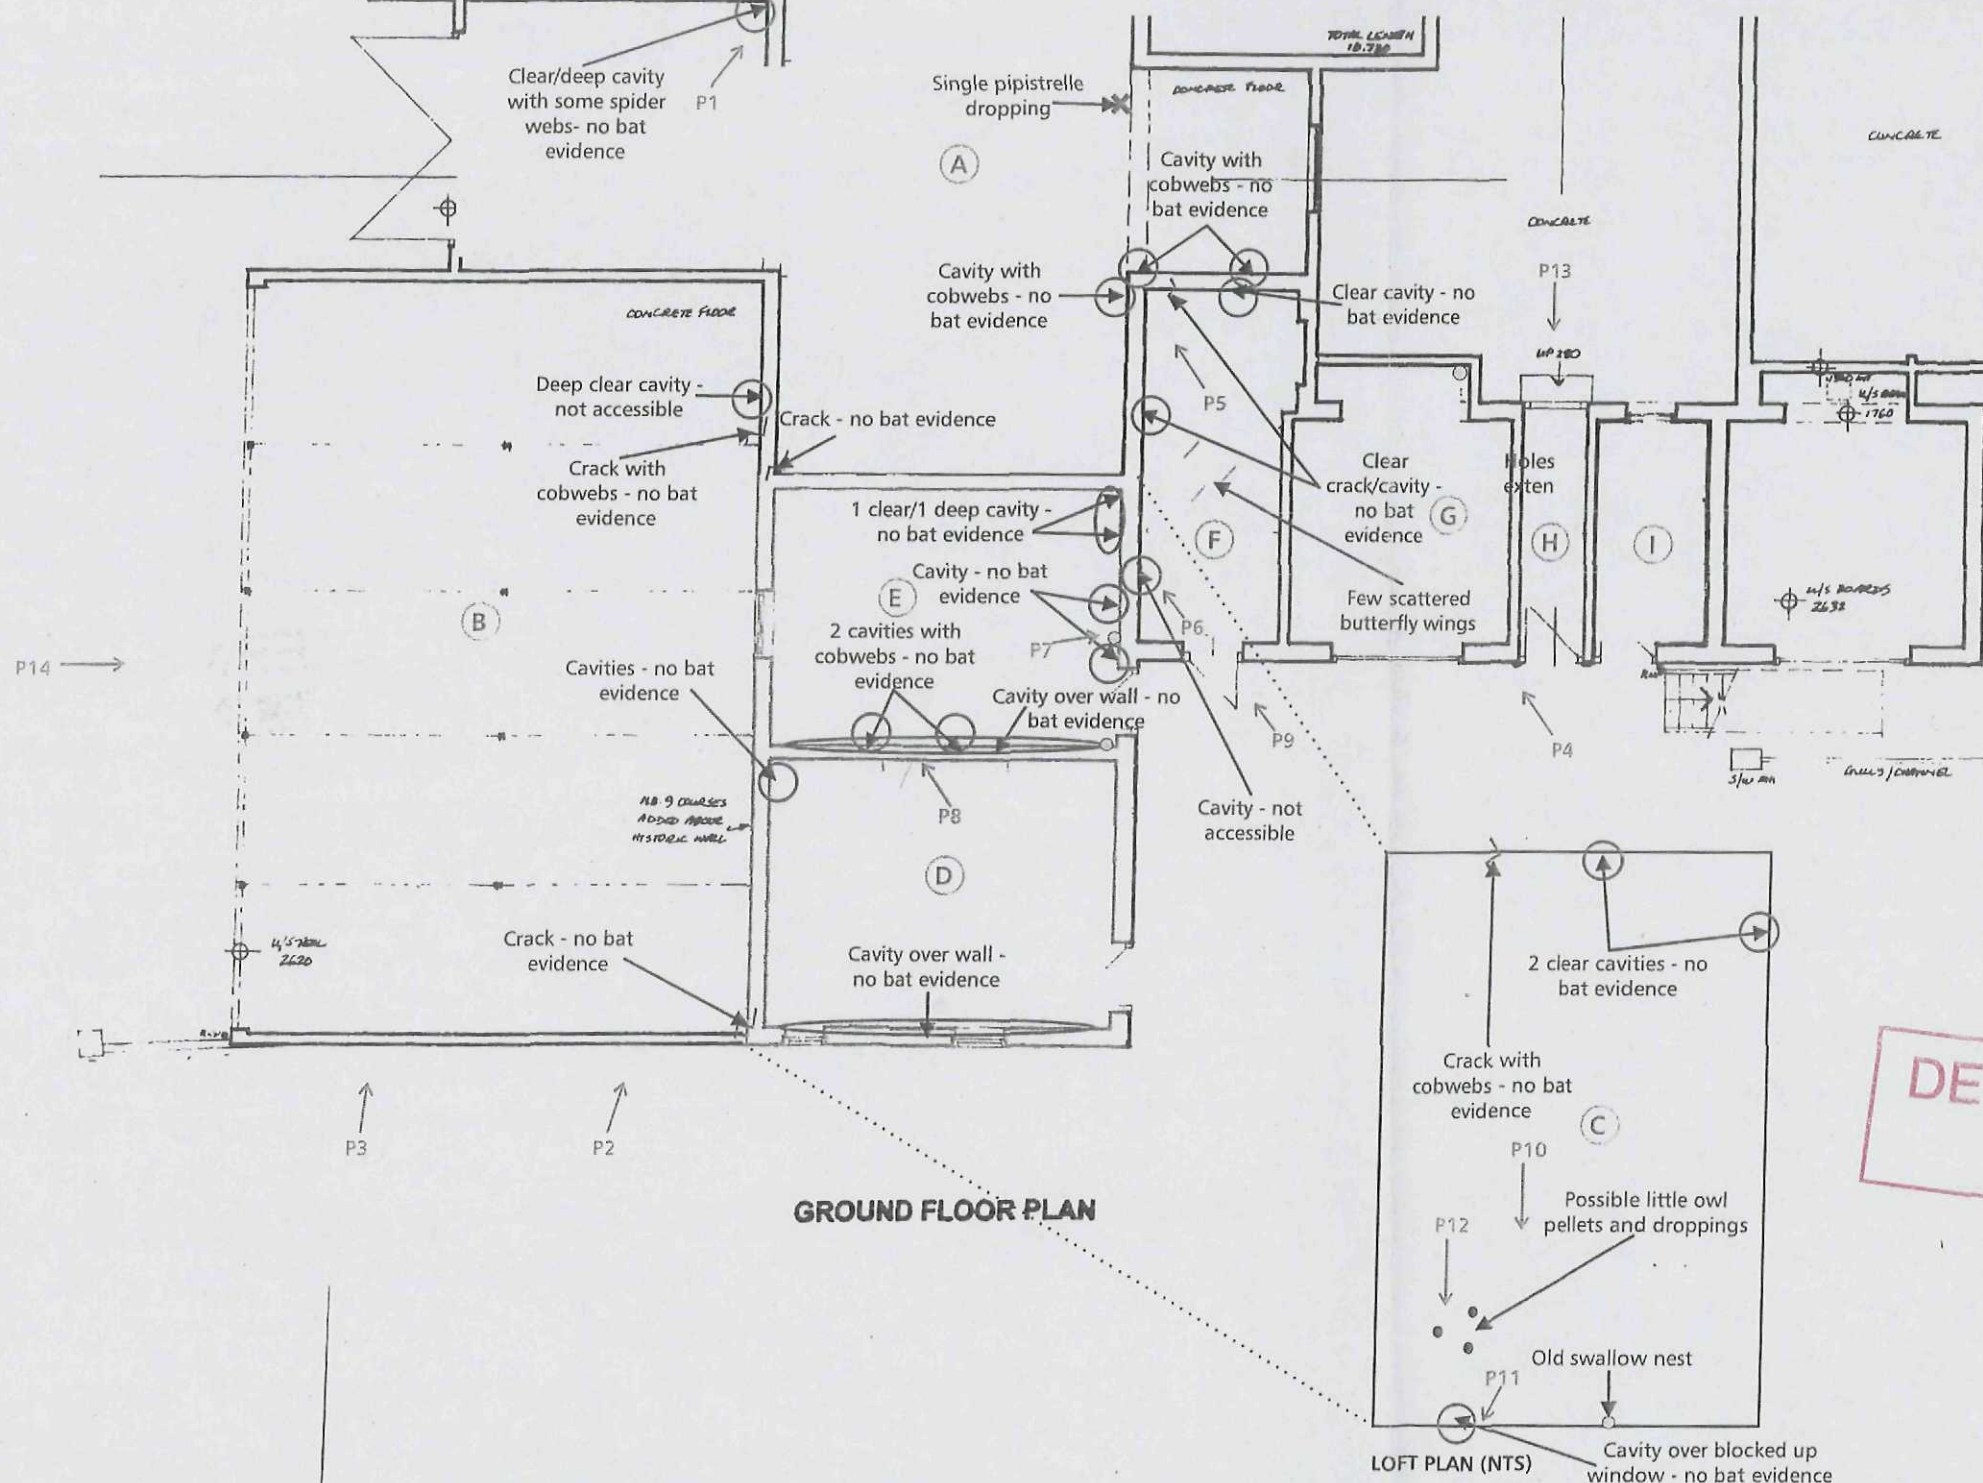

SHDC
Planning & Development
11 MAY 2009
Ref: 0331/09

PHILIP PARKER ASSOCIATES
WHITE ROW COTTAGE : 7 LEZIATE DROVE : POTT ROW
NR KINGS LYNN : NORFOLK : PE32 1DB
TEL : 01553 630842 FAX : 01553 630843
E-Mail : philipparkerassociates@btconnect.com

CLIENT
MR & MRS G. HOYLES

PROJECT
BARNs AT MONMOUTH HOUSE,
LUTTON

DRAWING TITLE
PROTECTED SPECIES SURVEY

SCALE	DATE	DWG NO	REV
NTS	APRIL 2009	P2927 D1	
DATE	DETAILS		