



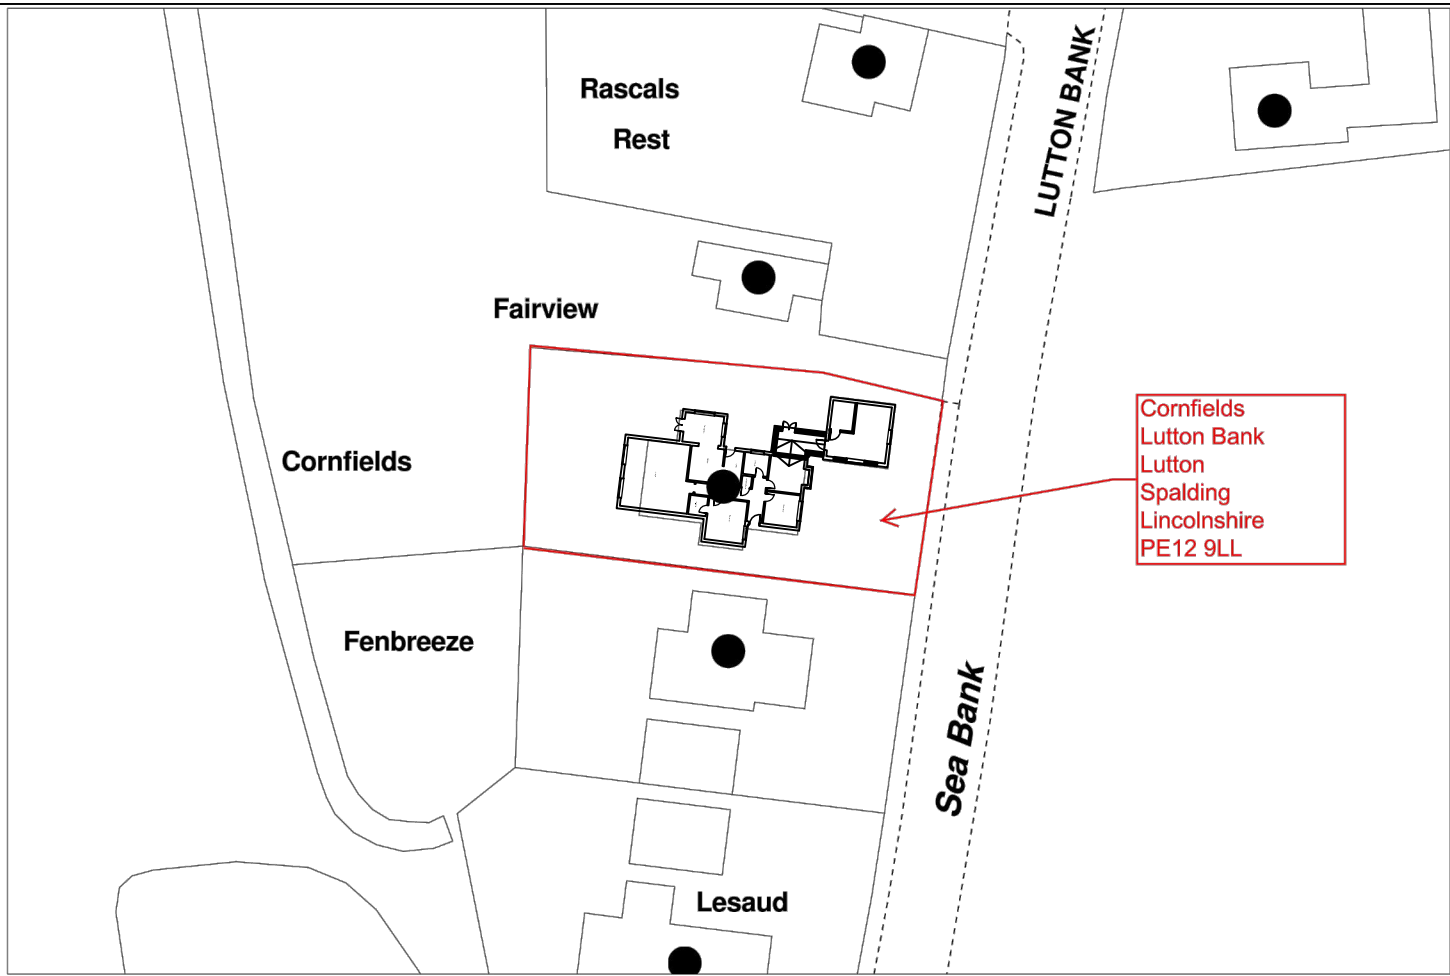

Fairview

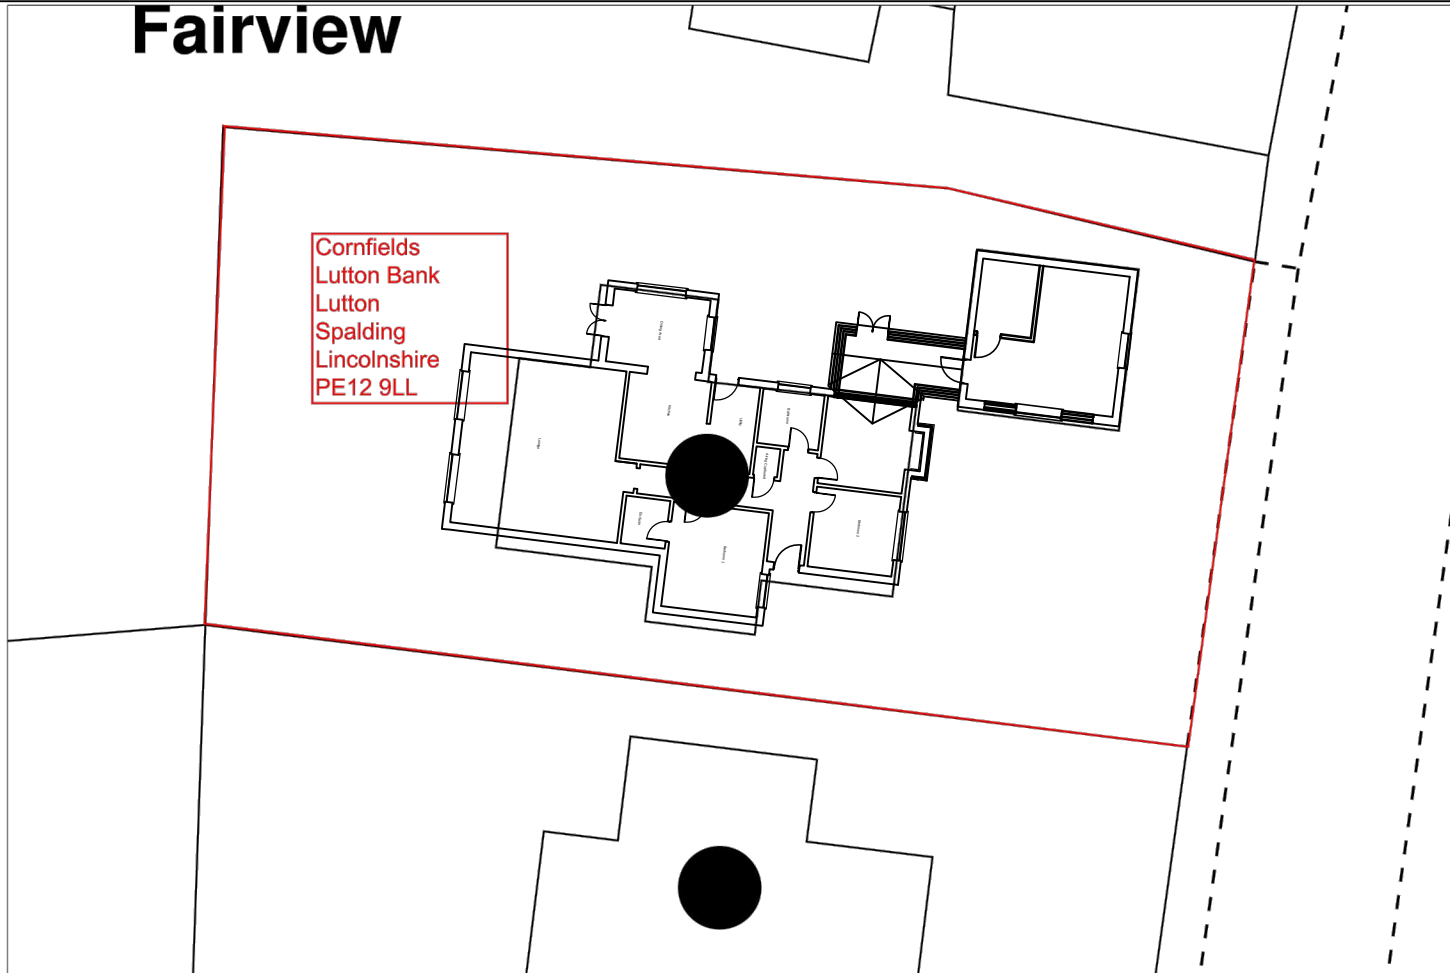

Rev

Do Not Scale From This Drawing

This drawing is copyright and may not be altered, traced, photographed or copied without prior written consent from South Holland Building Consultancy.

The contractor should check all dimensions on site prior to commencement and report any discrepancies to the Draftsperson.



South Holland Building Consultancy
Council Offices
Priory Road
Spalding
Lincs
PE11 2XE
01775 764447

Project : Disabled Adaptations
Address : Cornfields, Lutton Bank, Lutton
Client : Mr M Townsend
Scale : Not to Scale
Date : 11th April 2016
Title: Site Block Plan
Dwg No : 686/Grant/16

Drawn : SG