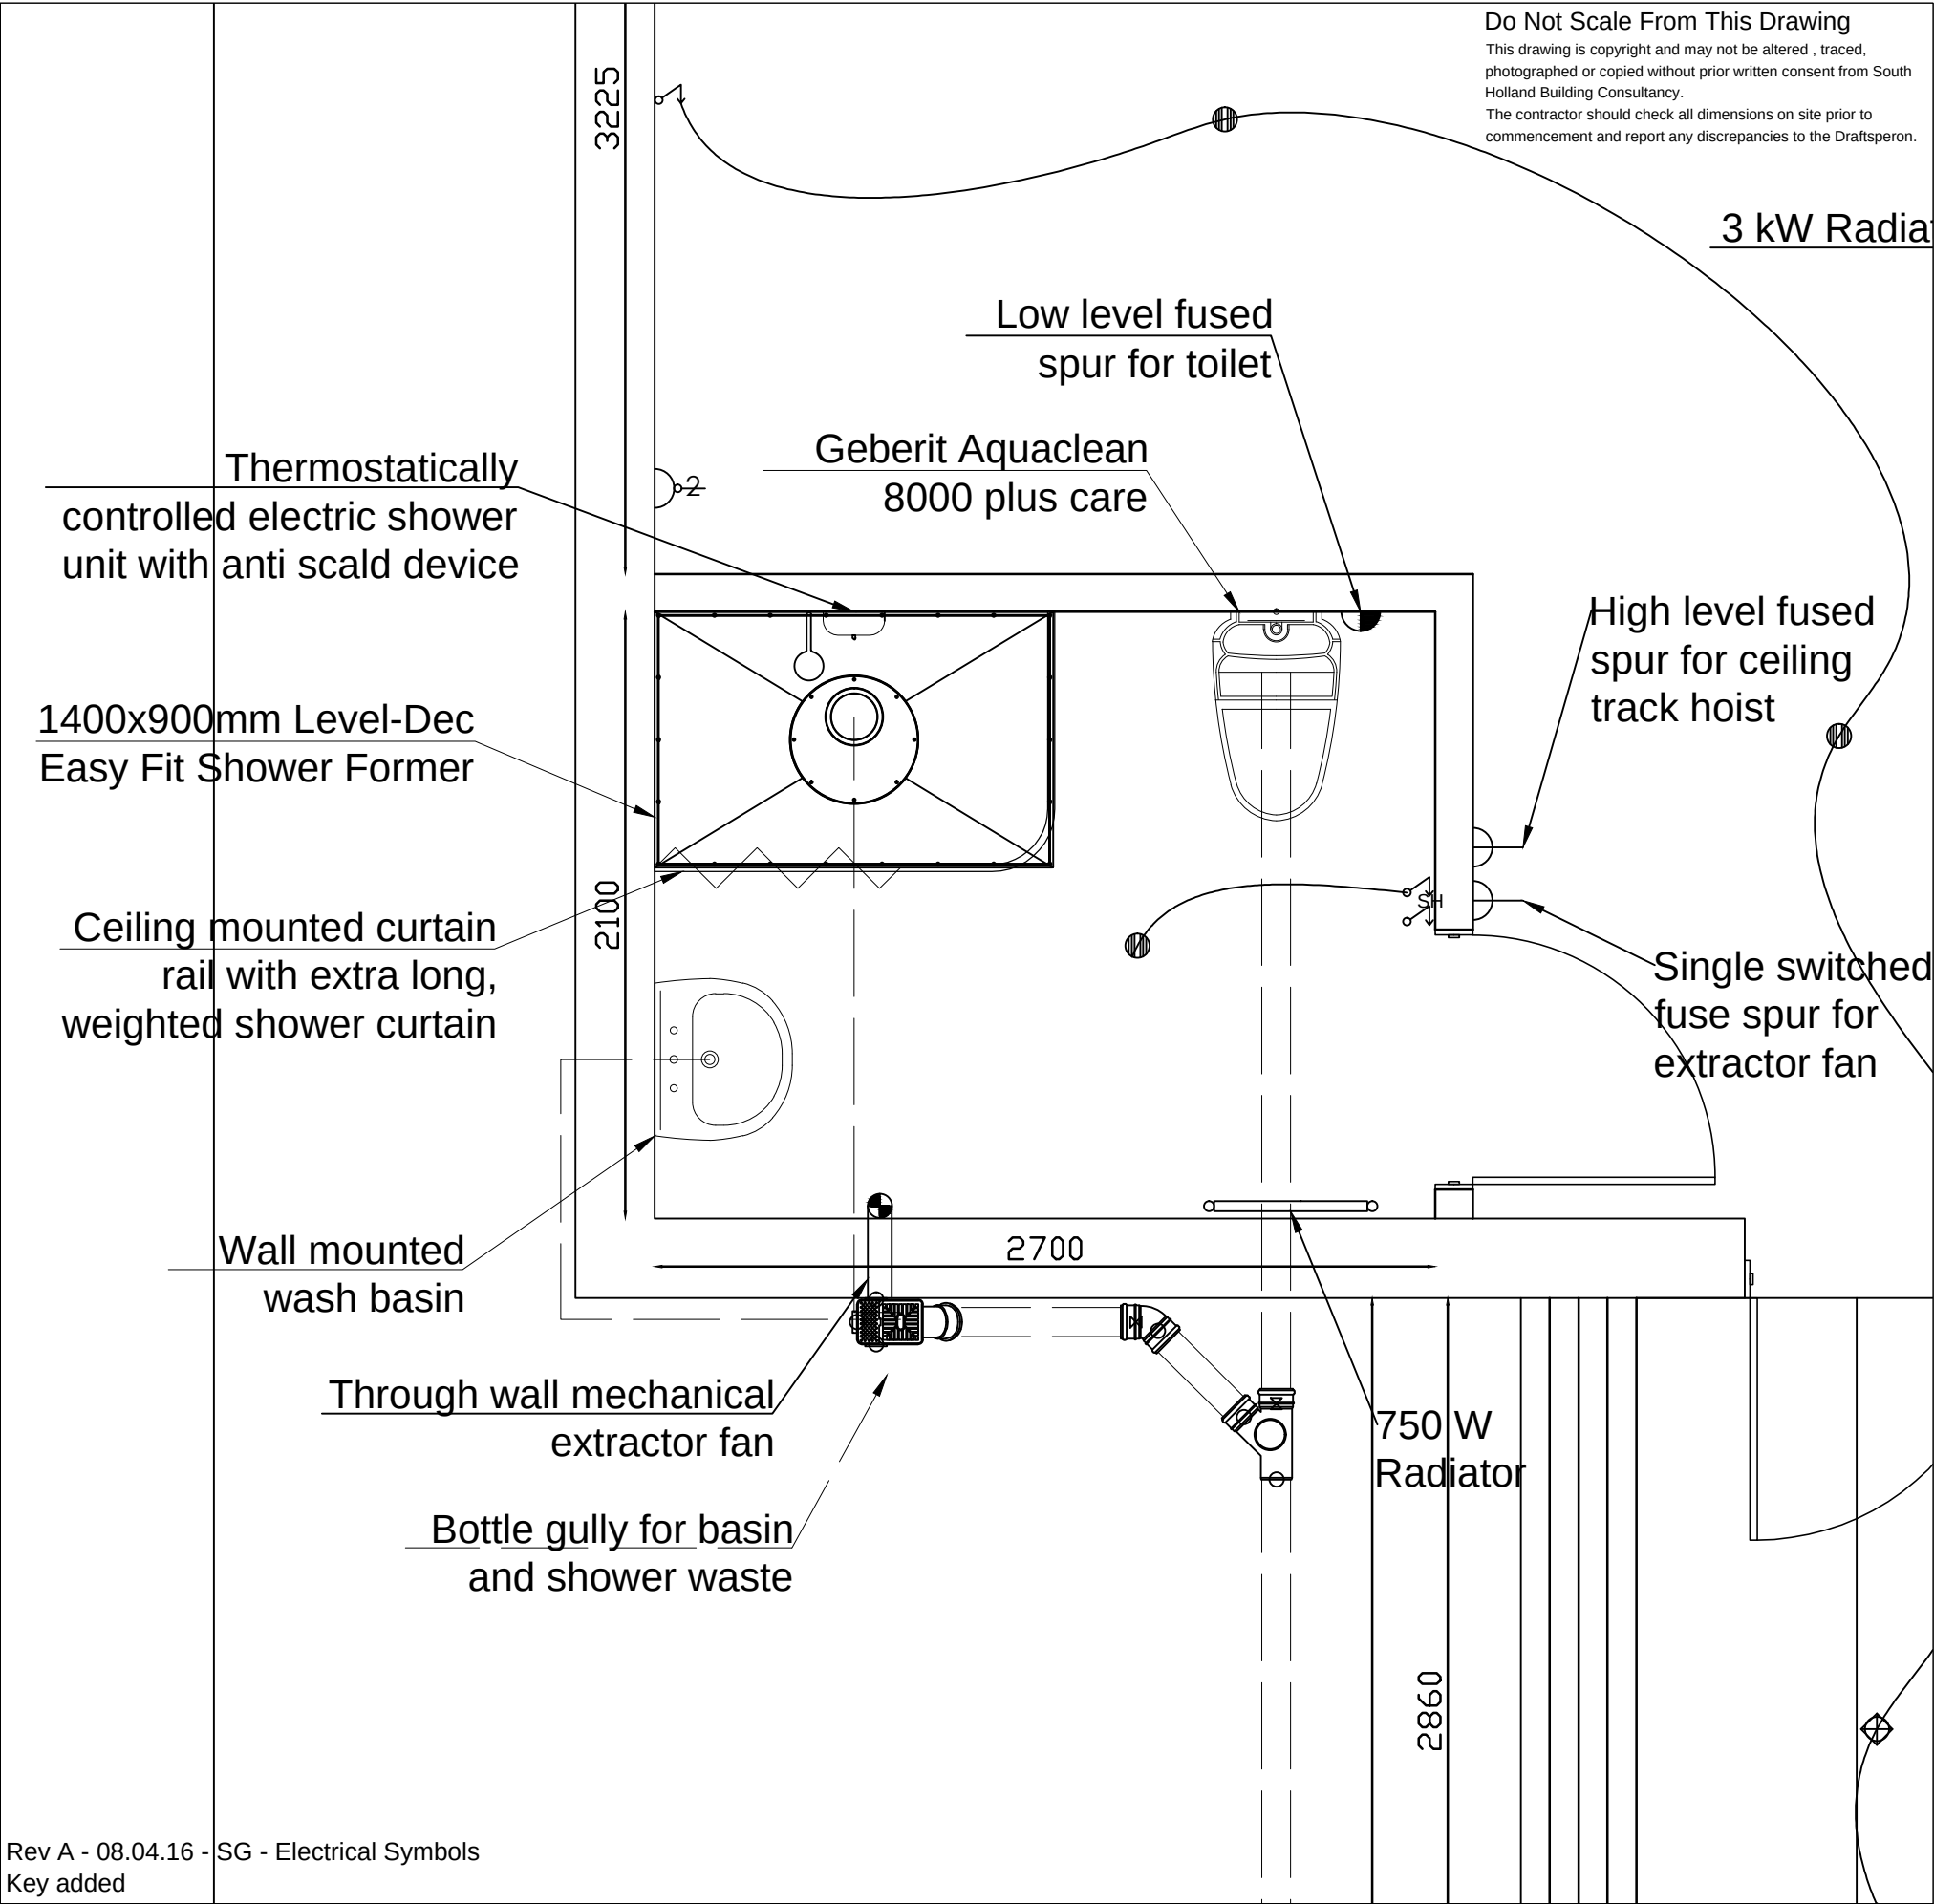


	South Holland Building Consultancy Council Offices Priory Road Spalding Lincs PE11 2XE 01775 764447	Project : Disabled Adaptations Address : Cornfields, Lutton Bank, Lutton Client : Mr M Townsend Scale : 1 : 25 Date : 19th November 2015 Title: Proposed Level Access Shower Dwg No : 686/Grant/04 A	Drawn : SG