


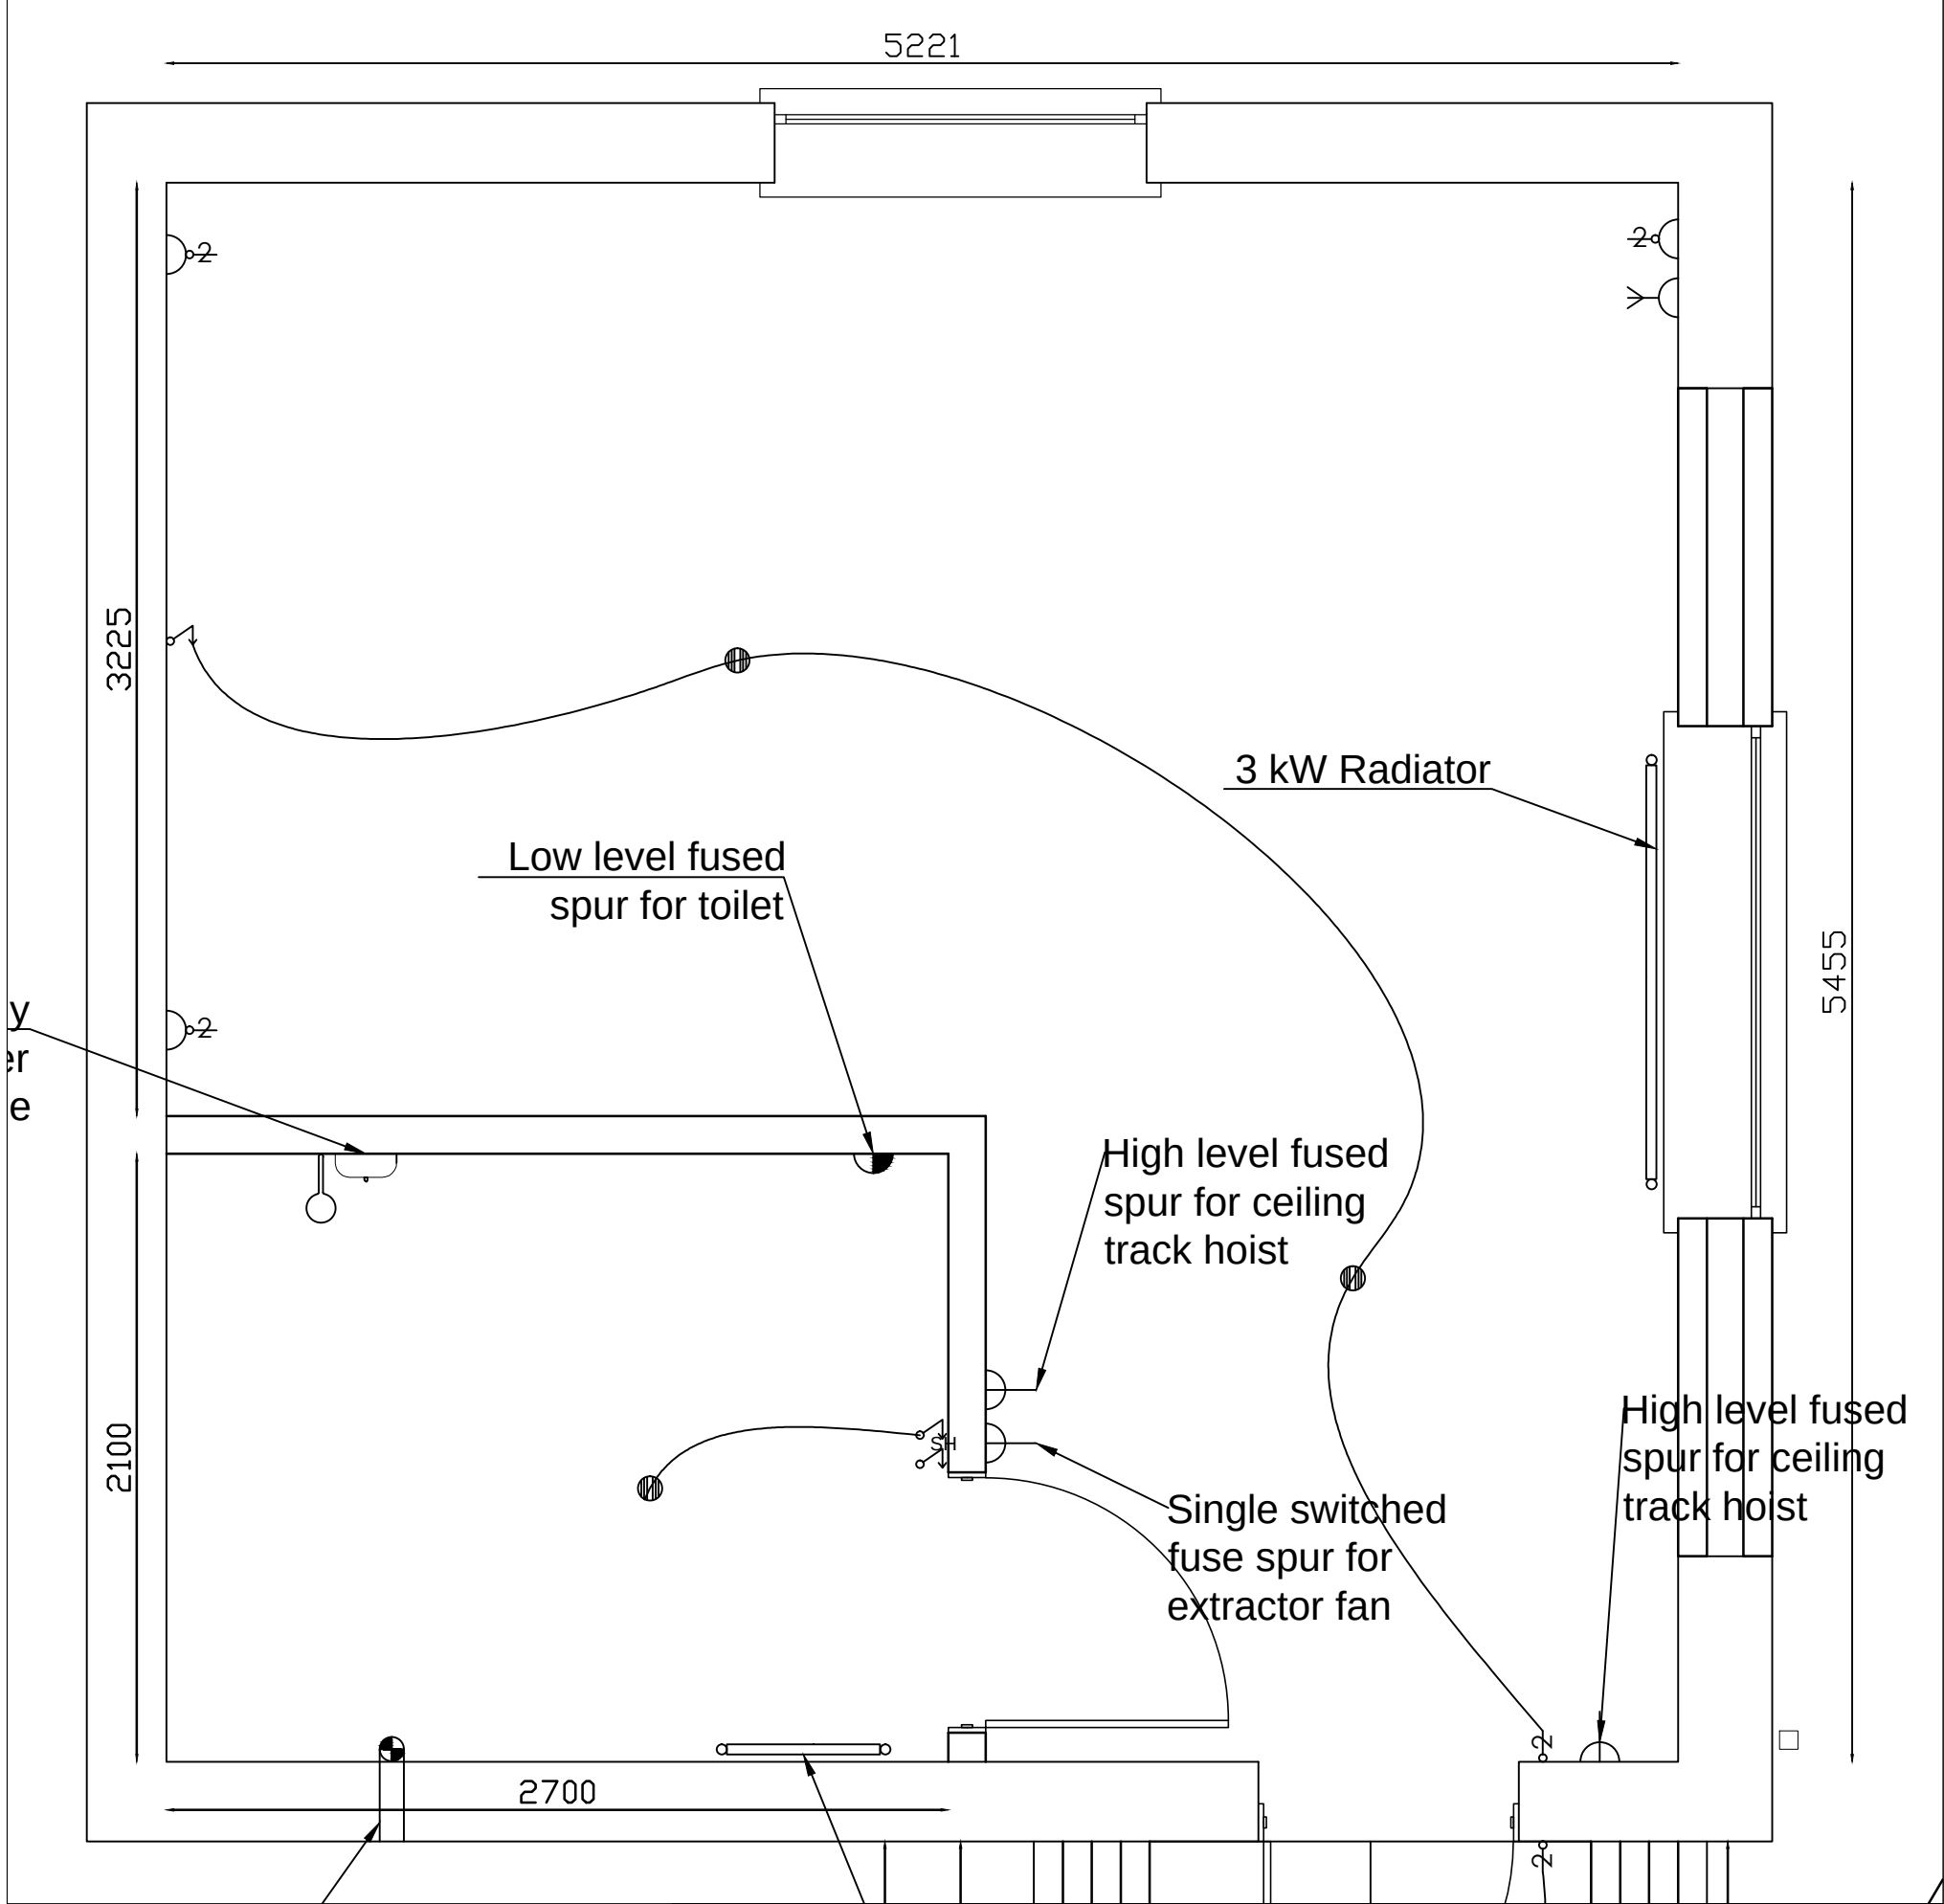

<p>Rev A - 08.04.16 - SG - Template updated</p> <p>Do Not Scale From This Drawing</p> <p>This drawing is copyright and may not be altered , traced, photographed or copied without prior written consent from South Holland Building Consultancy.</p> <p>The contractor should check all dimensions on site prior to commencement and report any discrepancies to the Draftsperon.</p>	<table><tr><th colspan="2">ELECTRICAL SYMBOLS KEY</th></tr><tr><td></td><td>DOUBLE SWITCHED WALL SOCKET</td></tr><tr><td></td><td>SHOWER ISOLATOR PULL CORD SWITCH</td></tr><tr><td></td><td>INTERNAL LIGHT - BULKHEAD TYPE</td></tr><tr><td></td><td>TV AERIAL POINT</td></tr><tr><td></td><td>1GANG 2 WAY LIGHT SWITCH</td></tr><tr><td></td><td>1 GANG LIGHT SWITCH</td></tr><tr><td></td><td>LIGHT POINT - PENDANT HOLDER (4 INCH)</td></tr><tr><td></td><td>1 GANG PULL CORD LIGHT SWITCH</td></tr><tr><td></td><td>SINGLE SWITCHED FUSE SPUR AT HIGH LEVEL FOR EXTRACT FAN</td></tr><tr><td></td><td>MECHANICAL EXTRACT FAN</td></tr><tr><td></td><td>FUSE SPUR</td></tr></table>	ELECTRICAL SYMBOLS KEY			DOUBLE SWITCHED WALL SOCKET		SHOWER ISOLATOR PULL CORD SWITCH		INTERNAL LIGHT - BULKHEAD TYPE		TV AERIAL POINT		1GANG 2 WAY LIGHT SWITCH		1 GANG LIGHT SWITCH		LIGHT POINT - PENDANT HOLDER (4 INCH)		1 GANG PULL CORD LIGHT SWITCH		SINGLE SWITCHED FUSE SPUR AT HIGH LEVEL FOR EXTRACT FAN		MECHANICAL EXTRACT FAN		FUSE SPUR
ELECTRICAL SYMBOLS KEY																									
	DOUBLE SWITCHED WALL SOCKET																								
	SHOWER ISOLATOR PULL CORD SWITCH																								
	INTERNAL LIGHT - BULKHEAD TYPE																								
	TV AERIAL POINT																								
	1GANG 2 WAY LIGHT SWITCH																								
	1 GANG LIGHT SWITCH																								
	LIGHT POINT - PENDANT HOLDER (4 INCH)																								
	1 GANG PULL CORD LIGHT SWITCH																								
	SINGLE SWITCHED FUSE SPUR AT HIGH LEVEL FOR EXTRACT FAN																								
	MECHANICAL EXTRACT FAN																								
	FUSE SPUR																								



South Holland Building Consultancy
Council Offices
Priory Road
Spalding
Lincs
PE11 2XE
01775 764447

Project :	Disabled Adaptations
Address	Cornfields, Lutton Bank, Lutton
Client :	Mr M Townsend
Scale :	1 : 25
Date :	19th November 2015
Title:	ProposedGarage Conversion to Bedroom
Dwg No :	686/Grant/06 A
	Drawn : SG