
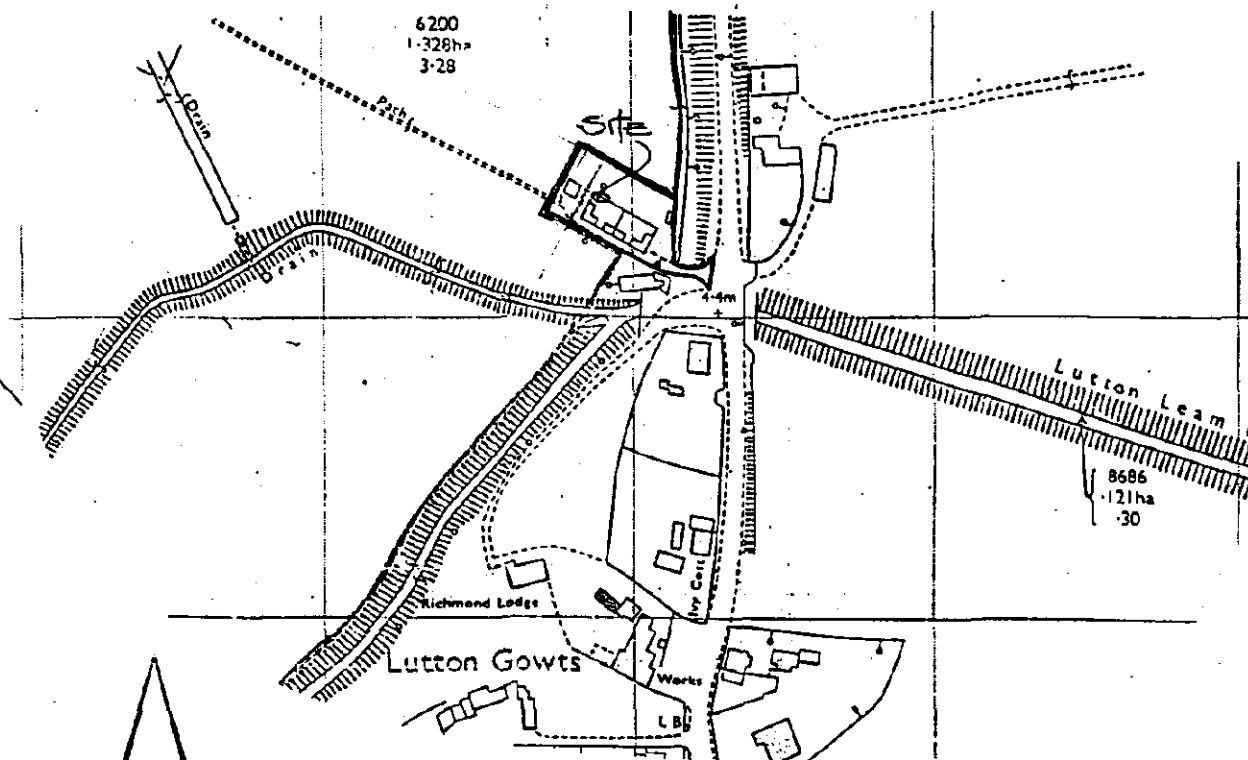


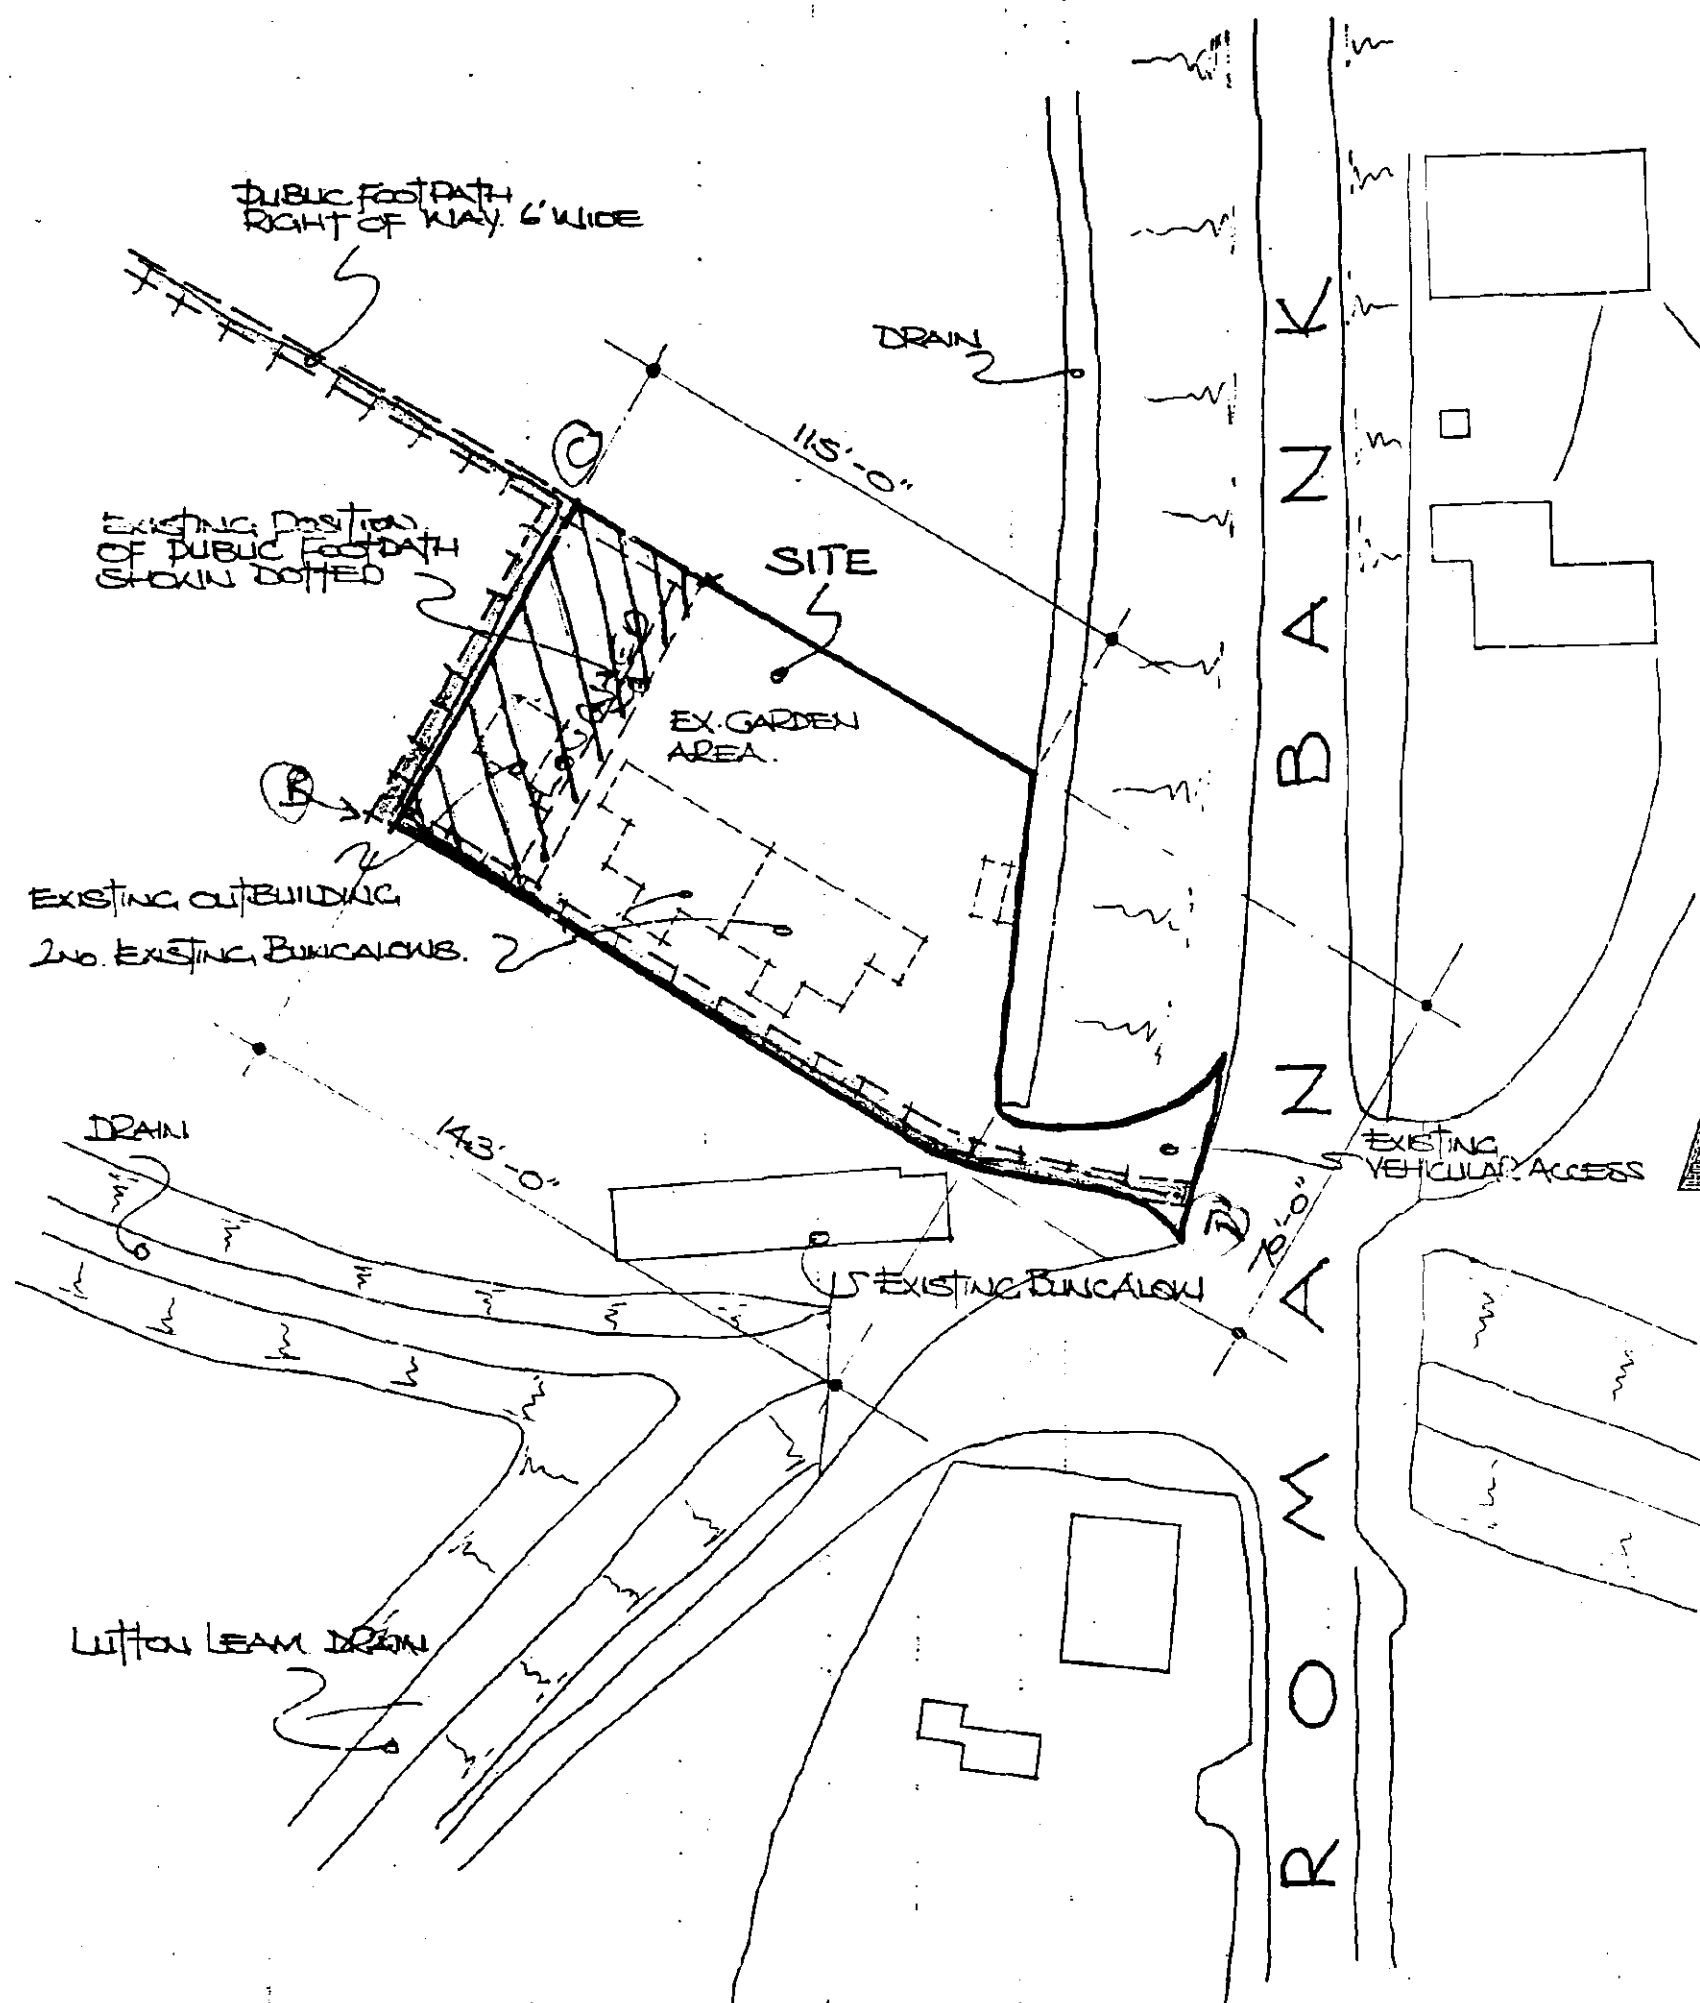

LOCATION PLAN



SOUTH HOLLAND D.C.
PLAN DEPT.
12 AUG 1992
REF 0865/92

Status Design


4 PRINCES STREET, HOLBEACH, Lincs. PE12 7BB
TEL: 0406 24343

PROPOSED RESIDENTIAL DEVELOPMENT
2 NO. PLOTS inc. JOINT VEHICULAR
ACCESS, ROMAN BANK, LUTTON GOWTS,
SPALDING, Lincs.. for
MESSRS I & B CUNNINGTON.

SCALES - 1:500 1:2500
DATE - AUG 92.
DRAWN - JFW
DRC No. - 771626/2.

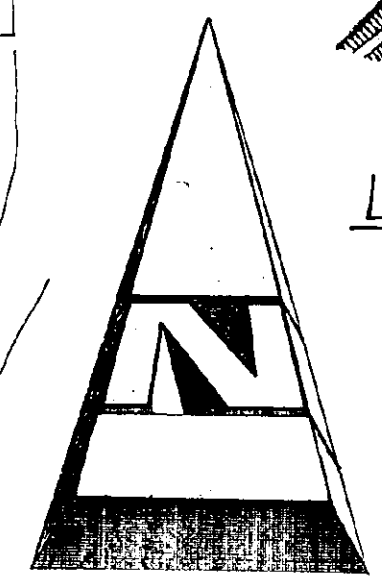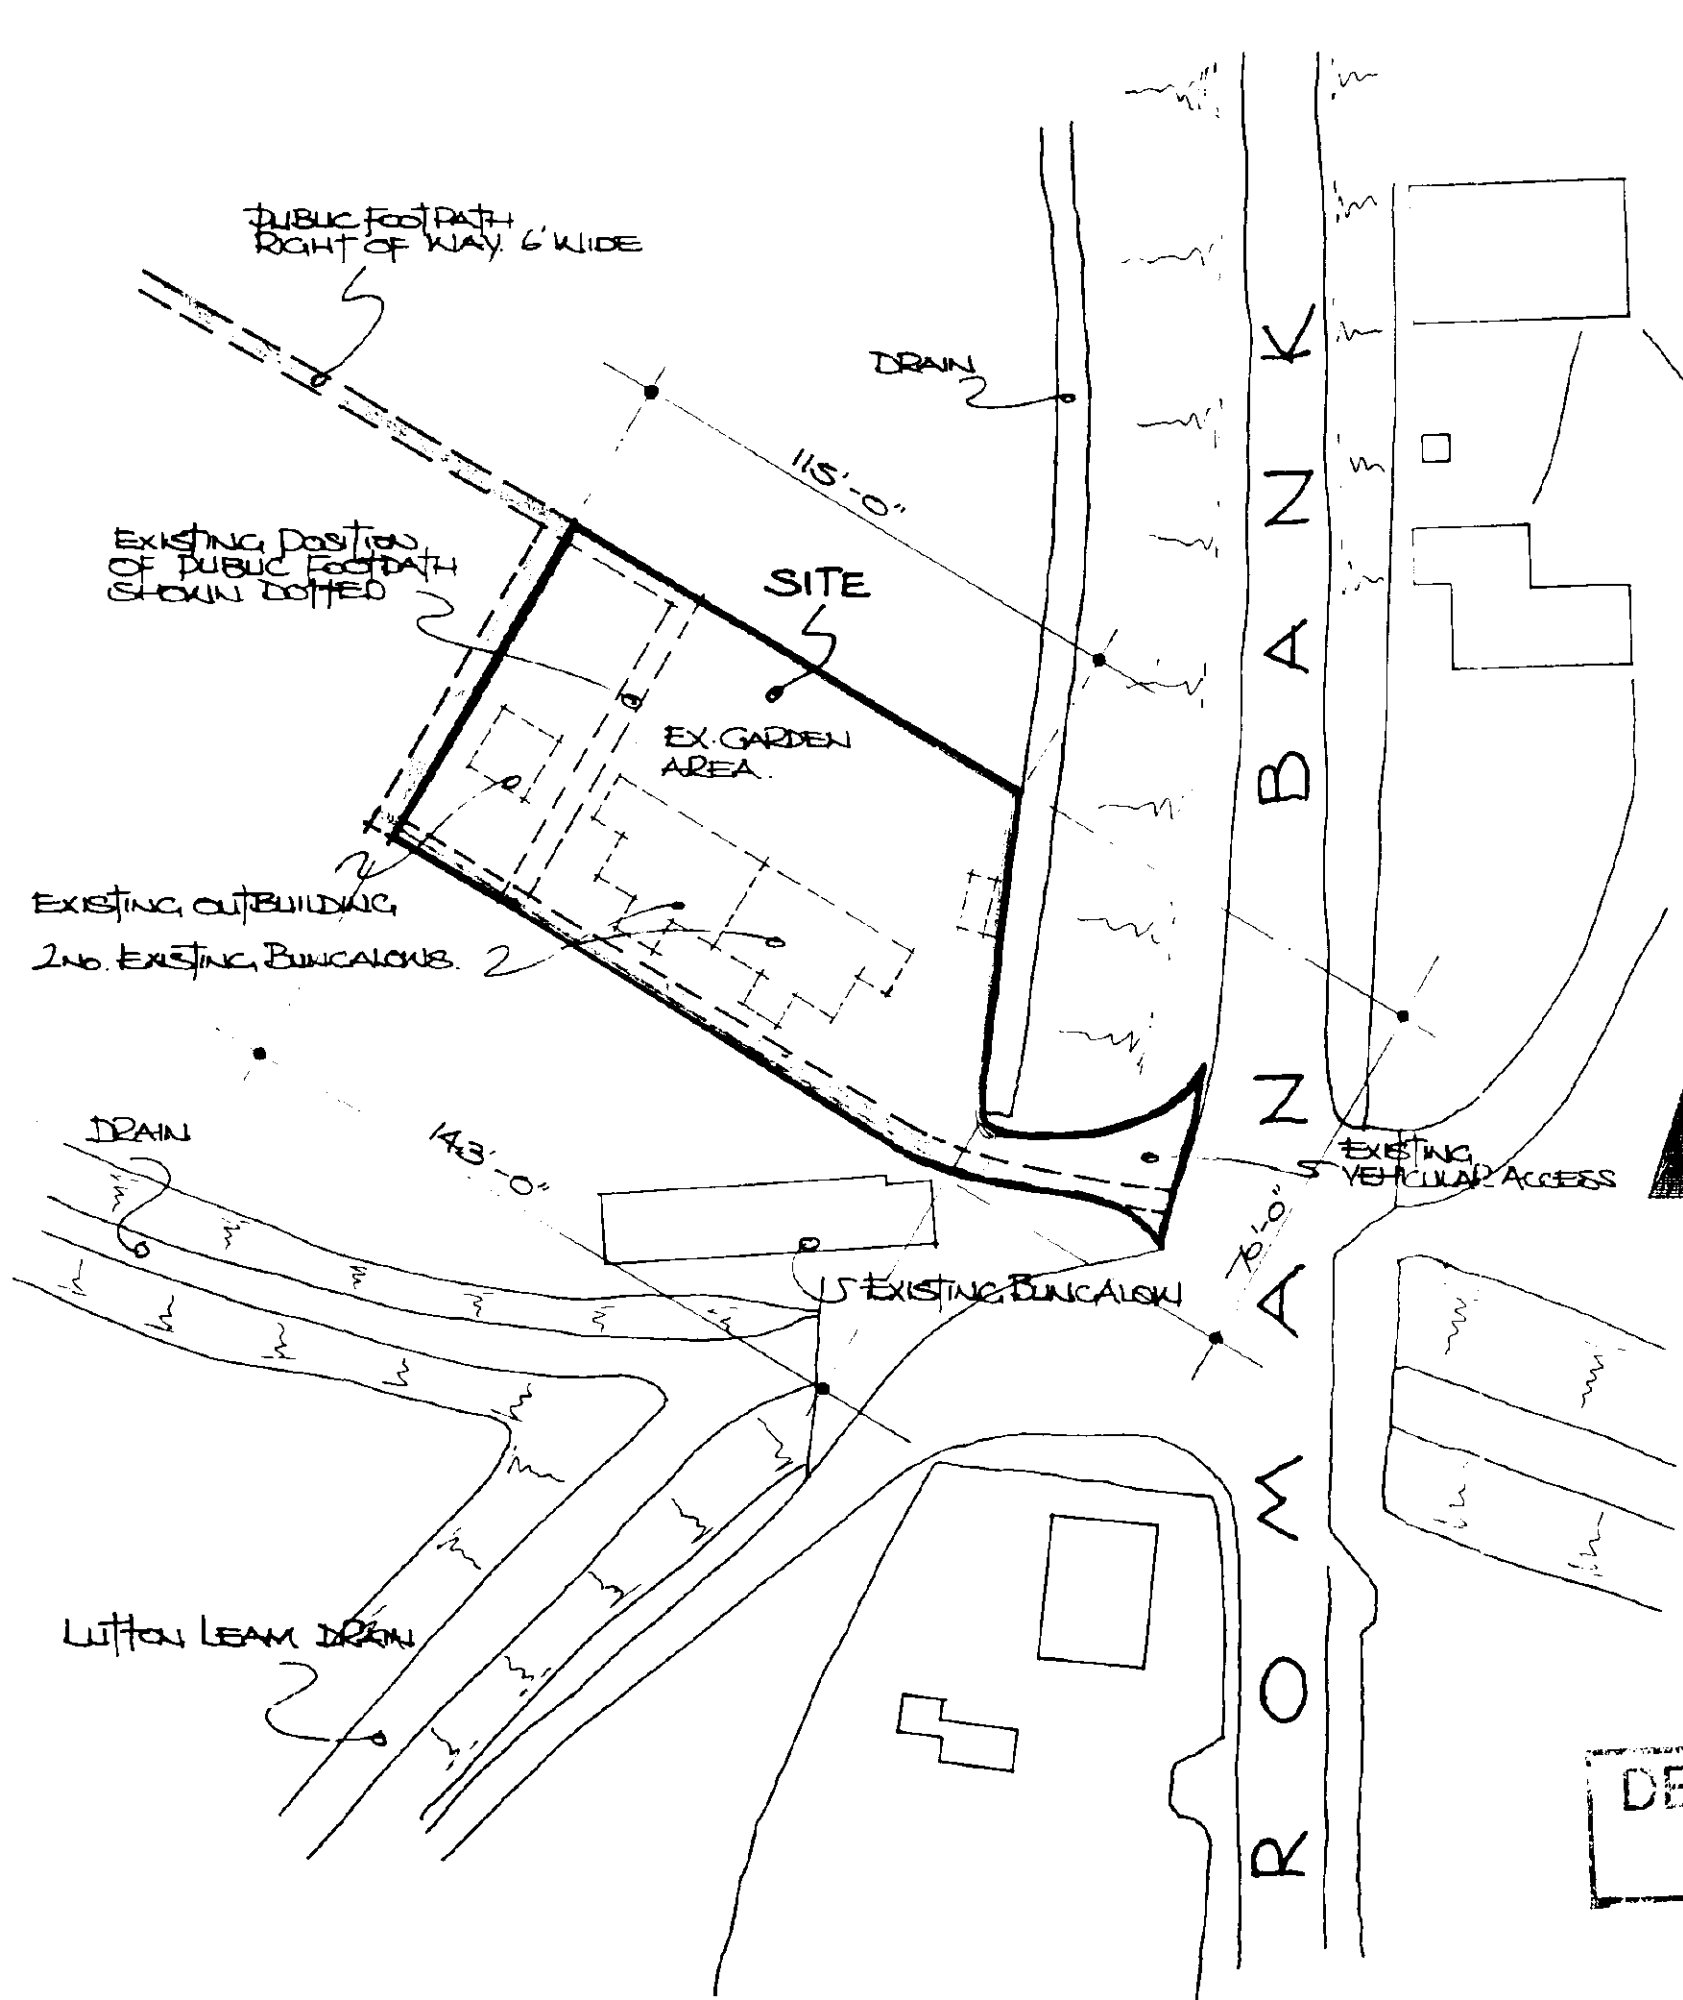

DETERMINED
PLAN

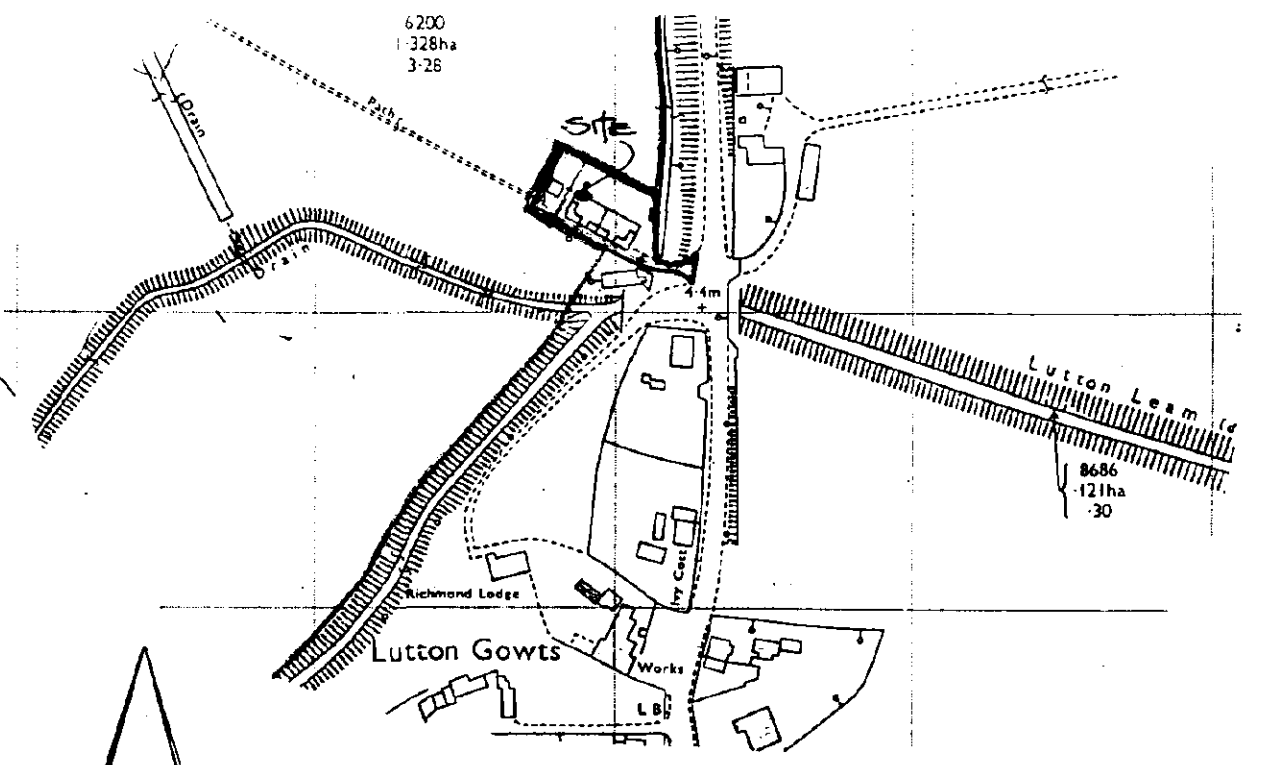

LOCATION PLAN

SUB
 HOUSE
 25.6
 Ref: 0378/96

Status Design
 4 PRINCES STREET, HOLBEACH, Lincs. PE12 7BB
 TEL: 0406 24343
 PROPOSED RESIDENTIAL DEVELOPMENT
 2 NO. PLOTS inc. JOINT VEHICULAR
 ACCESS, ROMAN BANK, LUTTON GOWTS,
 SPALDING, Lincs.. for
 MESSRS I & B CUNNINGTON.
 SCALES - 1:500 1:2500
 DATE - AUG 92.
 DRAWN - JFW
 DRG No. - 771626/2.