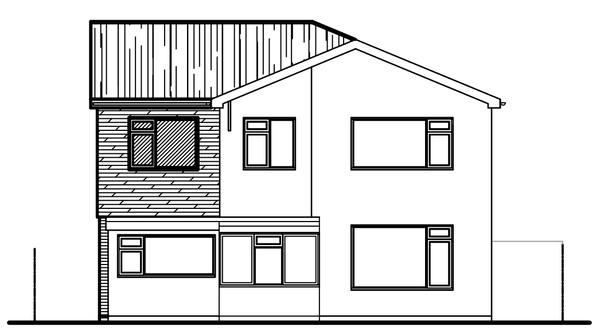

FRONT ELEVATION.

REAR ELEVATION.

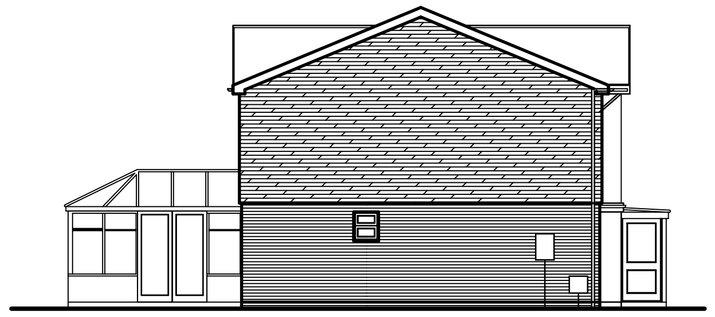

SIDE ELEVATION.

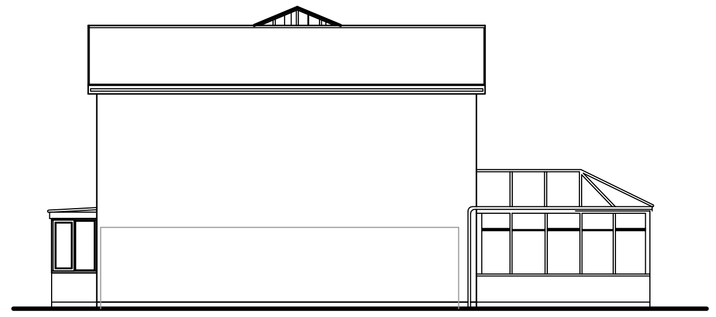

SIDE ELEVATION.

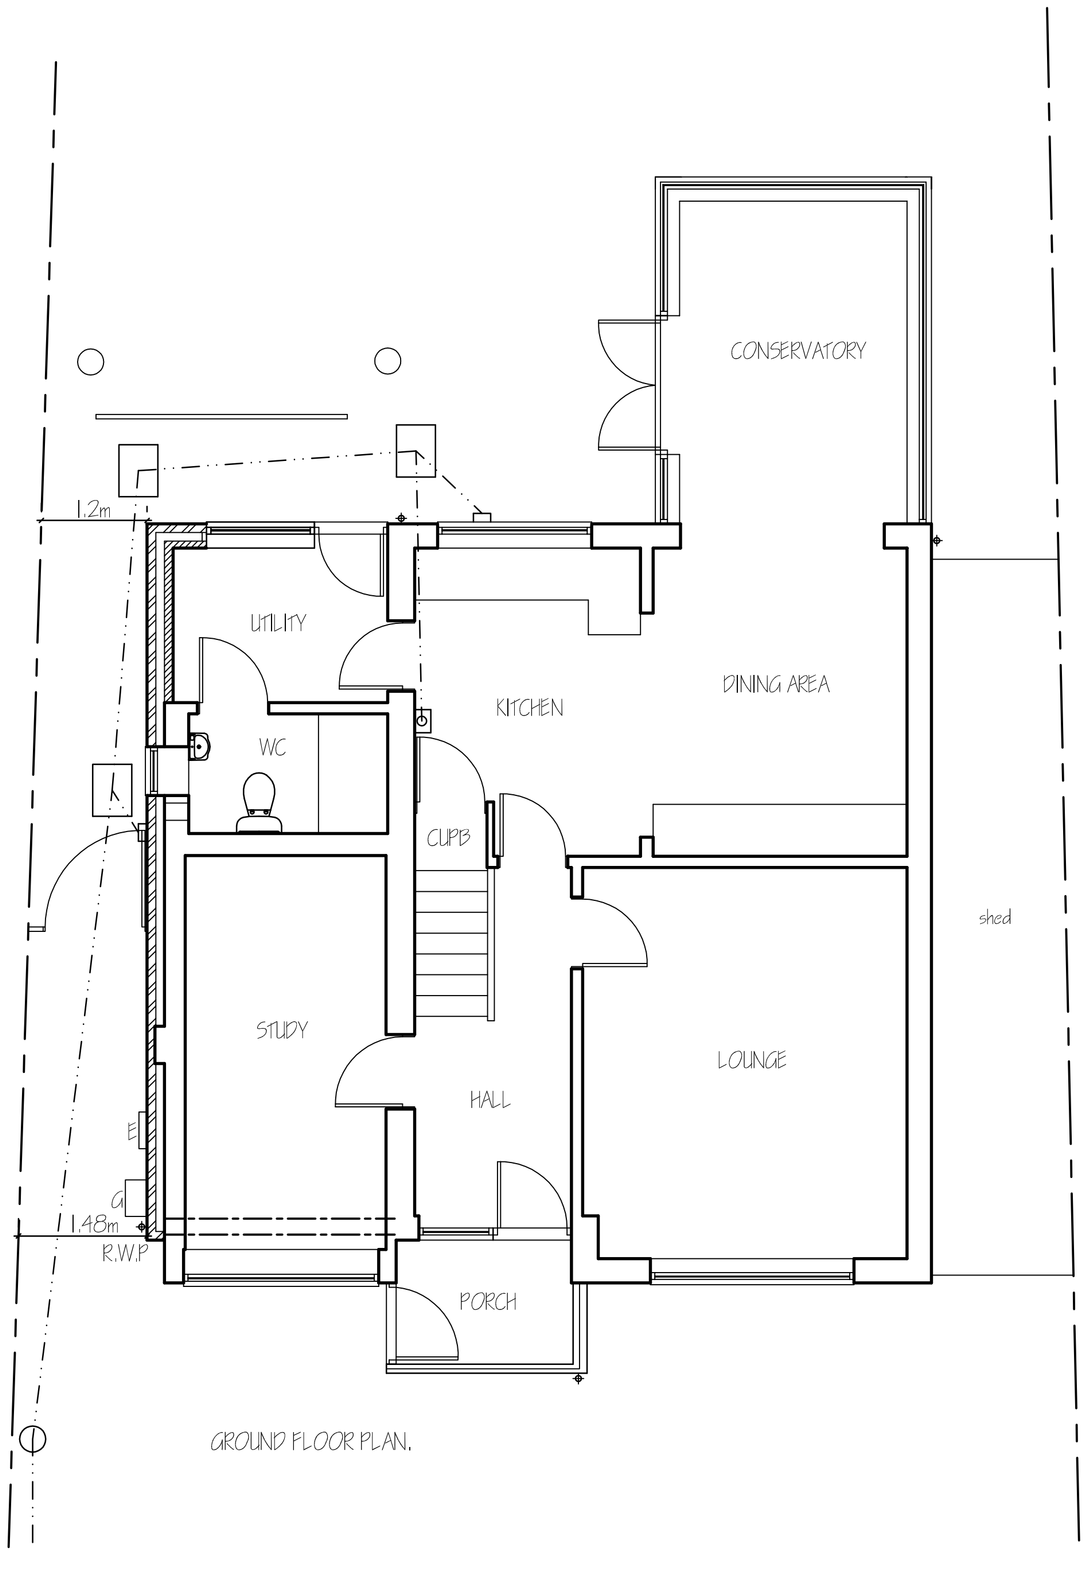

GROUND FLOOR PLAN.

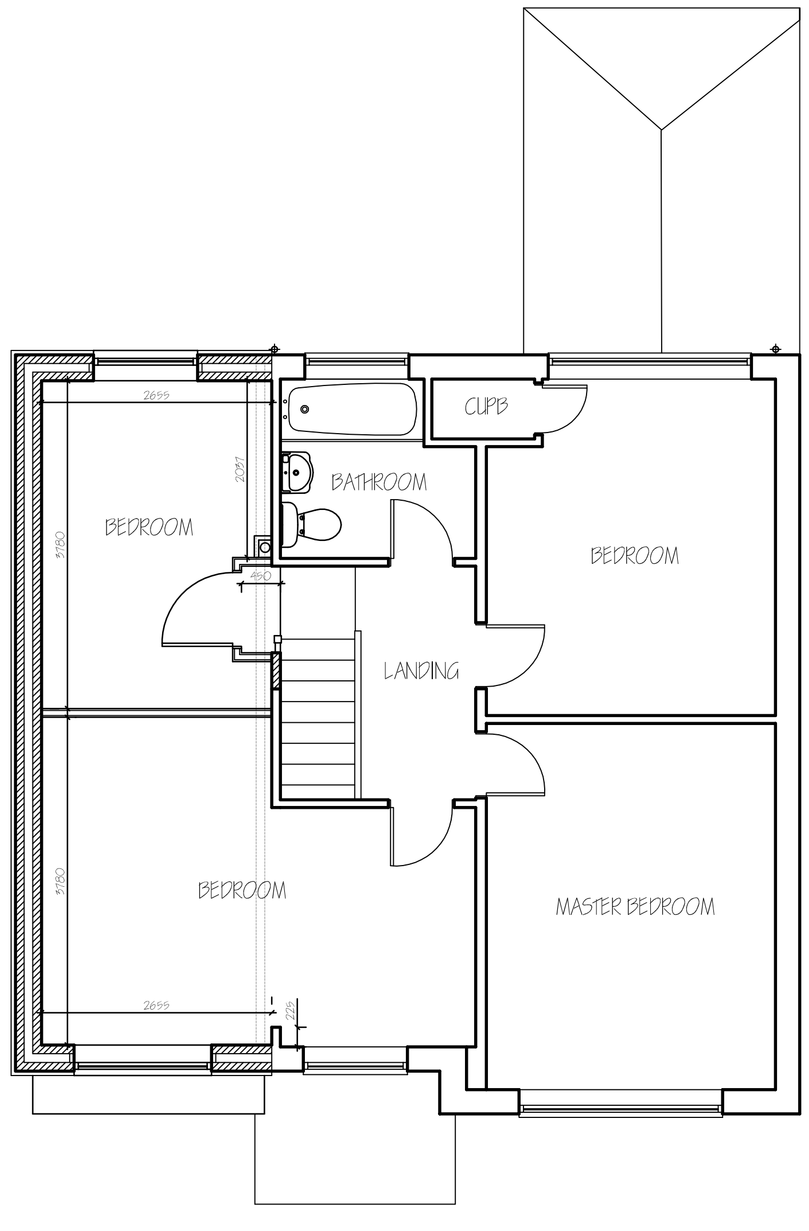

FIRST FLOOR PLAN.

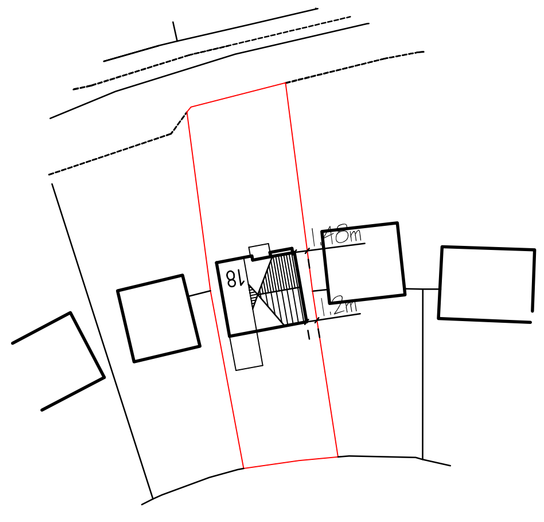

SITE PLAN.
1/500.

ref.	revision	date