
All Dimensions and Levels to be verified on site.
Only Figured Dimensions to be used.
Do not scale this drawing.
Any discrepancies to be notified to the originator of this drawing immediately.
If in doubt, ask.
Copyright is reserved by them and the drawing is issued on the condition that it is not copied, reproduced, retained, or disclosed to any unauthorised person, either wholly or in part without consent.

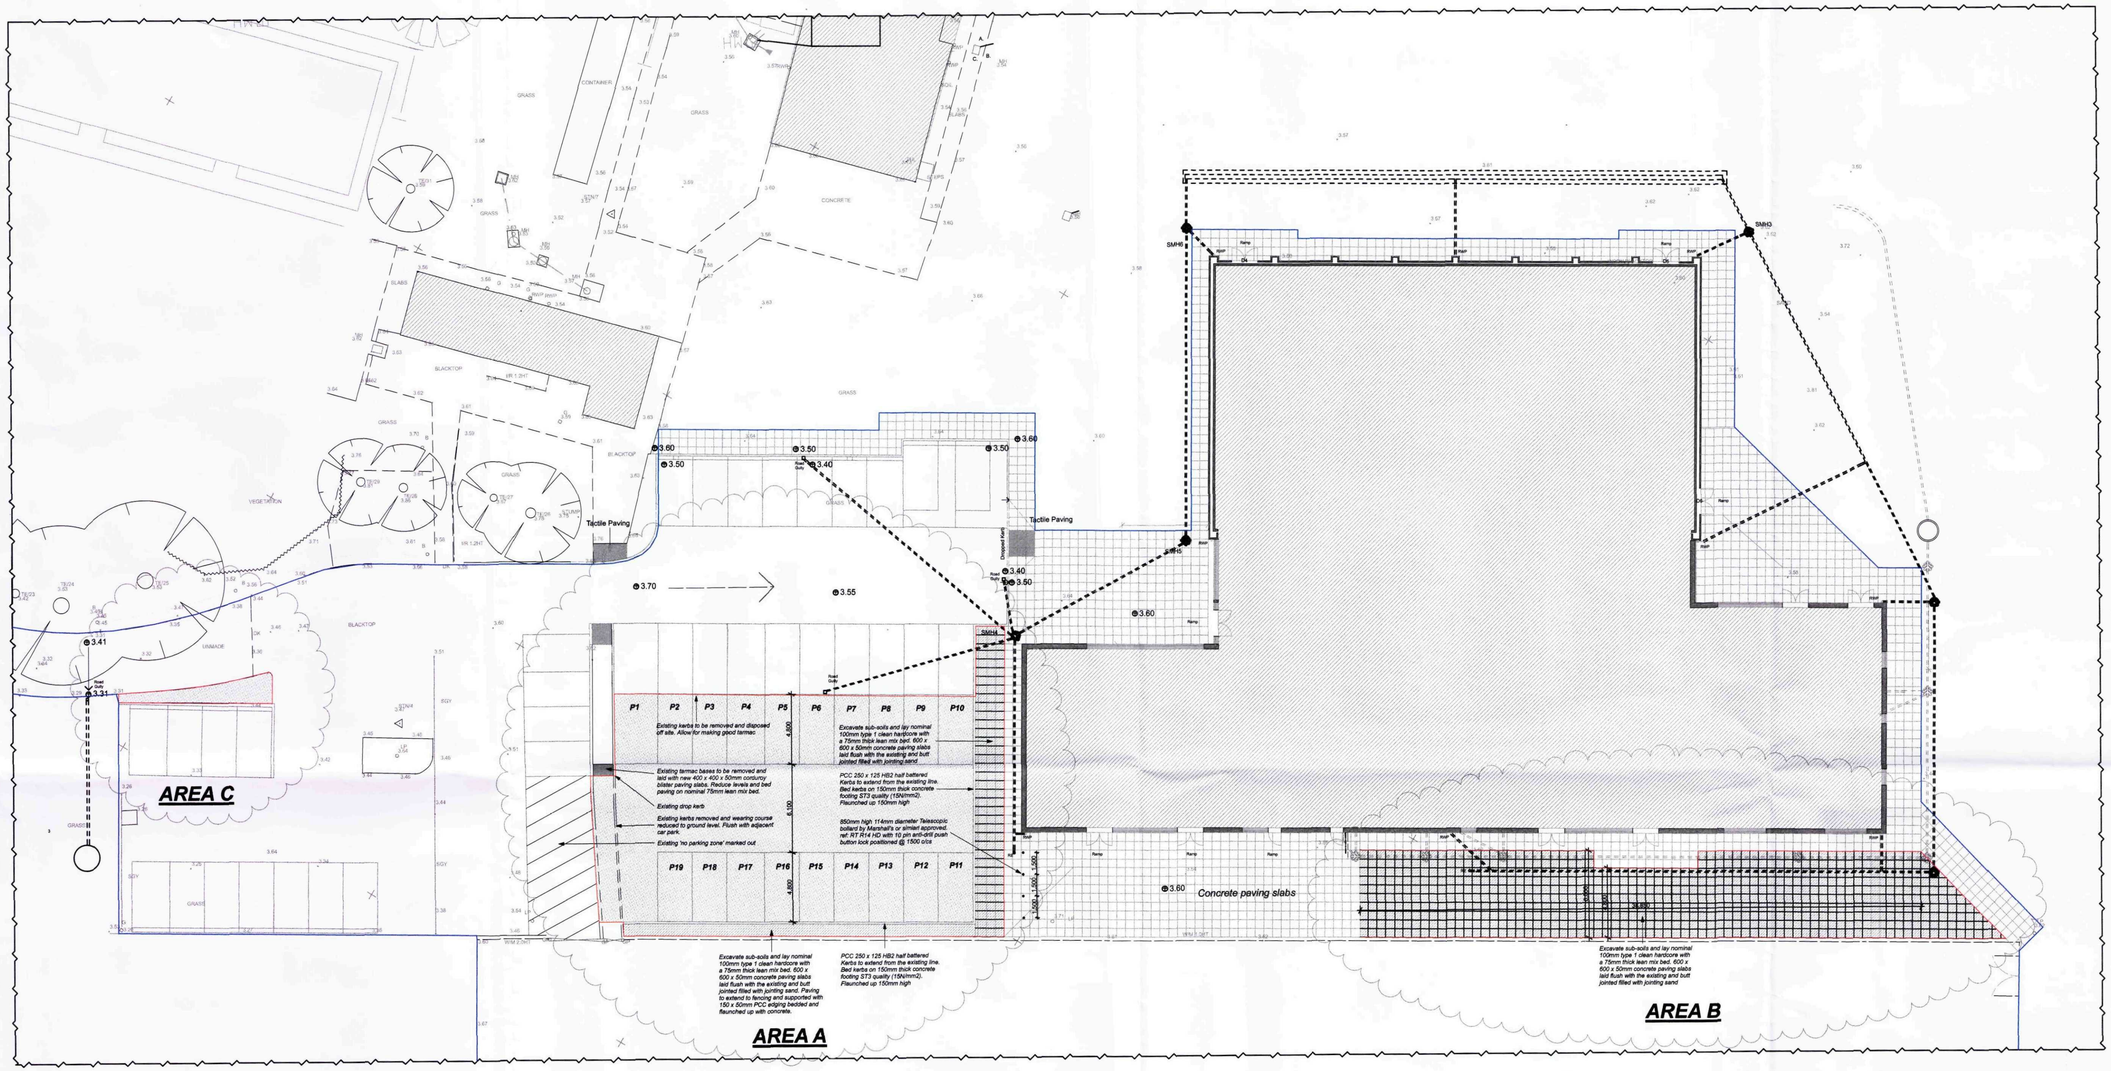

SHDC
Planning & Development
13 MAY 2010
Ref: 0406-10

Rev.	Date	Description	By	Chk'd

mouchel
business services
Mill House • Brayford Wharf North • Lincoln • LN1 1YT
Tel: 01522 836836 • Fax: 01522 516050
www.hbs.uk.com

Client
Lincolnshire County Council

Project
Long Sutton The Peele School - External Works

Drawing Title
Proposed Area's A, B & C

Drawn By	Checked By
DG	

Scale	Date
1:200	*April 10*

Project No.	Drawing No.	Revision
PC/010/0003	*002*	

Drawing Status
PLANNING

All Dimensions and Levels to be verified on site.
Only Figured Dimensions to be used.
Do not scale this drawing.
Any discrepancies to be notified to the originator of this drawing immediately.
If in doubt, ask.
Copyright is reserved by them and the drawing is issued on the condition that it is not copied, reproduced, retained, or disclosed to any unauthorised person, either wholly or in part without consent.



SHDC
Planning & Development
13 MAY 2010
Ref: 0406-10

Rev.	Date	Description	By	Chk'd

mouchel
business services

Mill House • Brayford Wharf North • Lincoln • LN1 1YT
Tel: 01522 836836 • Fax: 01522 516050
www.hbs.uk.com

Client
Lincolnshire County Council

Project
Long Sutton The Peele School - External Works

Drawing Title
Site Plan

Drawn By	Checked By
DG	

Scale	Date
1:500	*April 10*

Project No.	Drawing No.	Revision
PC/010/0003	*001*	

Drawing Status
PLANNING

All Dimensions and Levels to be verified on site.
Only Figured Dimensions to be used.
Do not scale this drawing.
Any discrepancies to be notified to the originator of this drawing immediately.
If in doubt, ask.
Copyright is reserved by them and the drawing is issued on the condition that it is not copied, reproduced, retained, or disclosed to any unauthorised person, either wholly or in part without consent.

DANIEL'S GATE
ED Bdy
SP
Drain
Amosford
Newhaven
4.3m
EK
Darzak
Dawn Flight
Mill View
Lime View
Christella
Cymbeline
The Maisys
Kenora
La Cosecha
The Swallows
Little London
The Peele School
El Sub Sta
Tennis Courts
Tennis Courts
Leisure Centre
MUGA Pitch
Lutton Marsh
ED Bdy
CD
Drain
Track
Drain
Track
Drain
ED Bdy
CD
Hall Marsh Farm
Butterfly and
Falconry Park
Back Lane
QUEENSWAY
DANIEL'S GATE
DANIEL'S CRESCENT
El Sub Sta
Sea Bank
Warehouse
Little London
4.3m
t Gardens

SHDC
Planning & Development
13 MAY 2010
Ref: 0406-10

Rev.	Date	Description	By	Chk'd

mouchel
business services
Mill House • Brayford Wharf North • Lincoln • LN1 1YT
Tel: 01522 836836 • Fax: 01522 516050
www.hbs.uk.com

Client
Lincolnshire County Council

Project
Long Sutton The Peele School - External Works

Drawing Title
Location Plan

Drawn By	Checked By
DG	
Scale	**Date**
1:1250	*April 10*
Project No.	**Drawing No.** / **Revision**
PC/010/0003	*003*

Drawing Status
PLANNING