



BITUMINOUS FOOTPATH CONSTRUCTION
CROSS SECTION

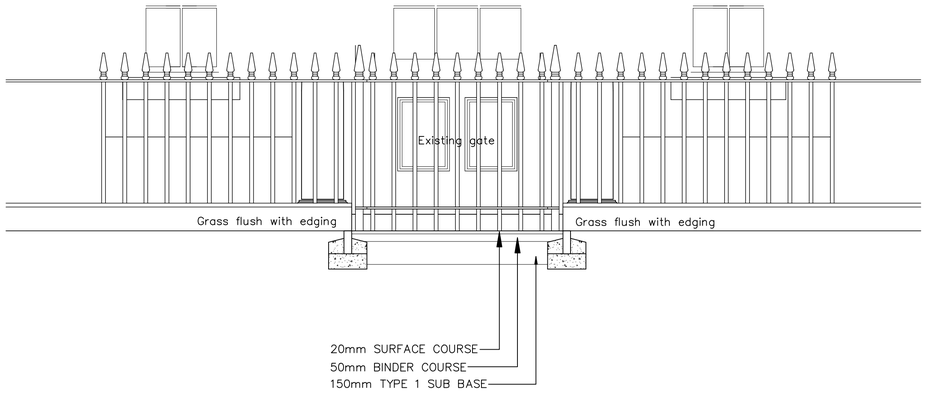

BITUMINOUS FOOTPATH CONSTRUCTION
LONG SECTION

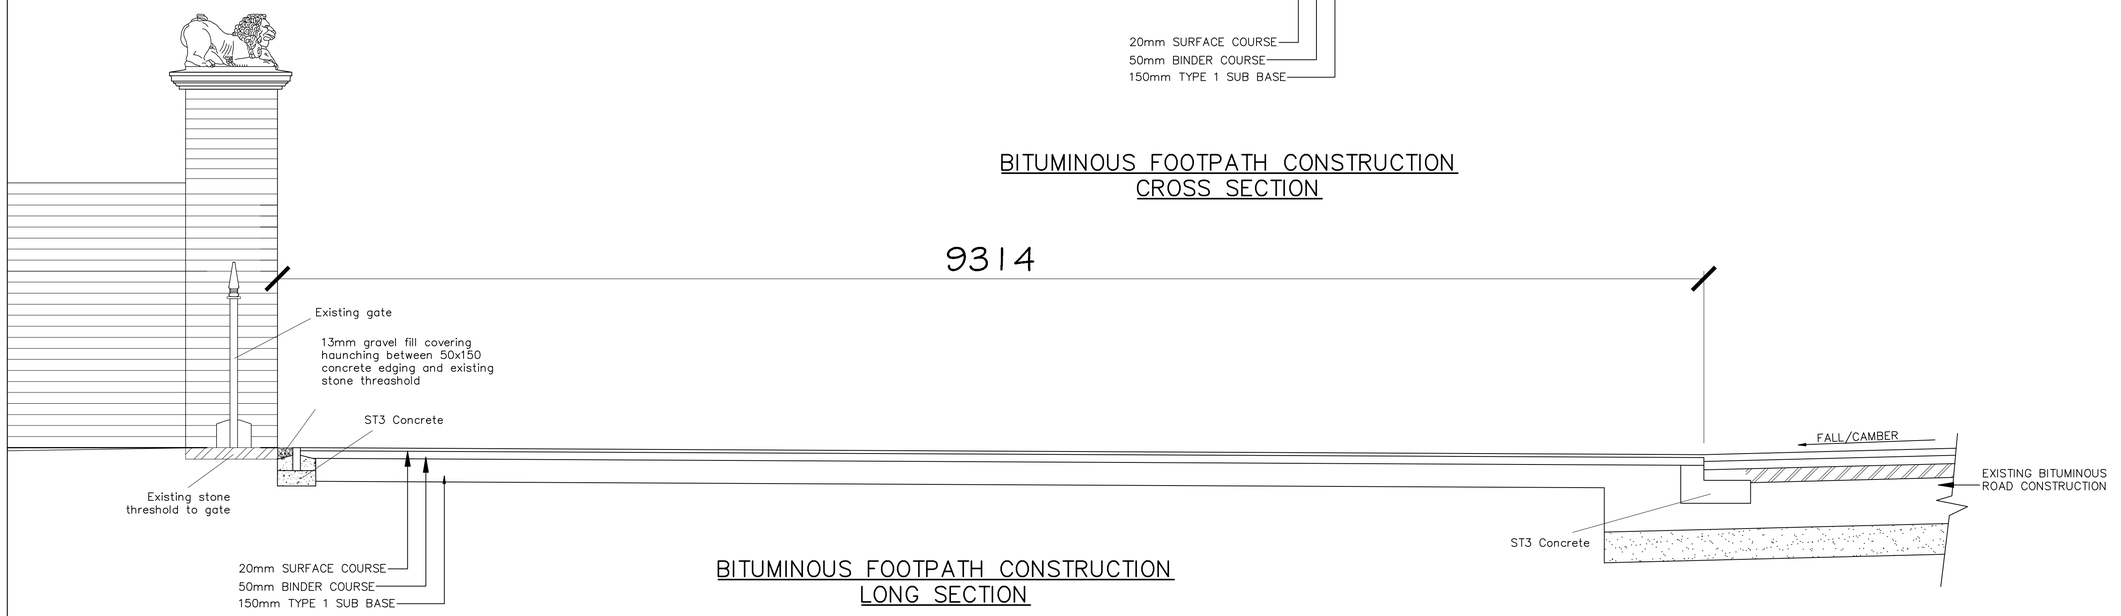

NOTES :
Do not scale from this drawing. If in doubt ask.

© Copyright

PETER H. SLINGER
B.A. (Hons.), Dip. Arch., R.I.B.A.

CHARTERED ARCHITECT

140 Fletton Avenue, Old Fletton, Peterborough, PE2 8DA.

Telephone 01733 564459
Fax 01733 358077

Client

Job Title
Replacement Access and Garden Gates at Garnsgate Hall

Drawing Title
Footpath Construction Details

Drawn	Checked
JM	PHS

Date	Scale
May 2014	1:20 @ A1

Drg. No.	Rev.
GH/Gates/008	A