



NOTES :
Do not scale from this drawing. If in doubt ask.

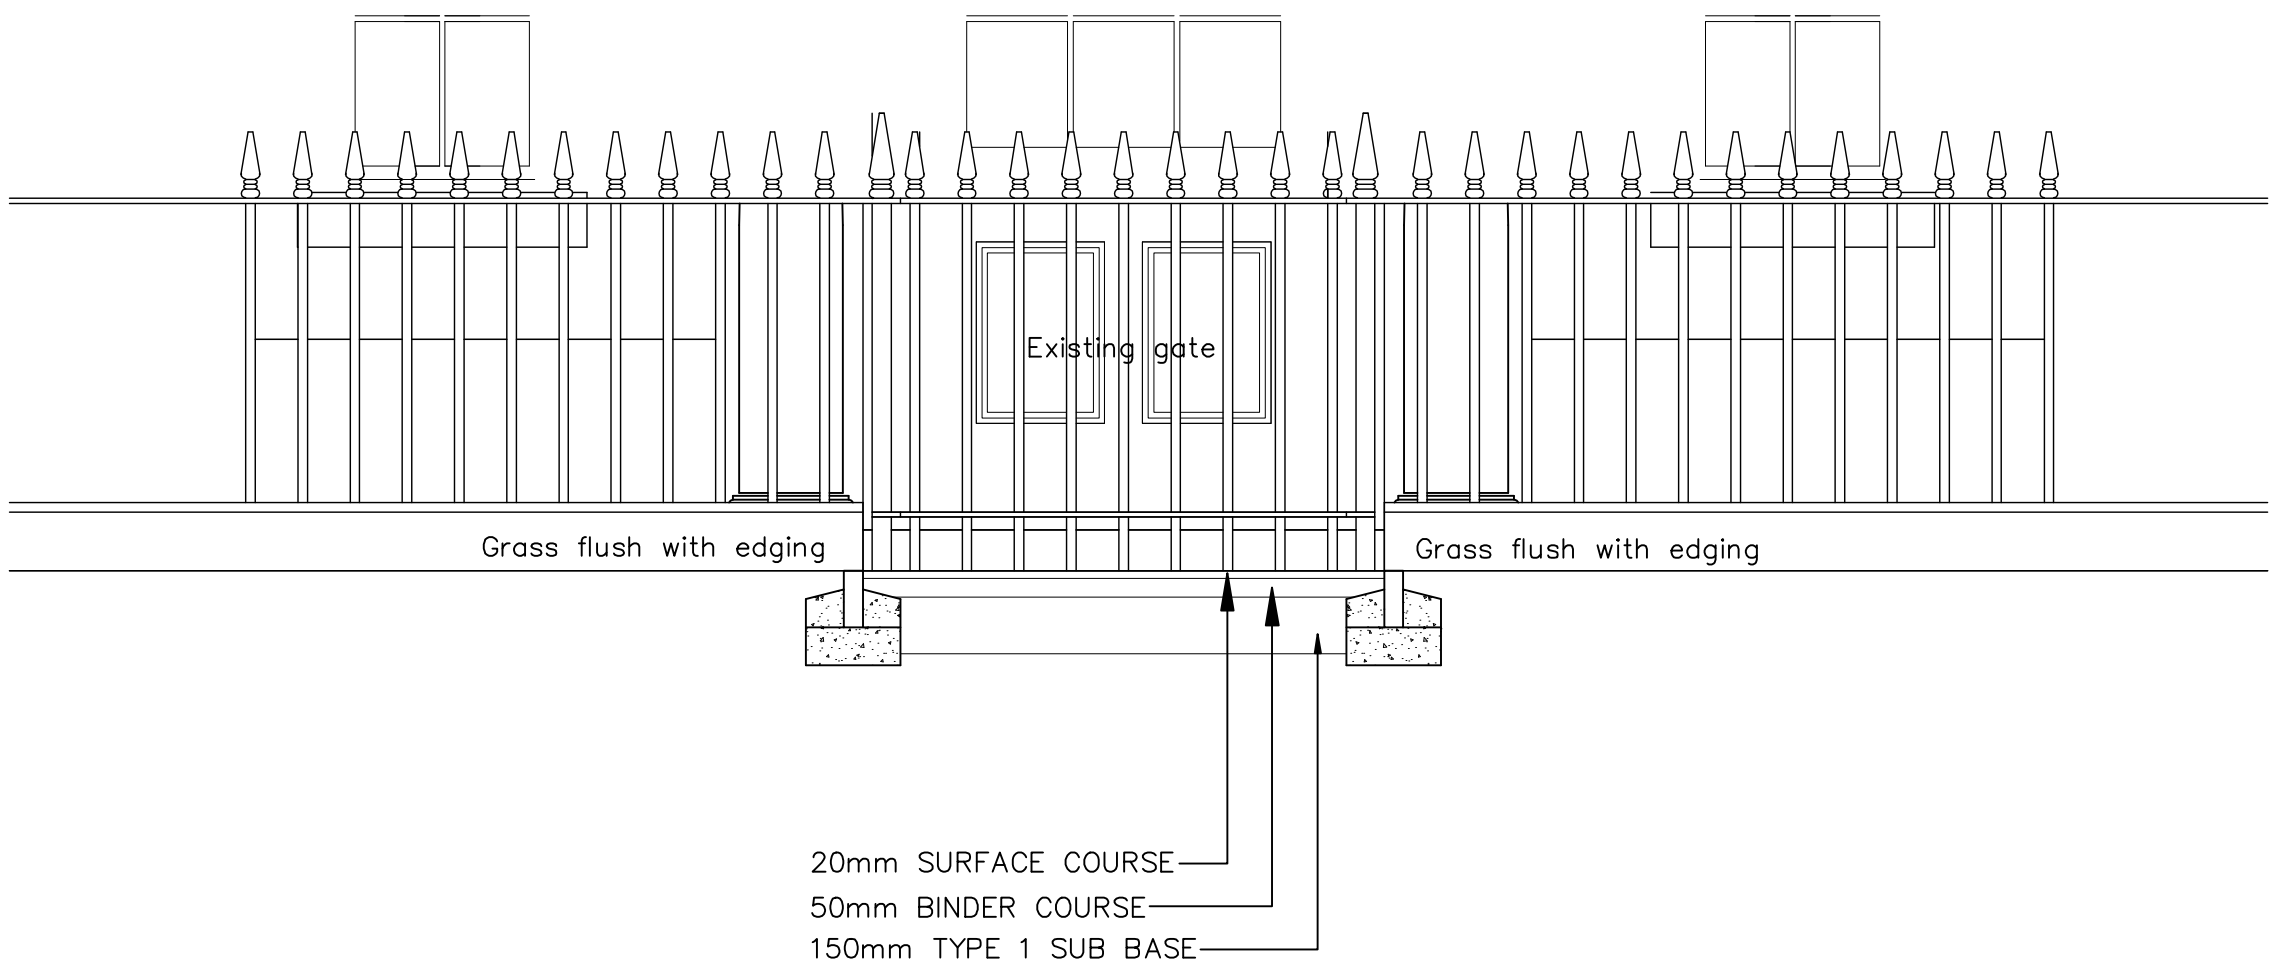

BITUMINOUS FOOTPATH CONSTRUCTION
CROSS SECTION

9314

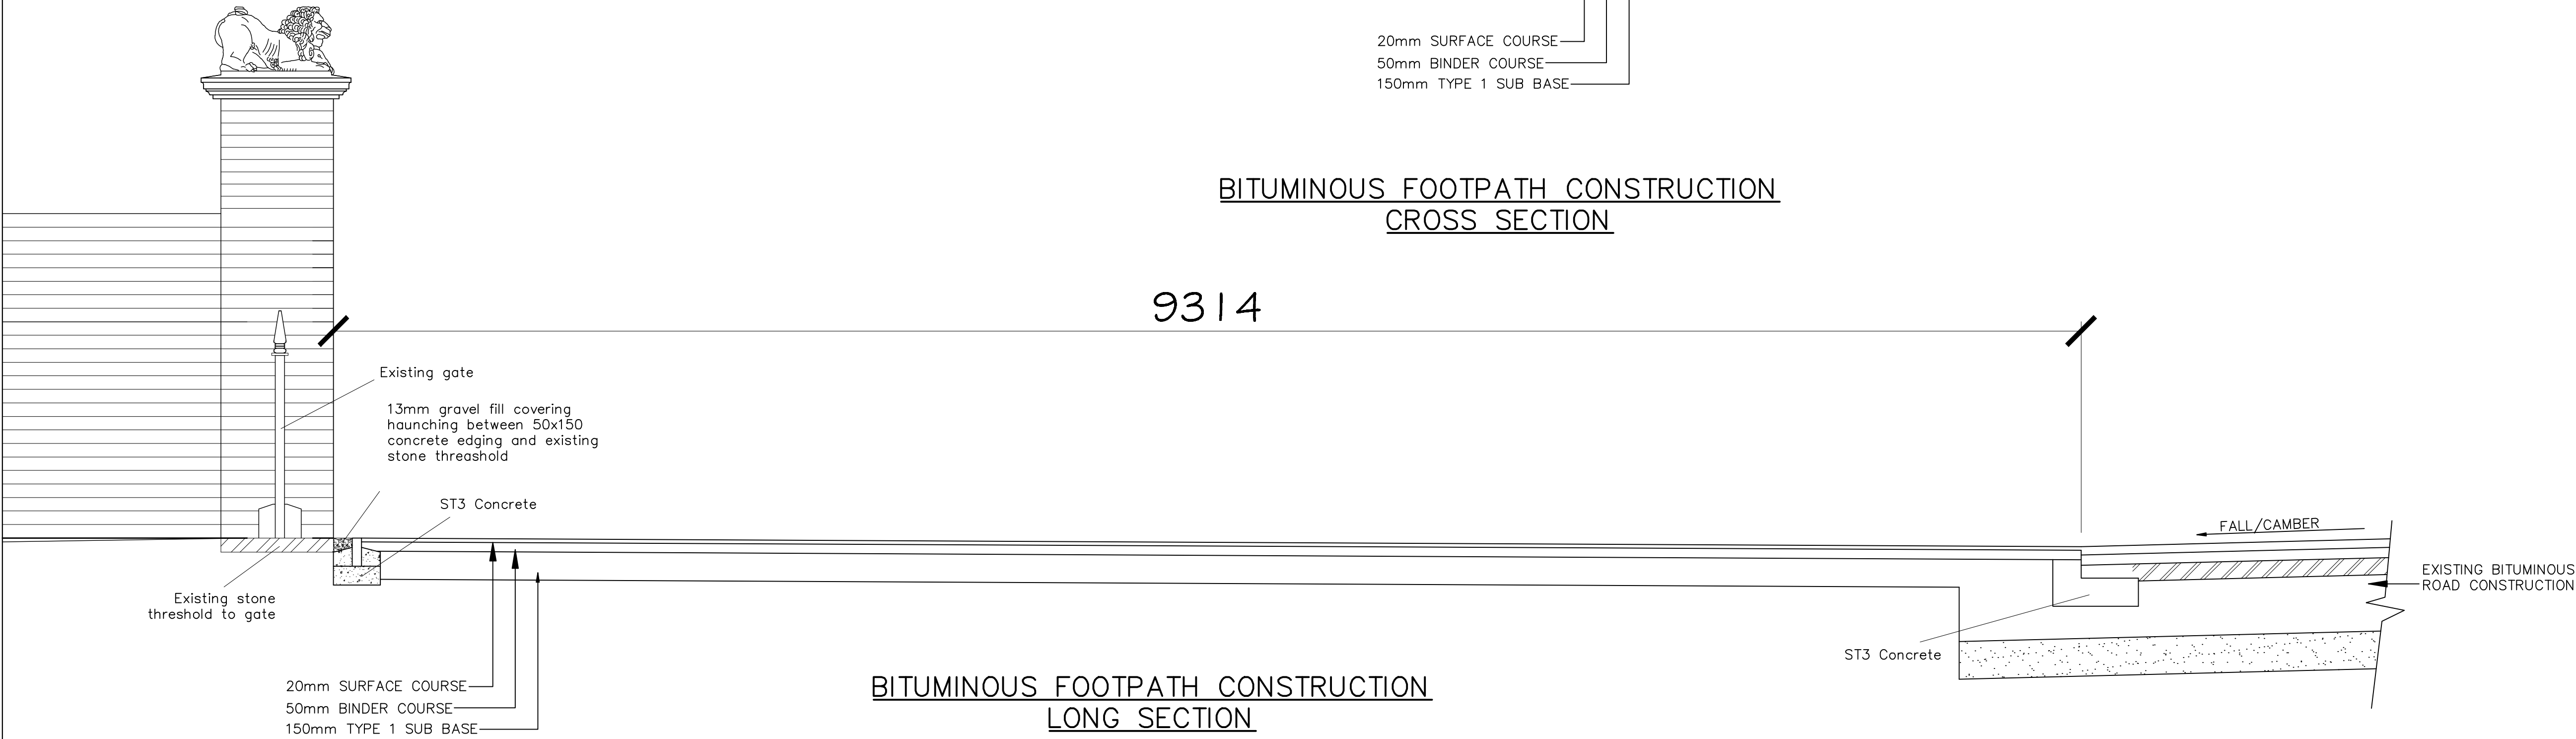

© Copyright

PETER H. SLINGER
B.A. (Hons.), Dip. Arch., R.I.B.A.
CHARTERED ARCHITECT

140 Fletton Avenue, Old Fletton,
Peterborough, PE2 8DA.
Telephone 01733 564459
Fax 01733 358077

Client

Job Title
Replacement Access
and Garden Gates at
Garnsgate Hall

Drawing Title
Footpath
Construction
Details

Drawn	JM	Checked	PHS
Date	May 2014	Scale	1:20 @ A1
Dwg. No.	GH/Gates/008		Rev. A