


Entrance door to Snug Stairs

Scale 1:10

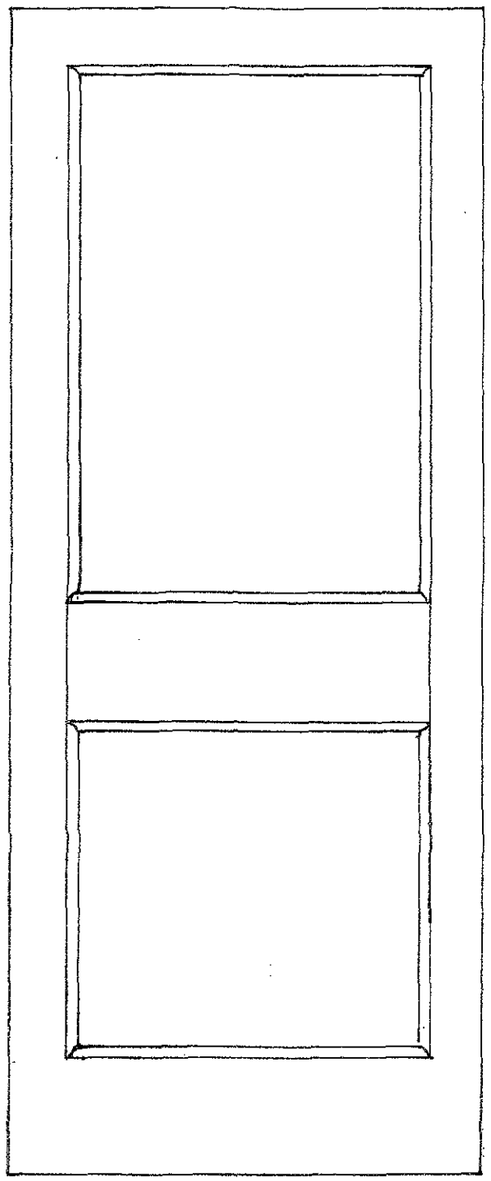

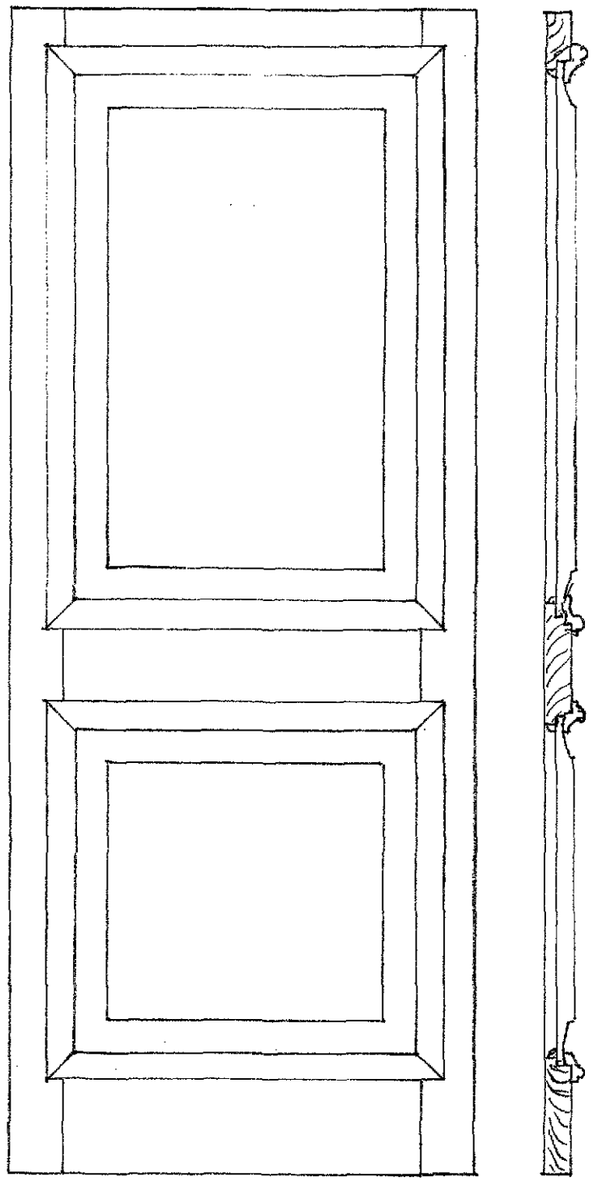

Scale 1:1

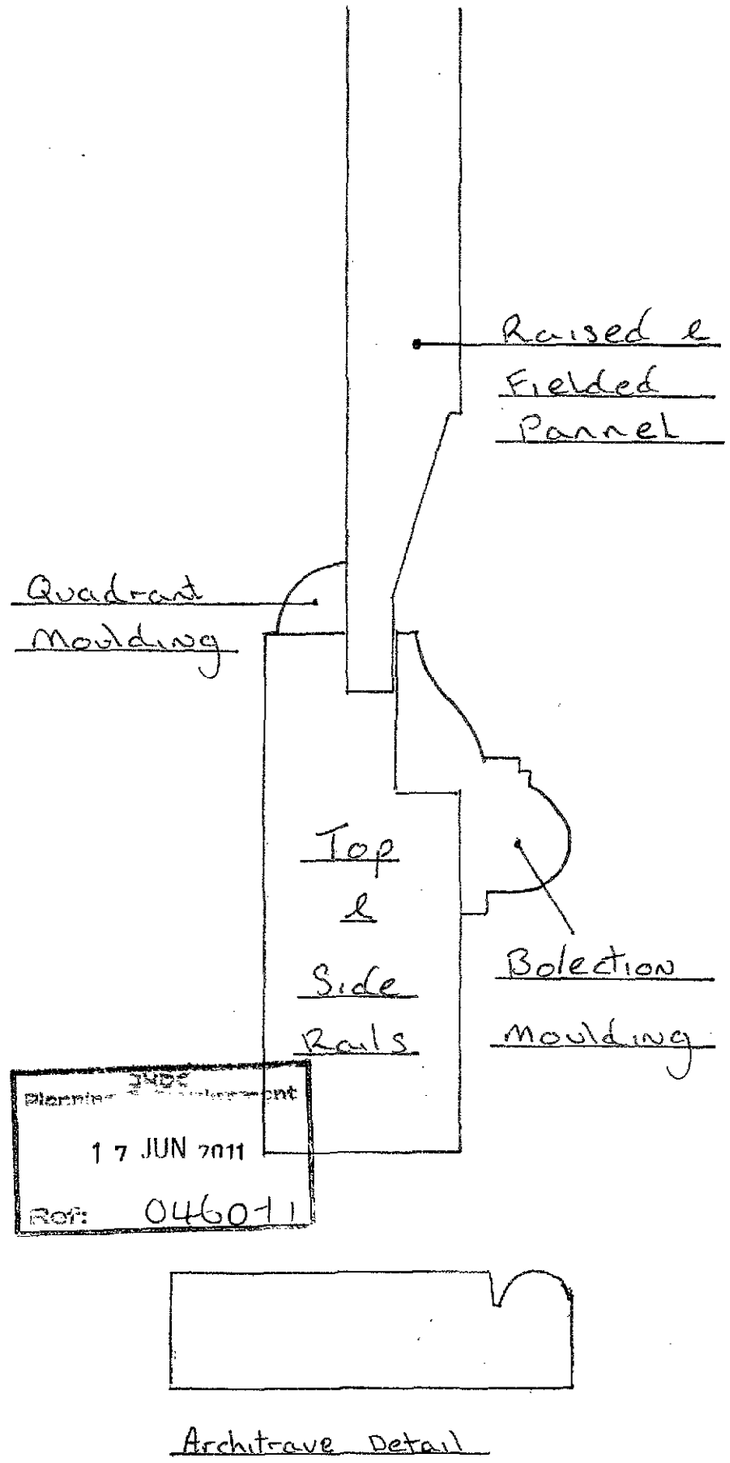

Planning Department
17 JUN 2011
Ref: 046011

Architrave Detail