
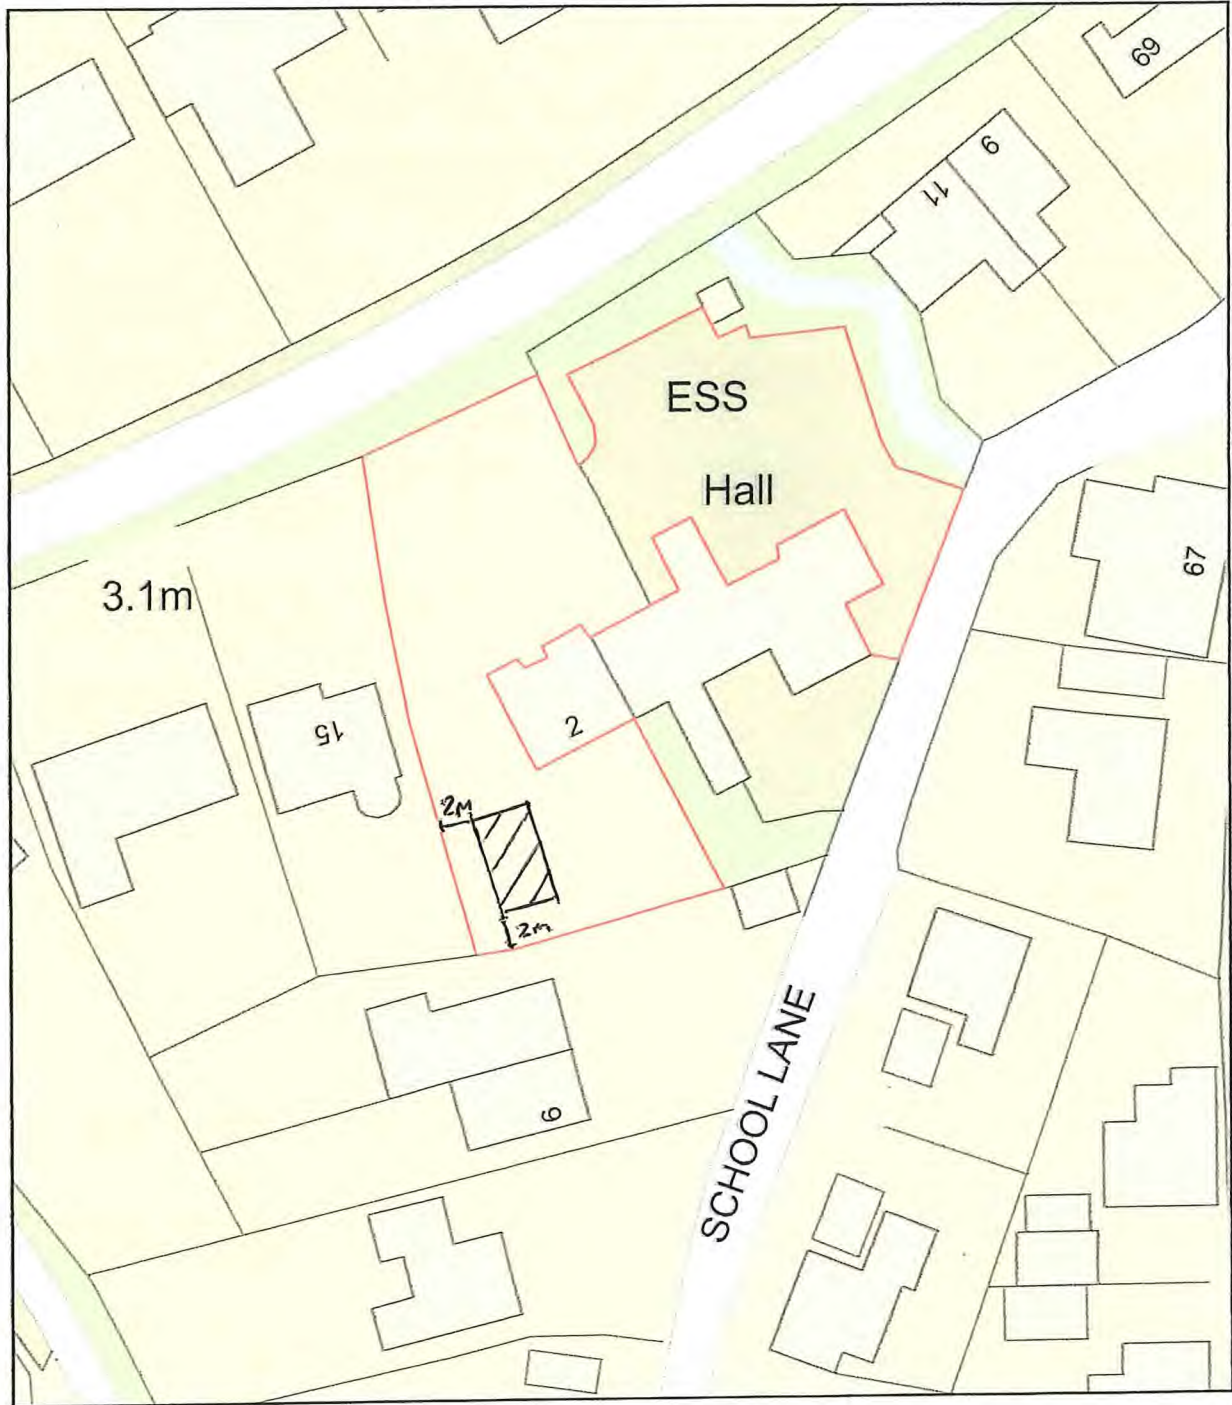


2 School Lane
BLOCK PLAN

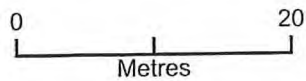

Plan Produced for: m ludlam
Date Produced: 16 May 2025
Plan Reference Number: TQRQM25136092217408
Scale: 1:500 @ A4