


2 School Lane

DROP OFF / COLLECTION PARKING.

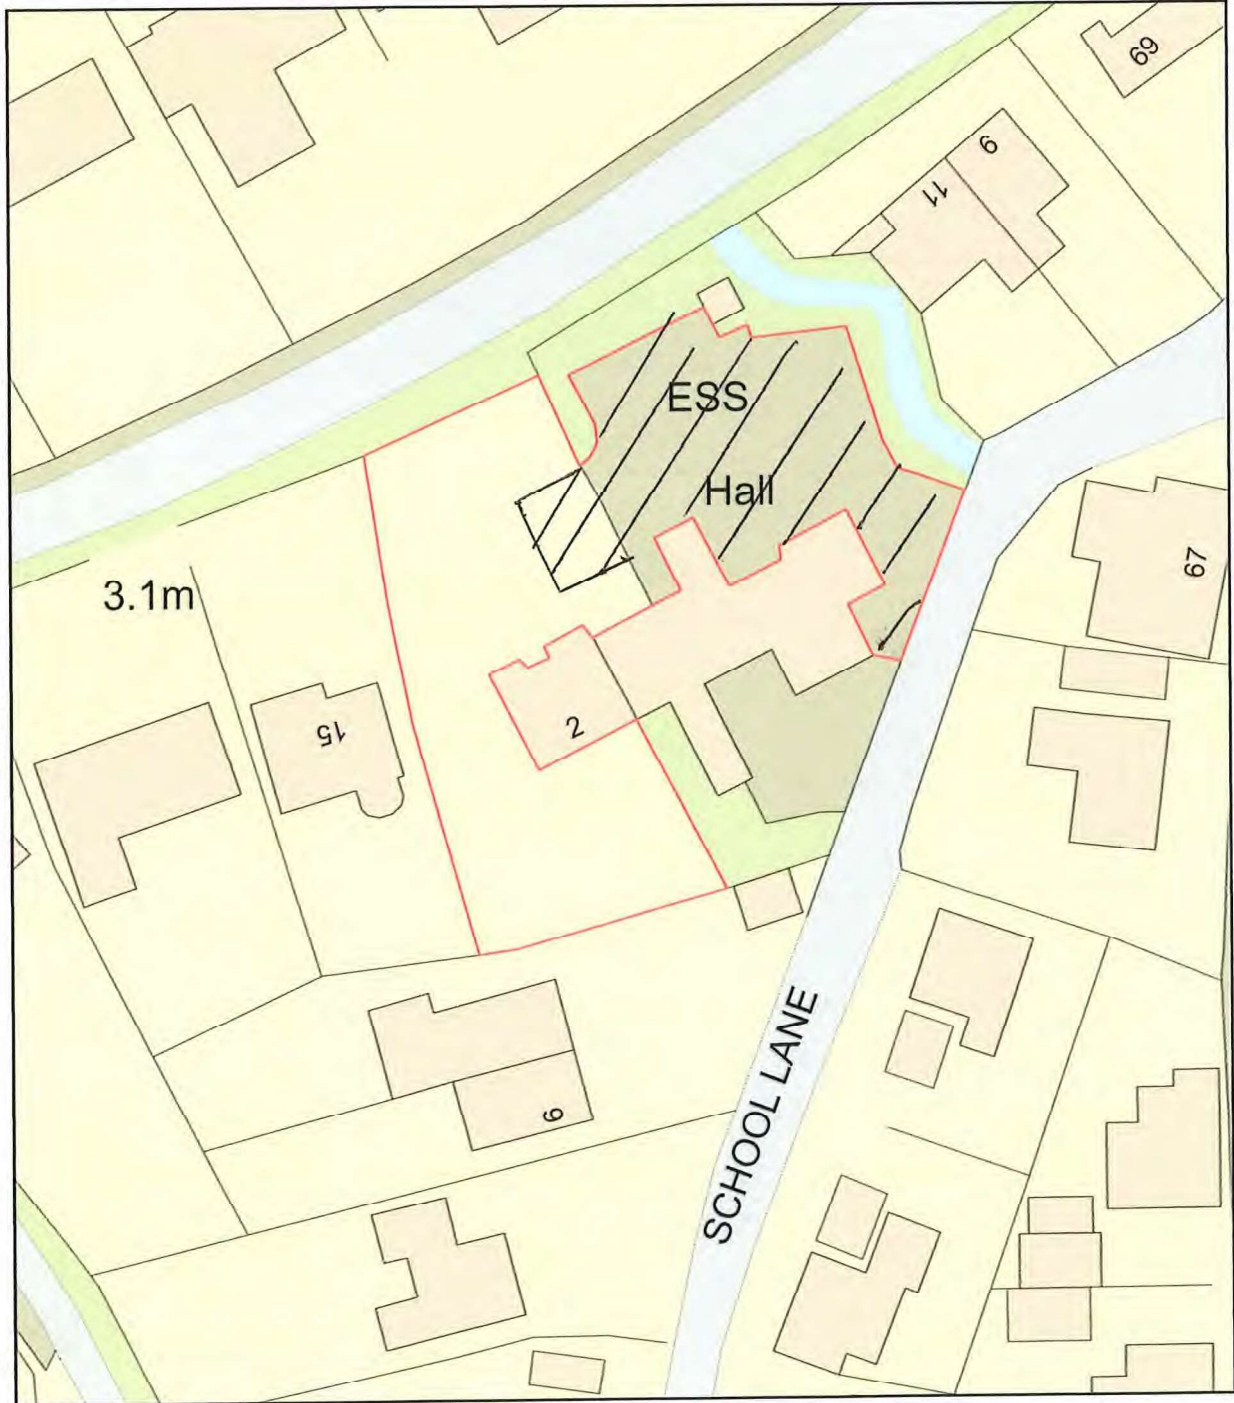

0 20
Metres



Plan Produced for: m ludlam

Date Produced: 16 May 2025

Plan Reference Number: TQRQM25136092217408

Scale: 1:500 @ A4

DROP OFF
AND
COLLECTION
AREA ON
SITE

