



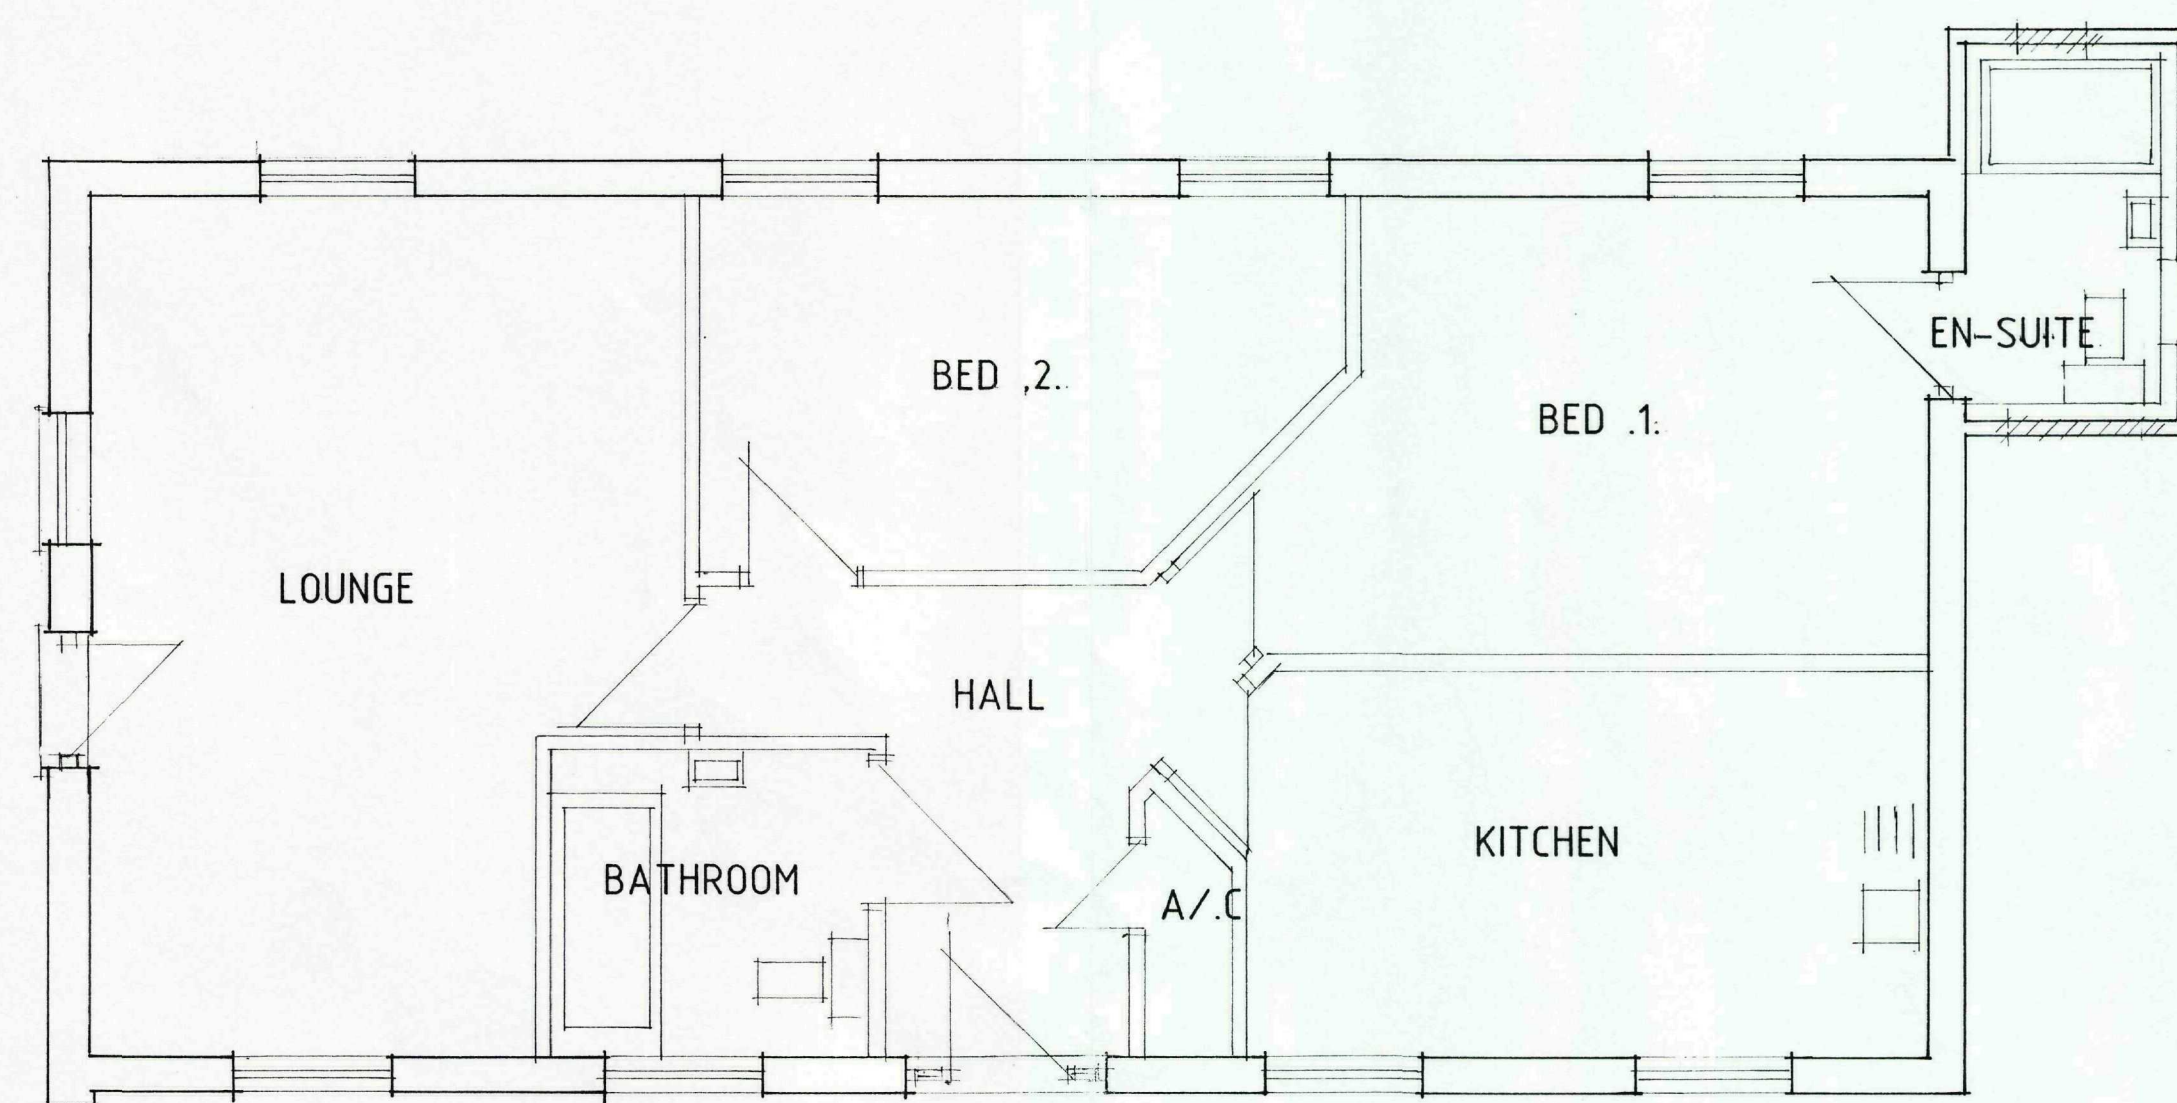


PROPOSED PLAN


REMOVE FRONT PORCH

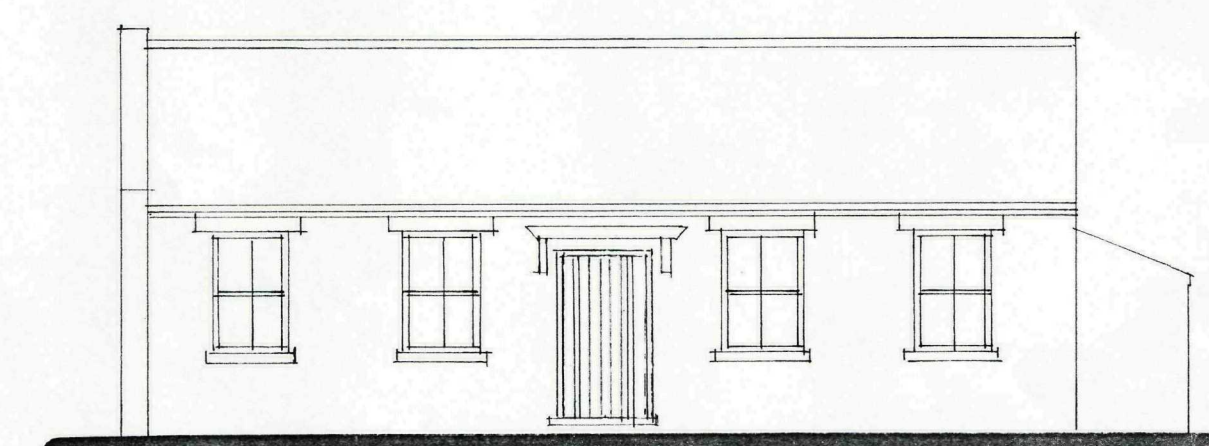


FRONT

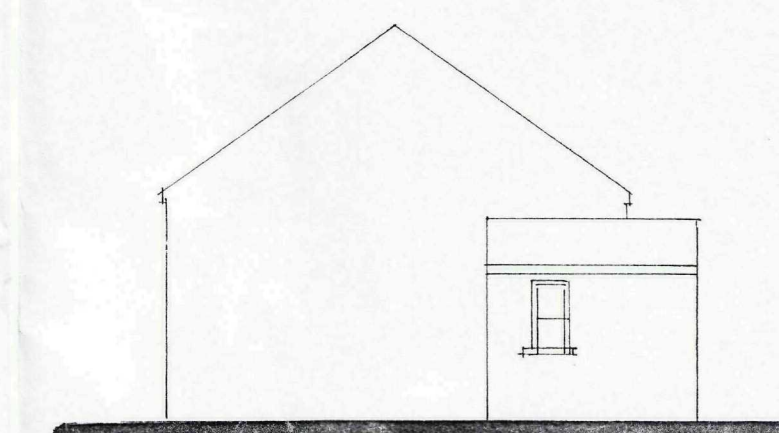


SIDE

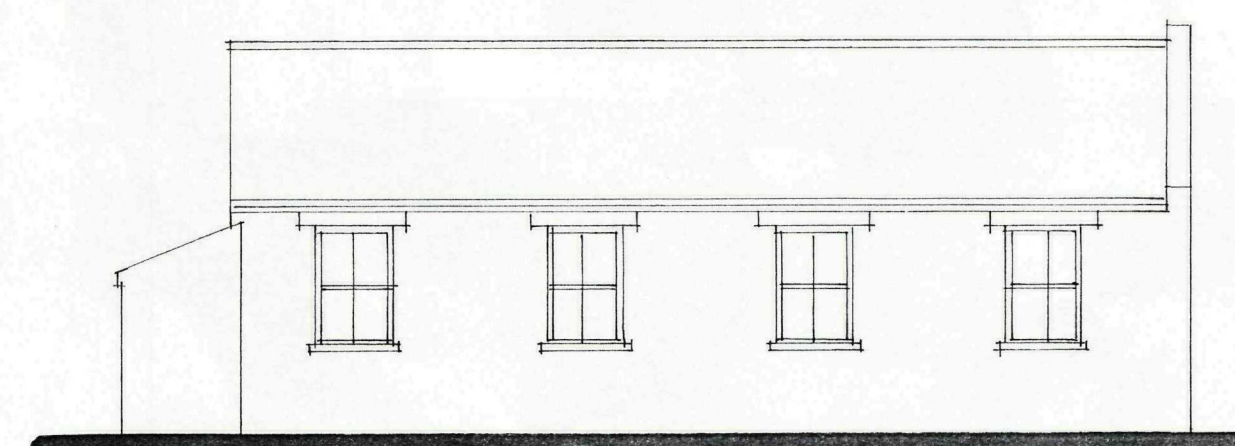


REAR

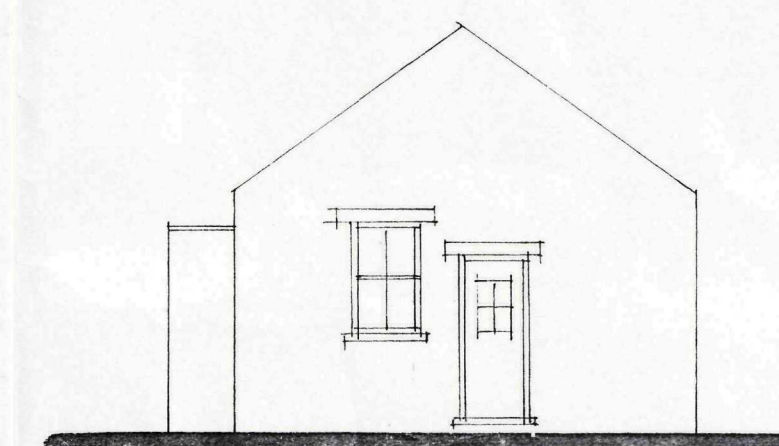

SIDE

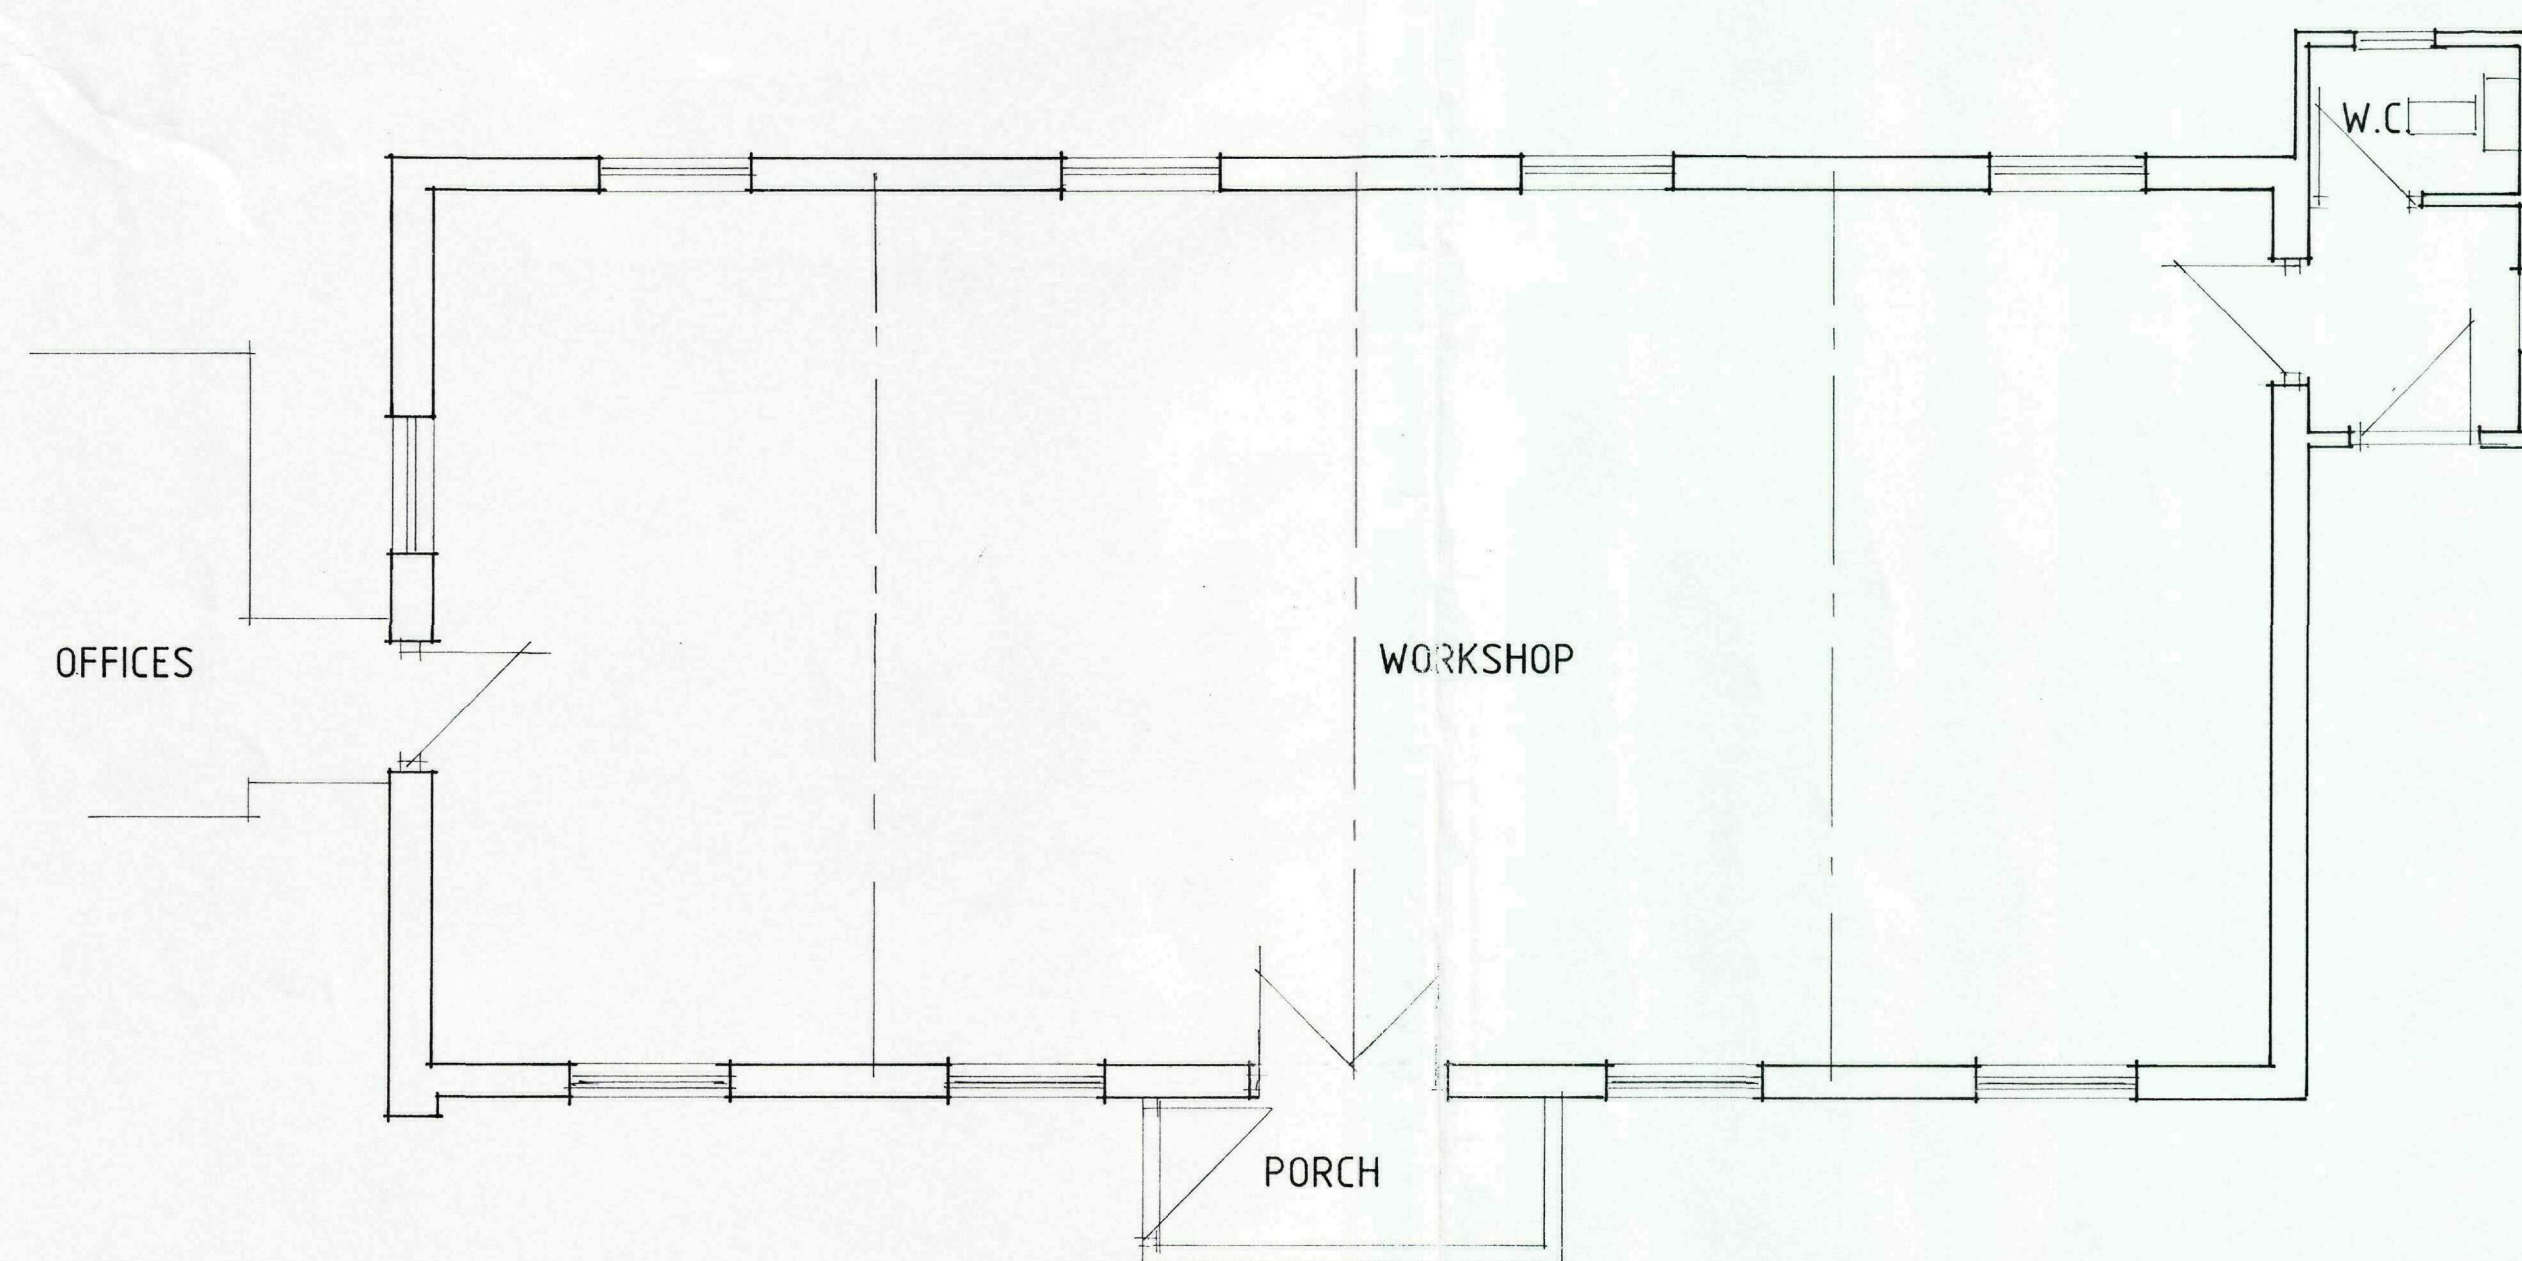

EXISTING PLAN

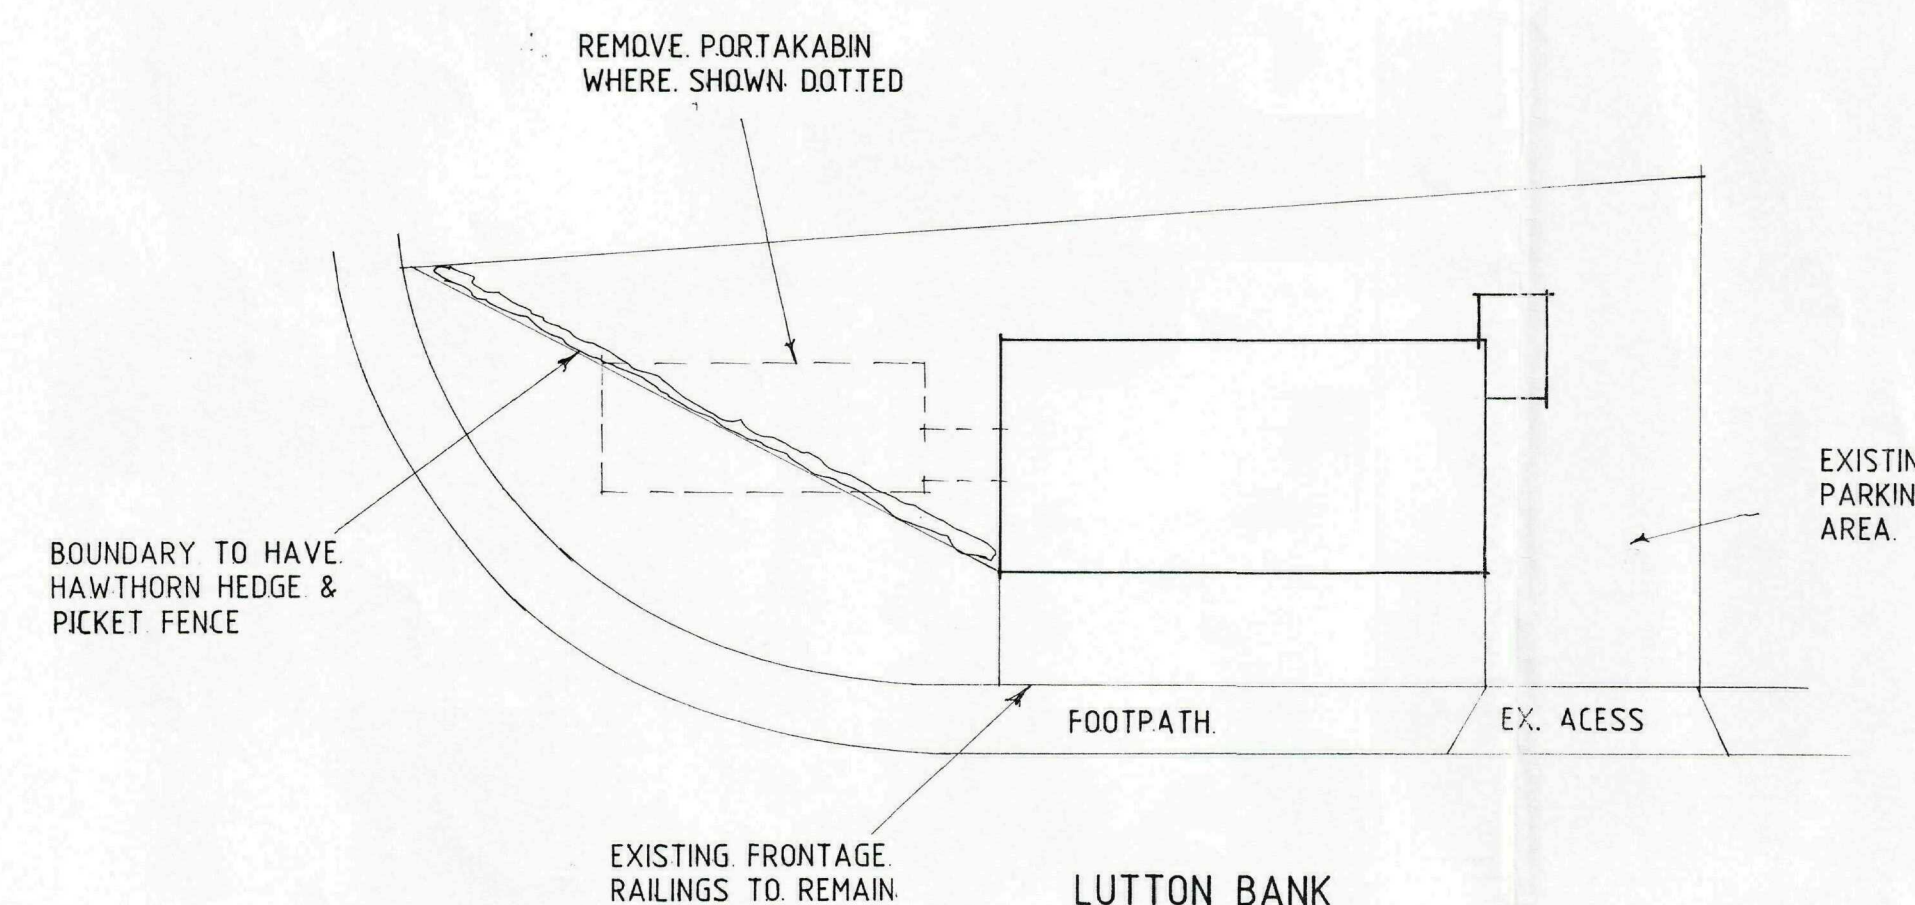

SITE PLAN

AMENDED PLAN

Ref: A1

SHDC
Planning & Development

12 MAY 2006

Ref: 0450/06

A - PLANNING ALTS - 9.5.06

Status
DESIGN
CONSULTANTS IN ARCHITECTURE & PLANNING

PROPOSED CHANGE OF USE
& CONVERSION FROM
VESTMENTS MANUFACTURE
TO DWELLING AT ST. MARTINS
VESTMENTS, LUTTON BANK,
LUTTON FOR

REV. D.R. HILL.

**DETERMINED
PLAN**

1:50 1:100
1:200

SD06-019/1

MARCH-06

B.GILHAM.

