


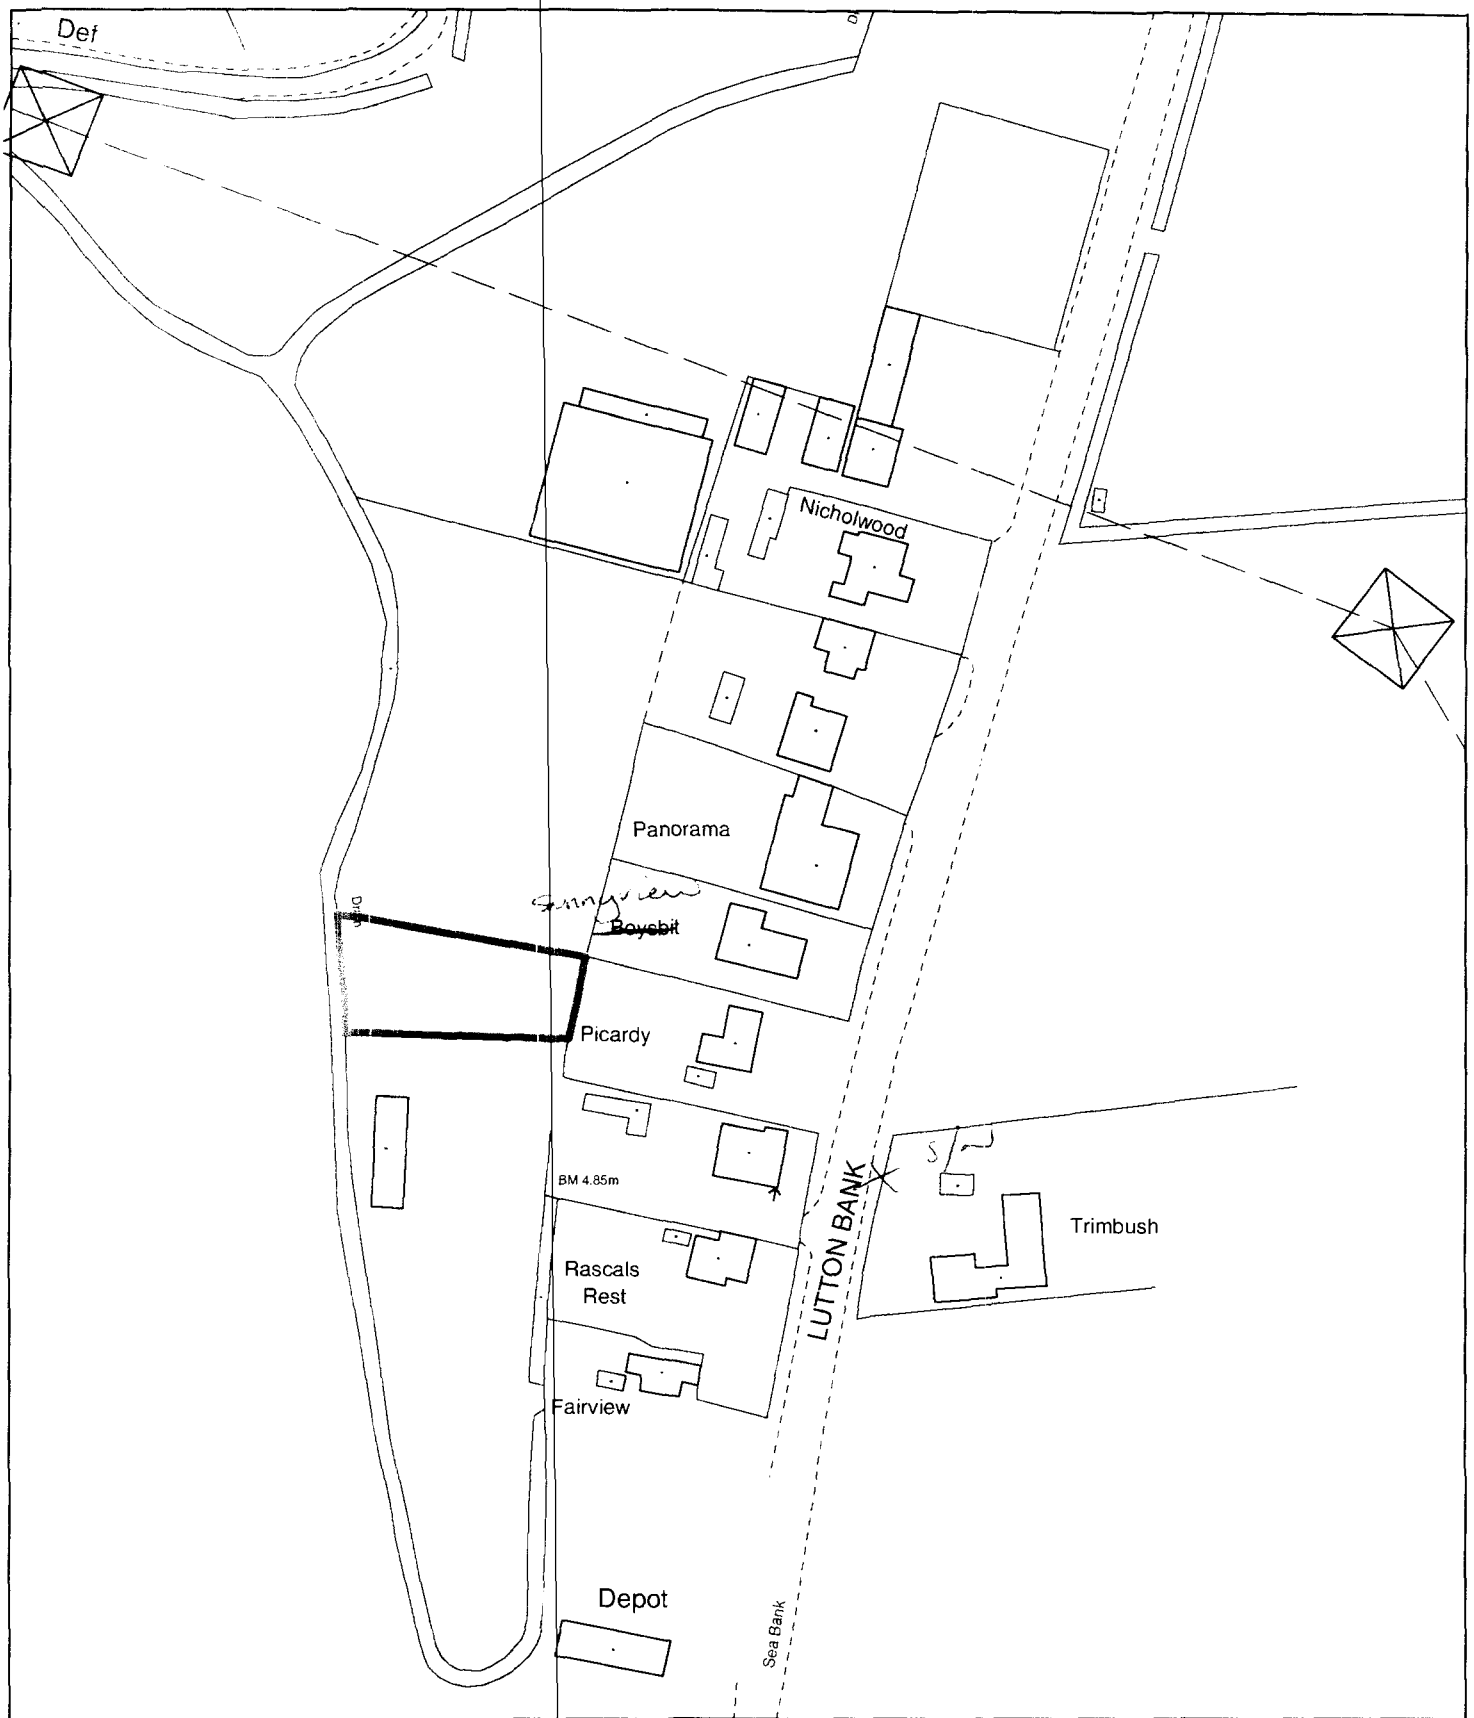

**Planning Application Location Plan  
Ward Member Notification**

**H12/0486/02**


Scale: 1:1250

Planning and Development


Council Offices, Priory Road, Spalding, Lincolnshire  
PE11 2XE

**PLEASE DO NOT COPY THIS PLAN**

This map is reproduced from Ordnance Survey material with permission of Ordnance Survey on behalf of Her Majesty's Stationery Office (c) Crown copyright. Unauthorised reproduction infringes Crown copyright and may lead to prosecution or civil proceedings. South Holland District Council LA079413 2002

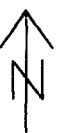

CITIZENS' ADVISORY BOARD SHOULD BE ADVISED

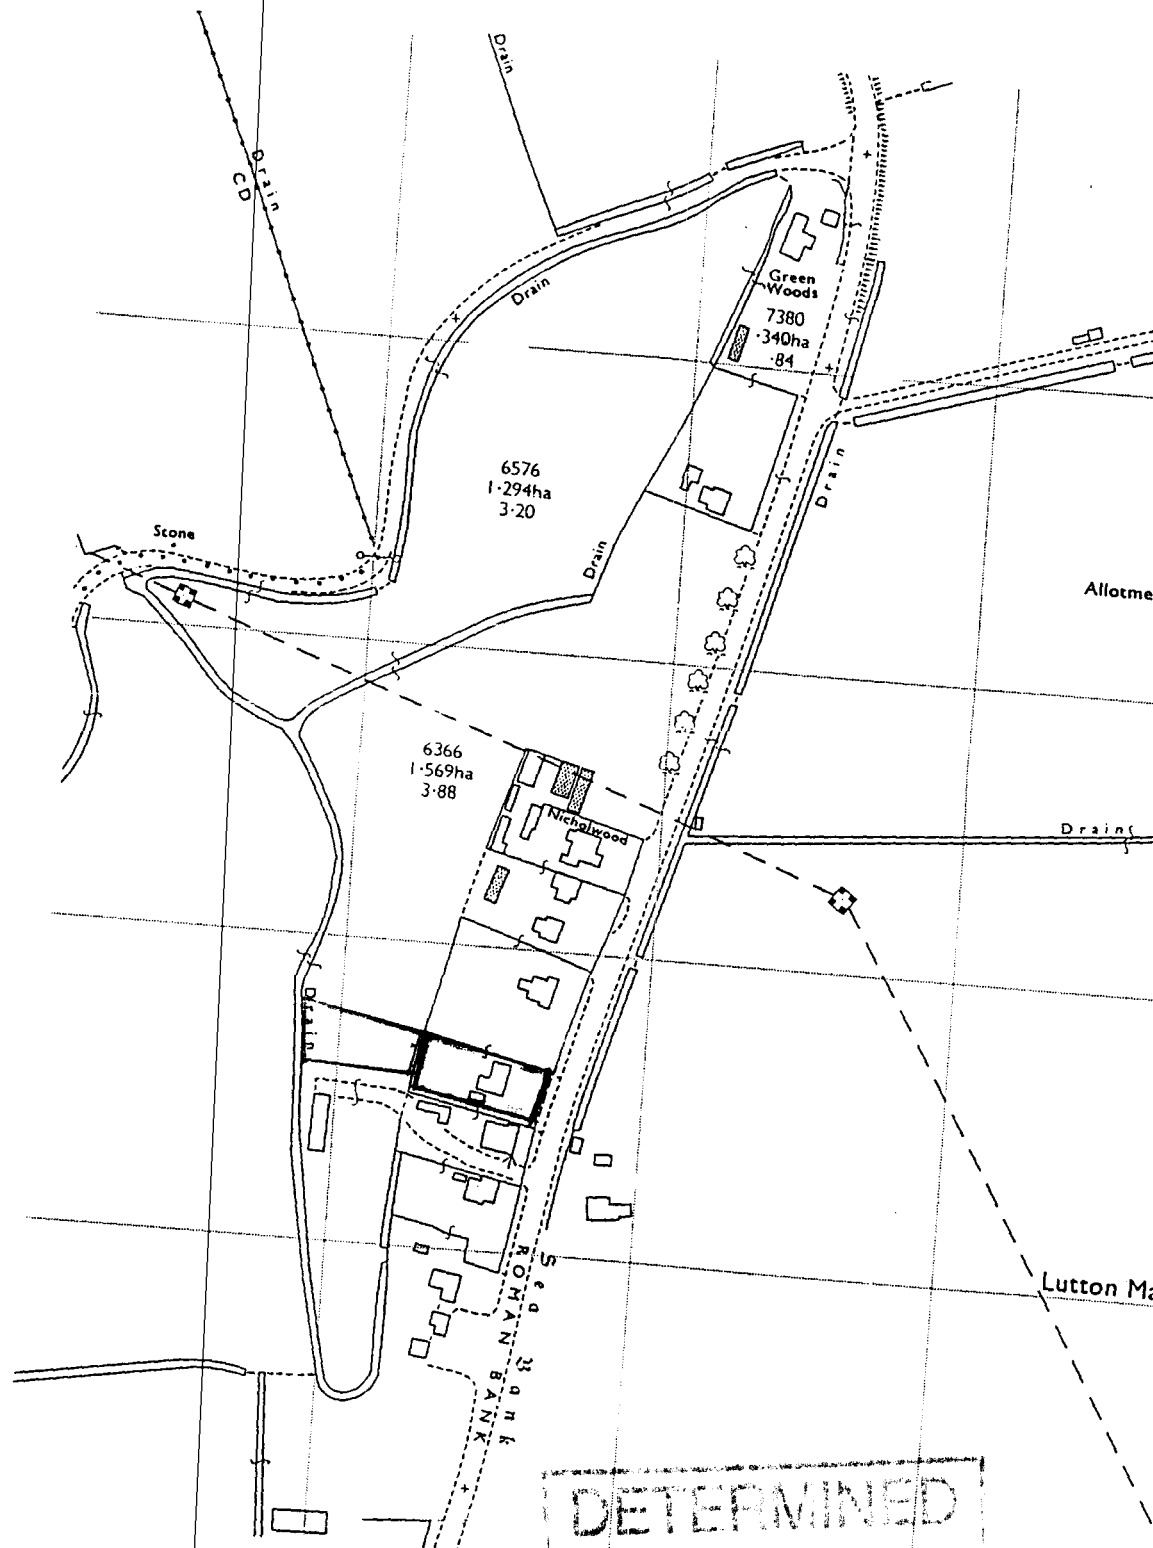

Planning

23 APR 2002

0486/02