


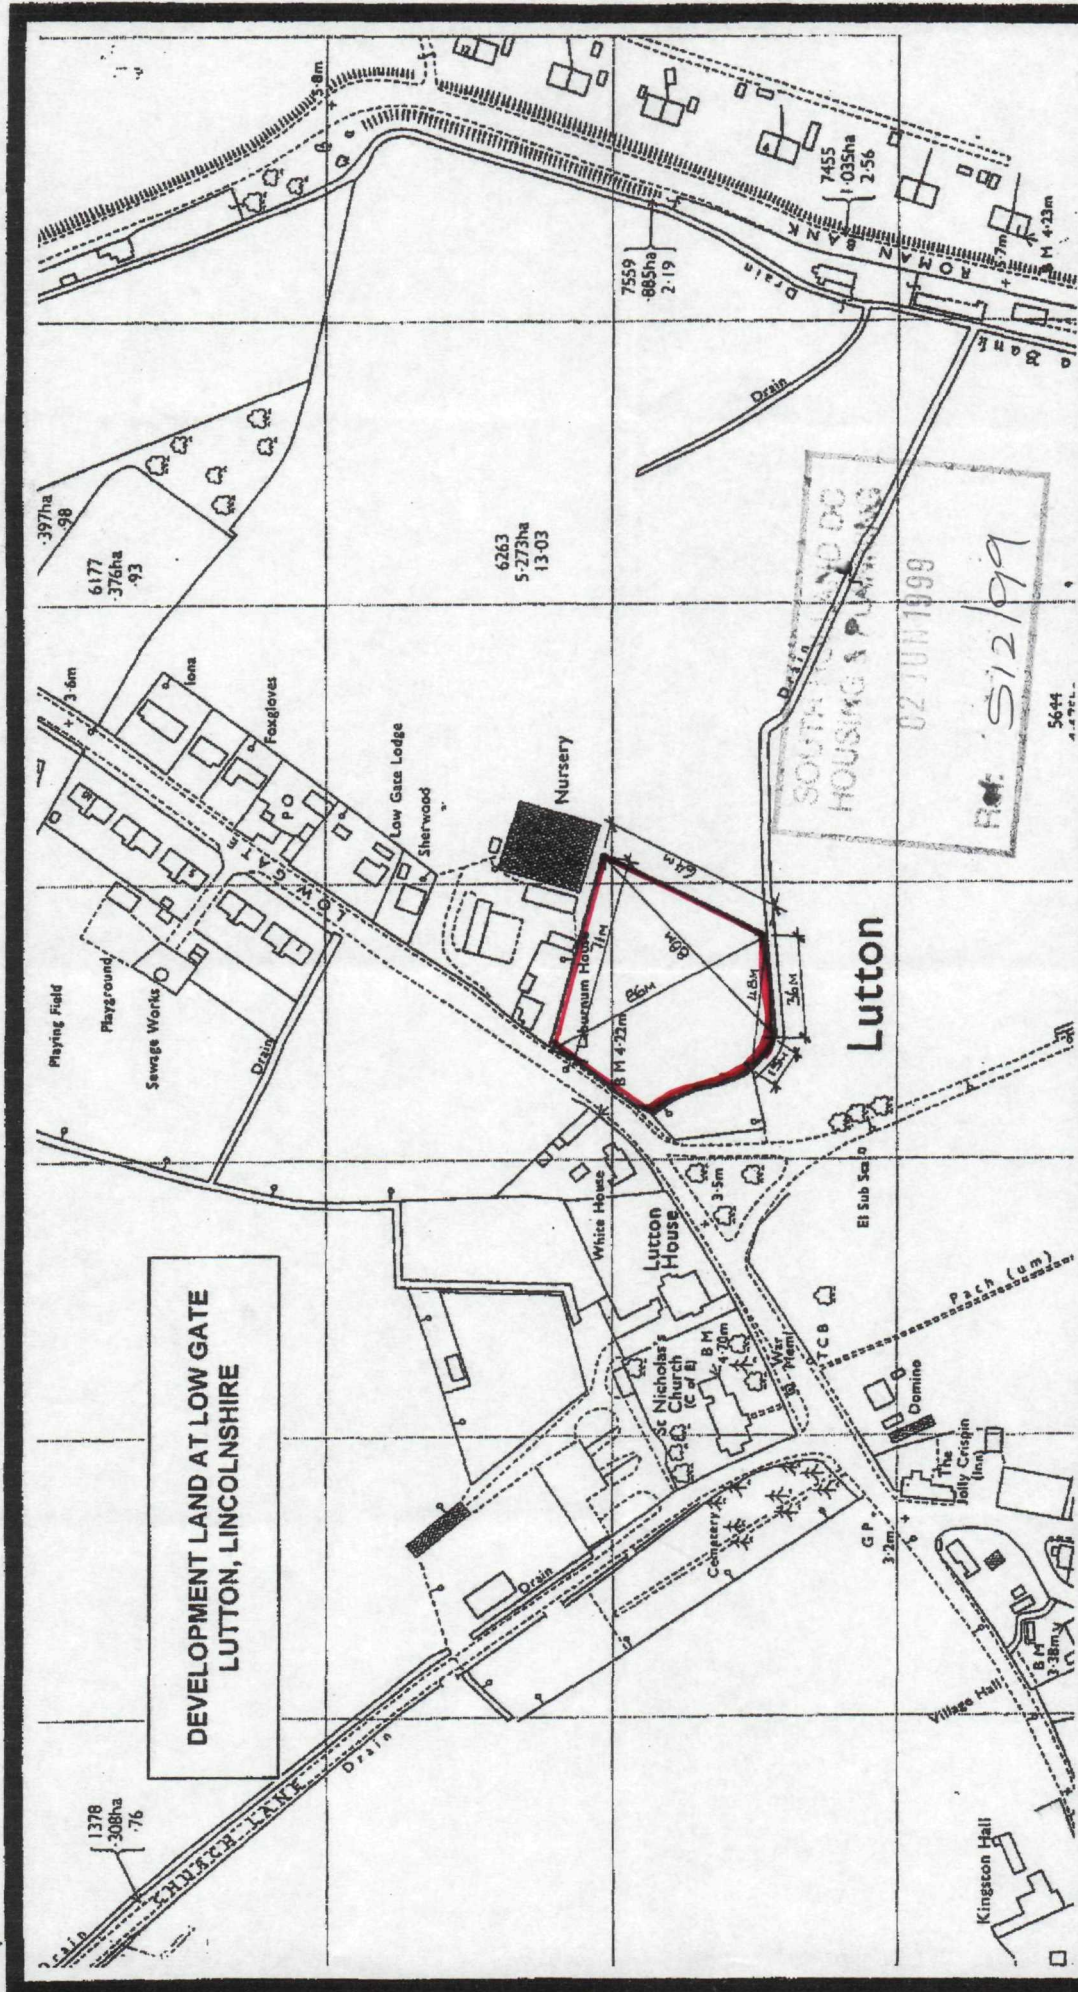

Scale: 1:2500

O.S. Ref:

Drawing No:

FPDSavills
INTERNATIONAL PROPERTY CONSULTANTS

This plan is based upon the Ordnance Survey map with the sanction of the controller of HM Stationary Office
Crown Copyright reserved.

This plan is published for the convenience of purchasers only, its accuracy is not guaranteed and it is expressly excluded from any contract.

24 Hills Road, Cambridge, CB21JW, TEL: 01223 347000, FAX: 01223 347111