

·RASCALS REST·

DETERMINED PLAN

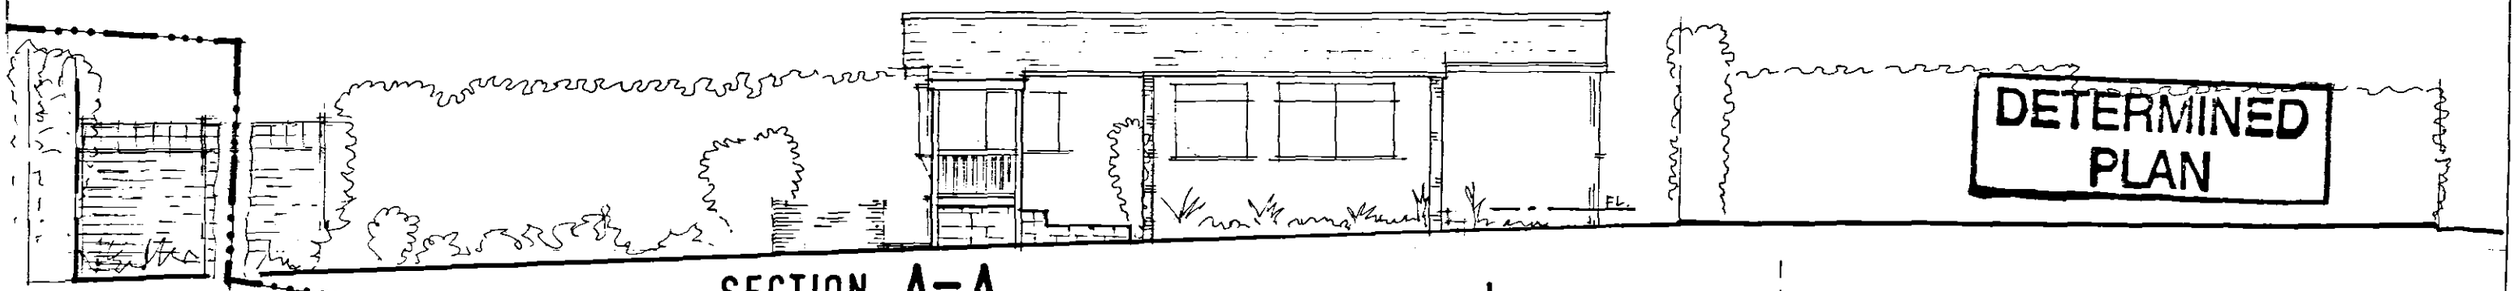

SECTION A-A

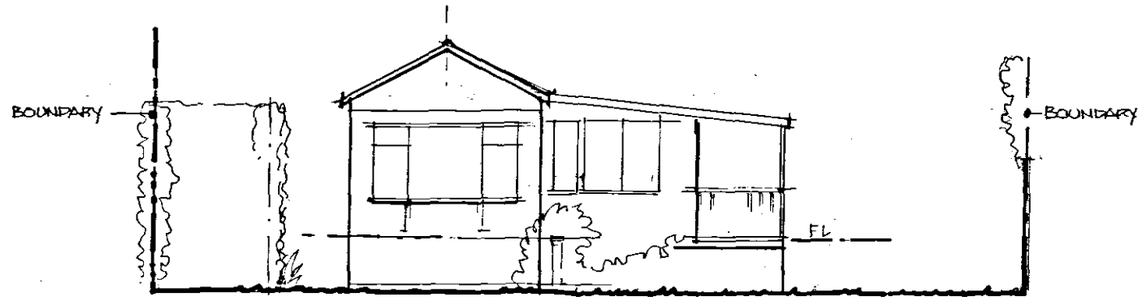

SECTION B-B

A-1

Received
Planning & Development
13 SEP 2004
Ref: 05/14/04

FAIRVIEW · LUTTON BANK · LUTTON · LINCS.

BUILDING AS EXISTING (Scale: 1:100) August 2004

DRAWING NUMBER: 01