
New proposal, including addition measured in cm

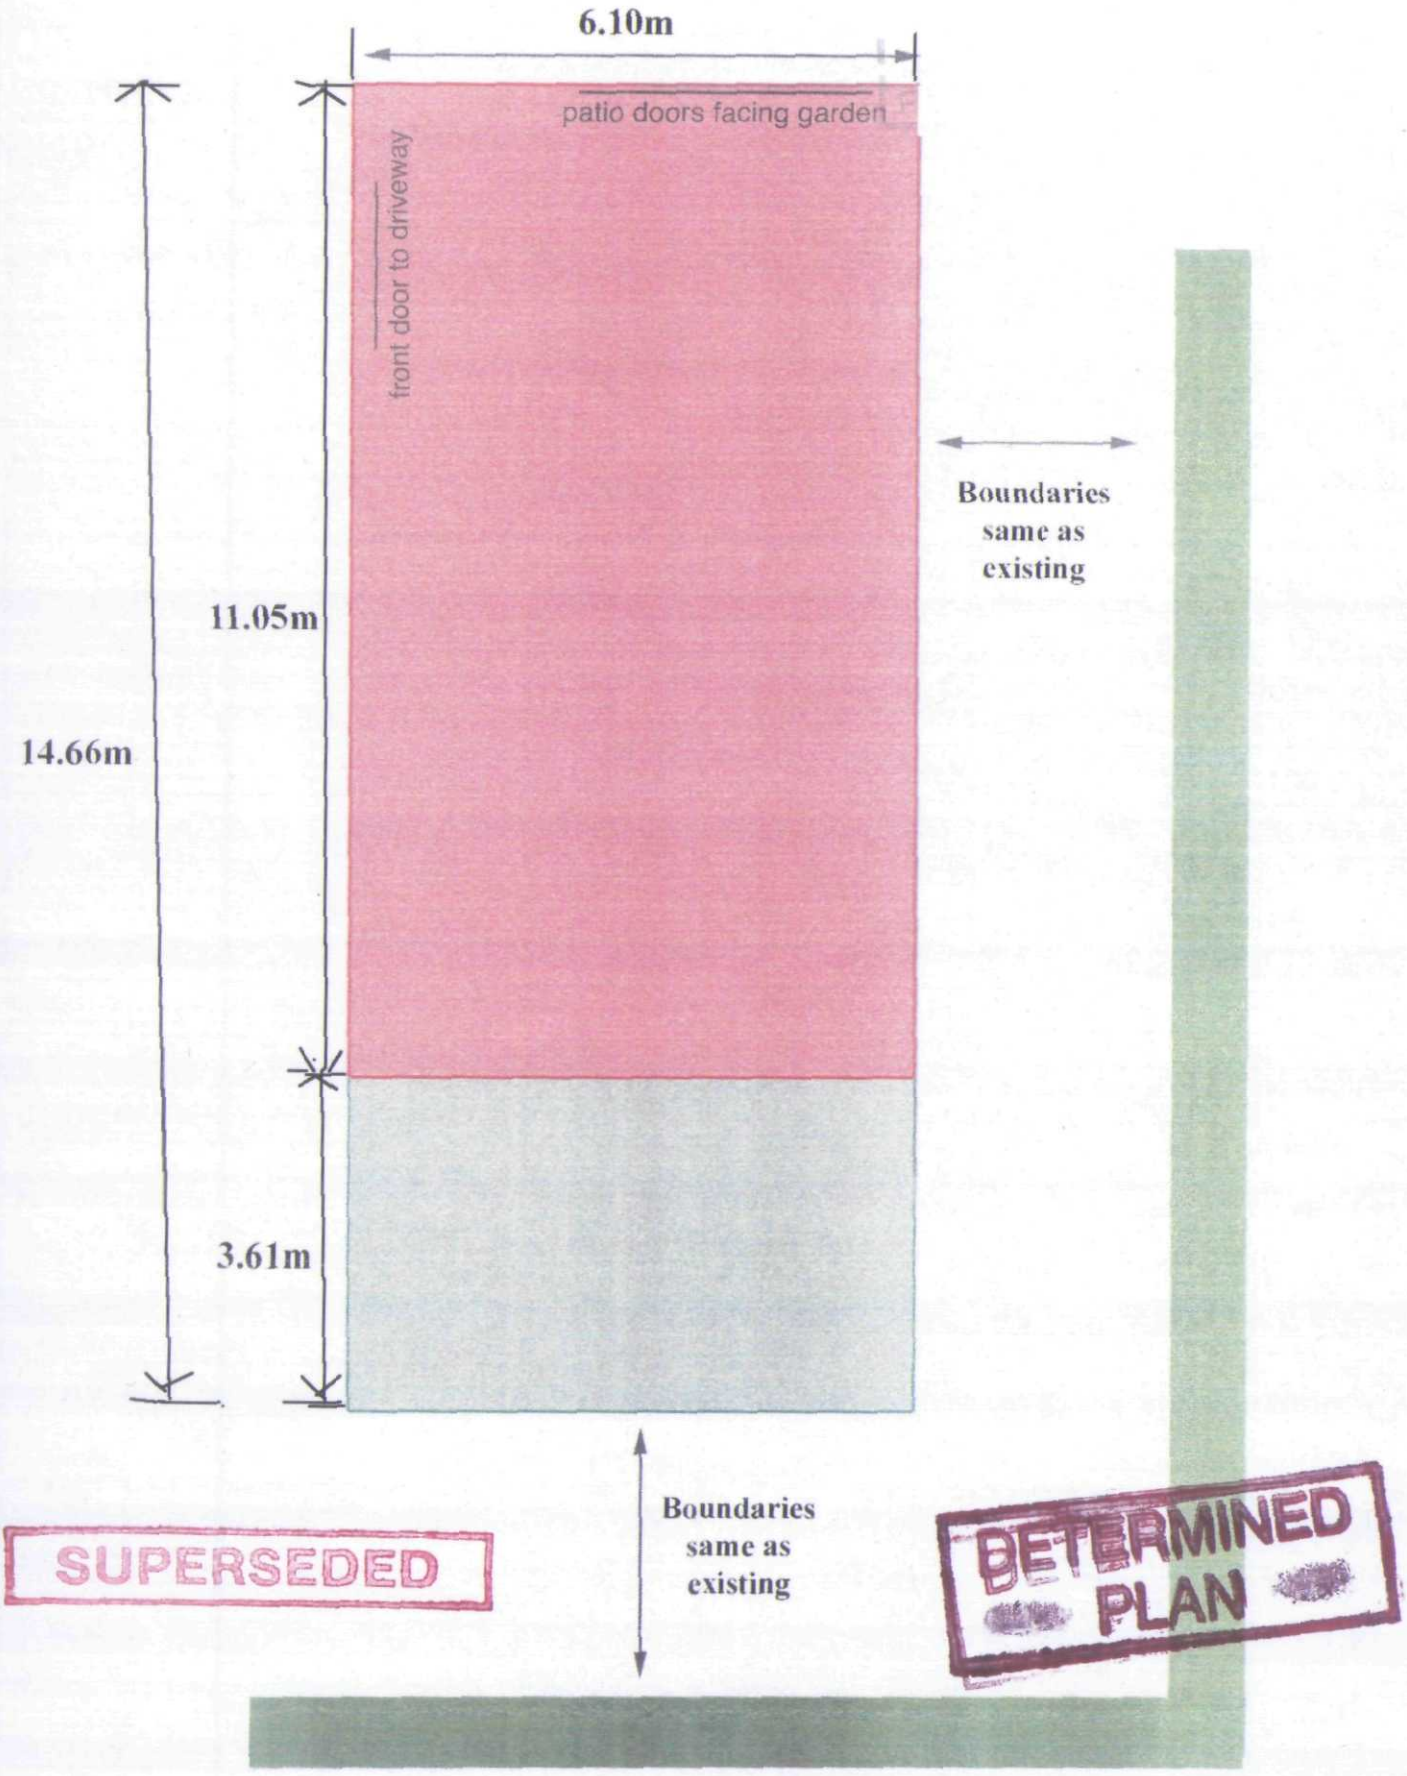

SUPERSEDED

DETERMINED PLAN

COPY

H12/0514/04