
Comparison of the existing mobile and the proposed mobile scaled drawing.

Existing - Grey
New - Red
Addition - Green

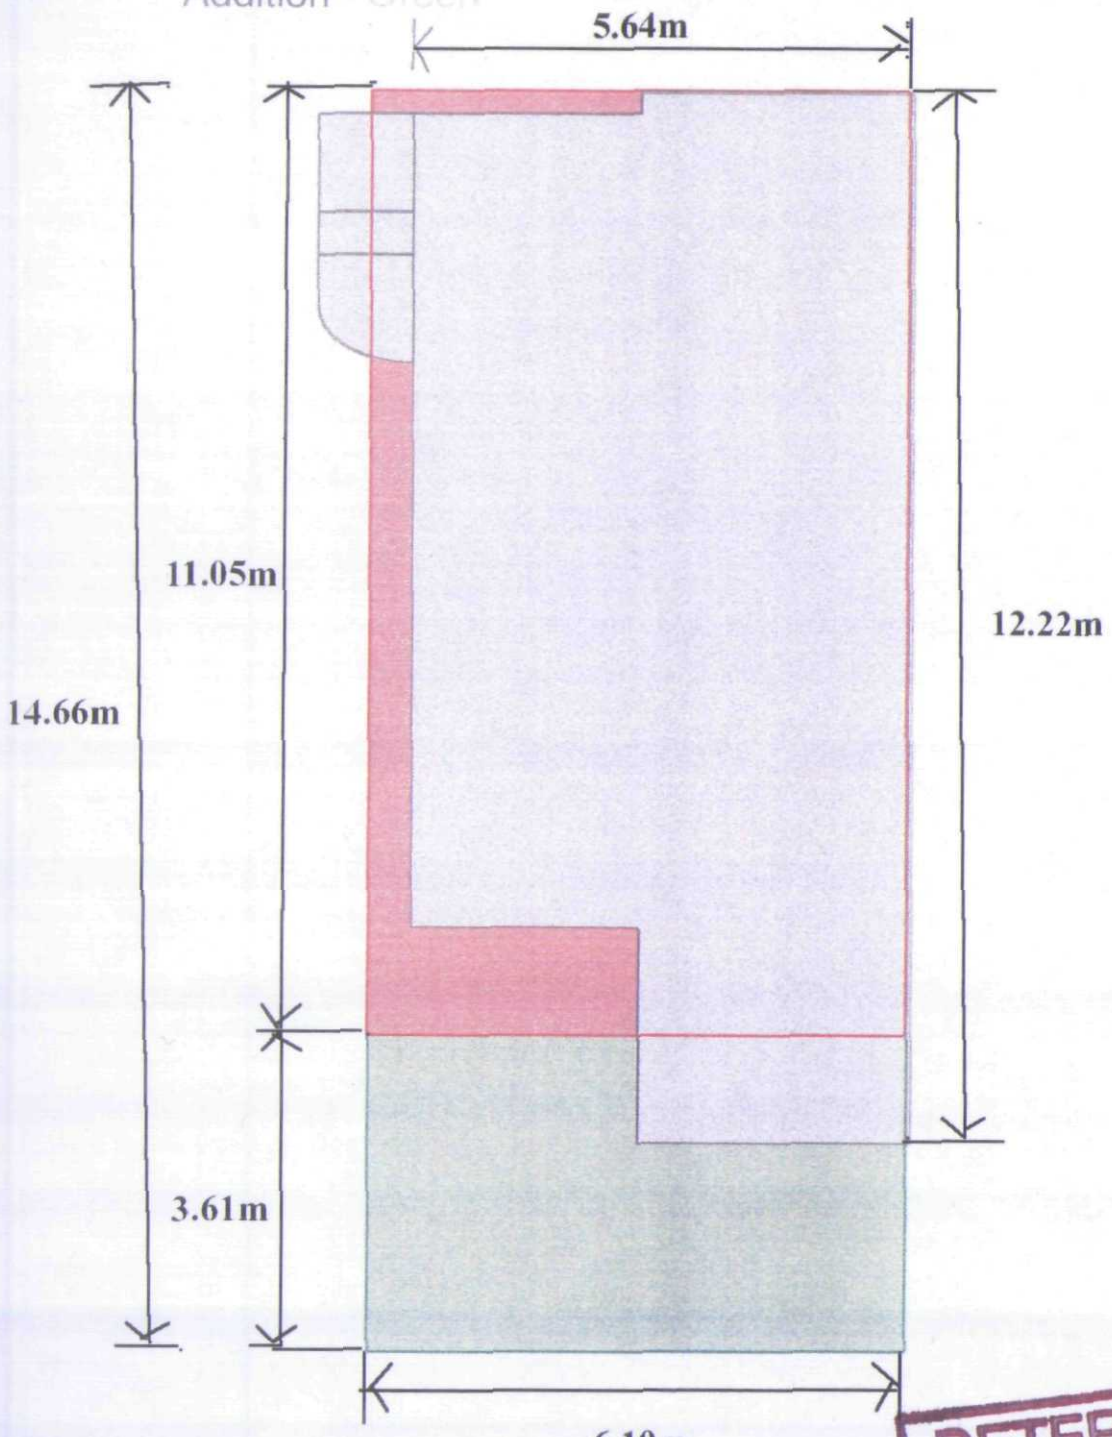

SUPERSEDED

DETERMINED PLAN

COPY

H12/0514/04