

·RASCALS REST·

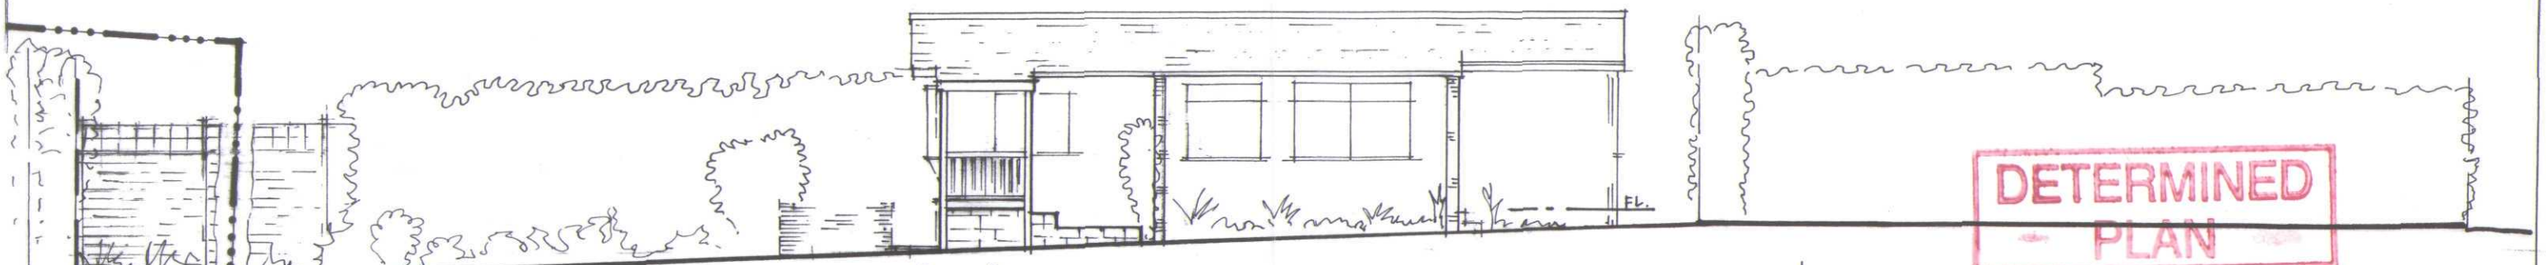

SECTION A-A


DETERMINED PLAN

BOUNDARY

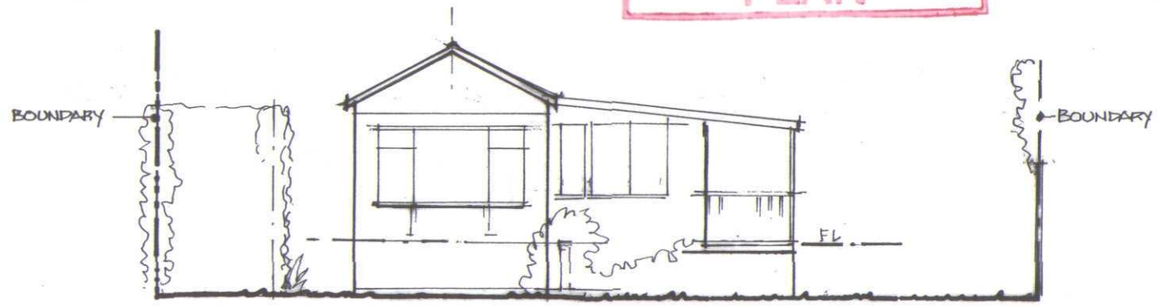

SECTION B-B

AMENDED PLAN
Ref. A1

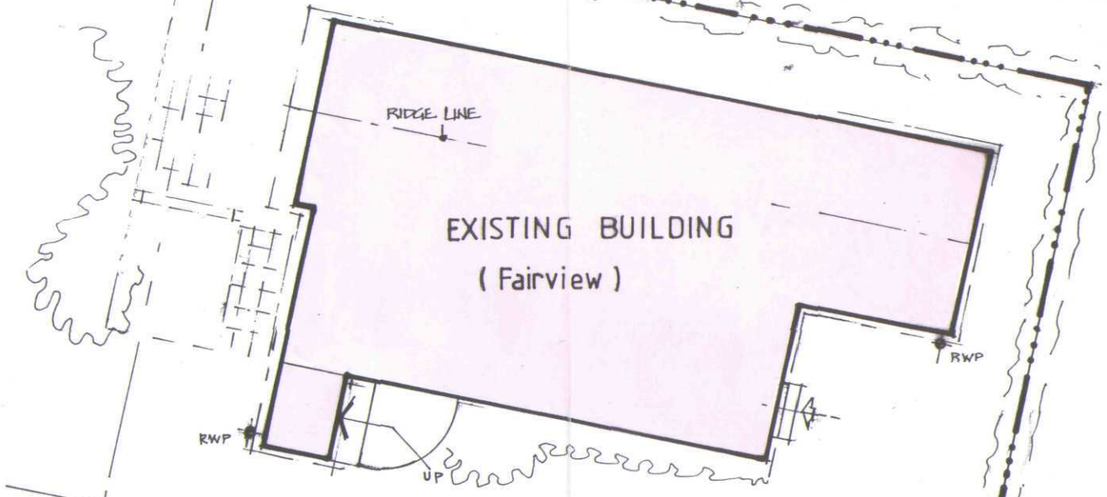

SHDC
Planning & Development
13 SEP 2004
Ref: 0514/04

A

A

BOUNDARY

LUTTON BANK.

B

B

FAIRVIEW · LUTTON BANK · LUTTON · LINCS.

BUILDING AS EXISTING (Scale: 1:100) August 2004

DRAWING NUMBER: 01

FILE COPY

· CORNFIELDS ·