
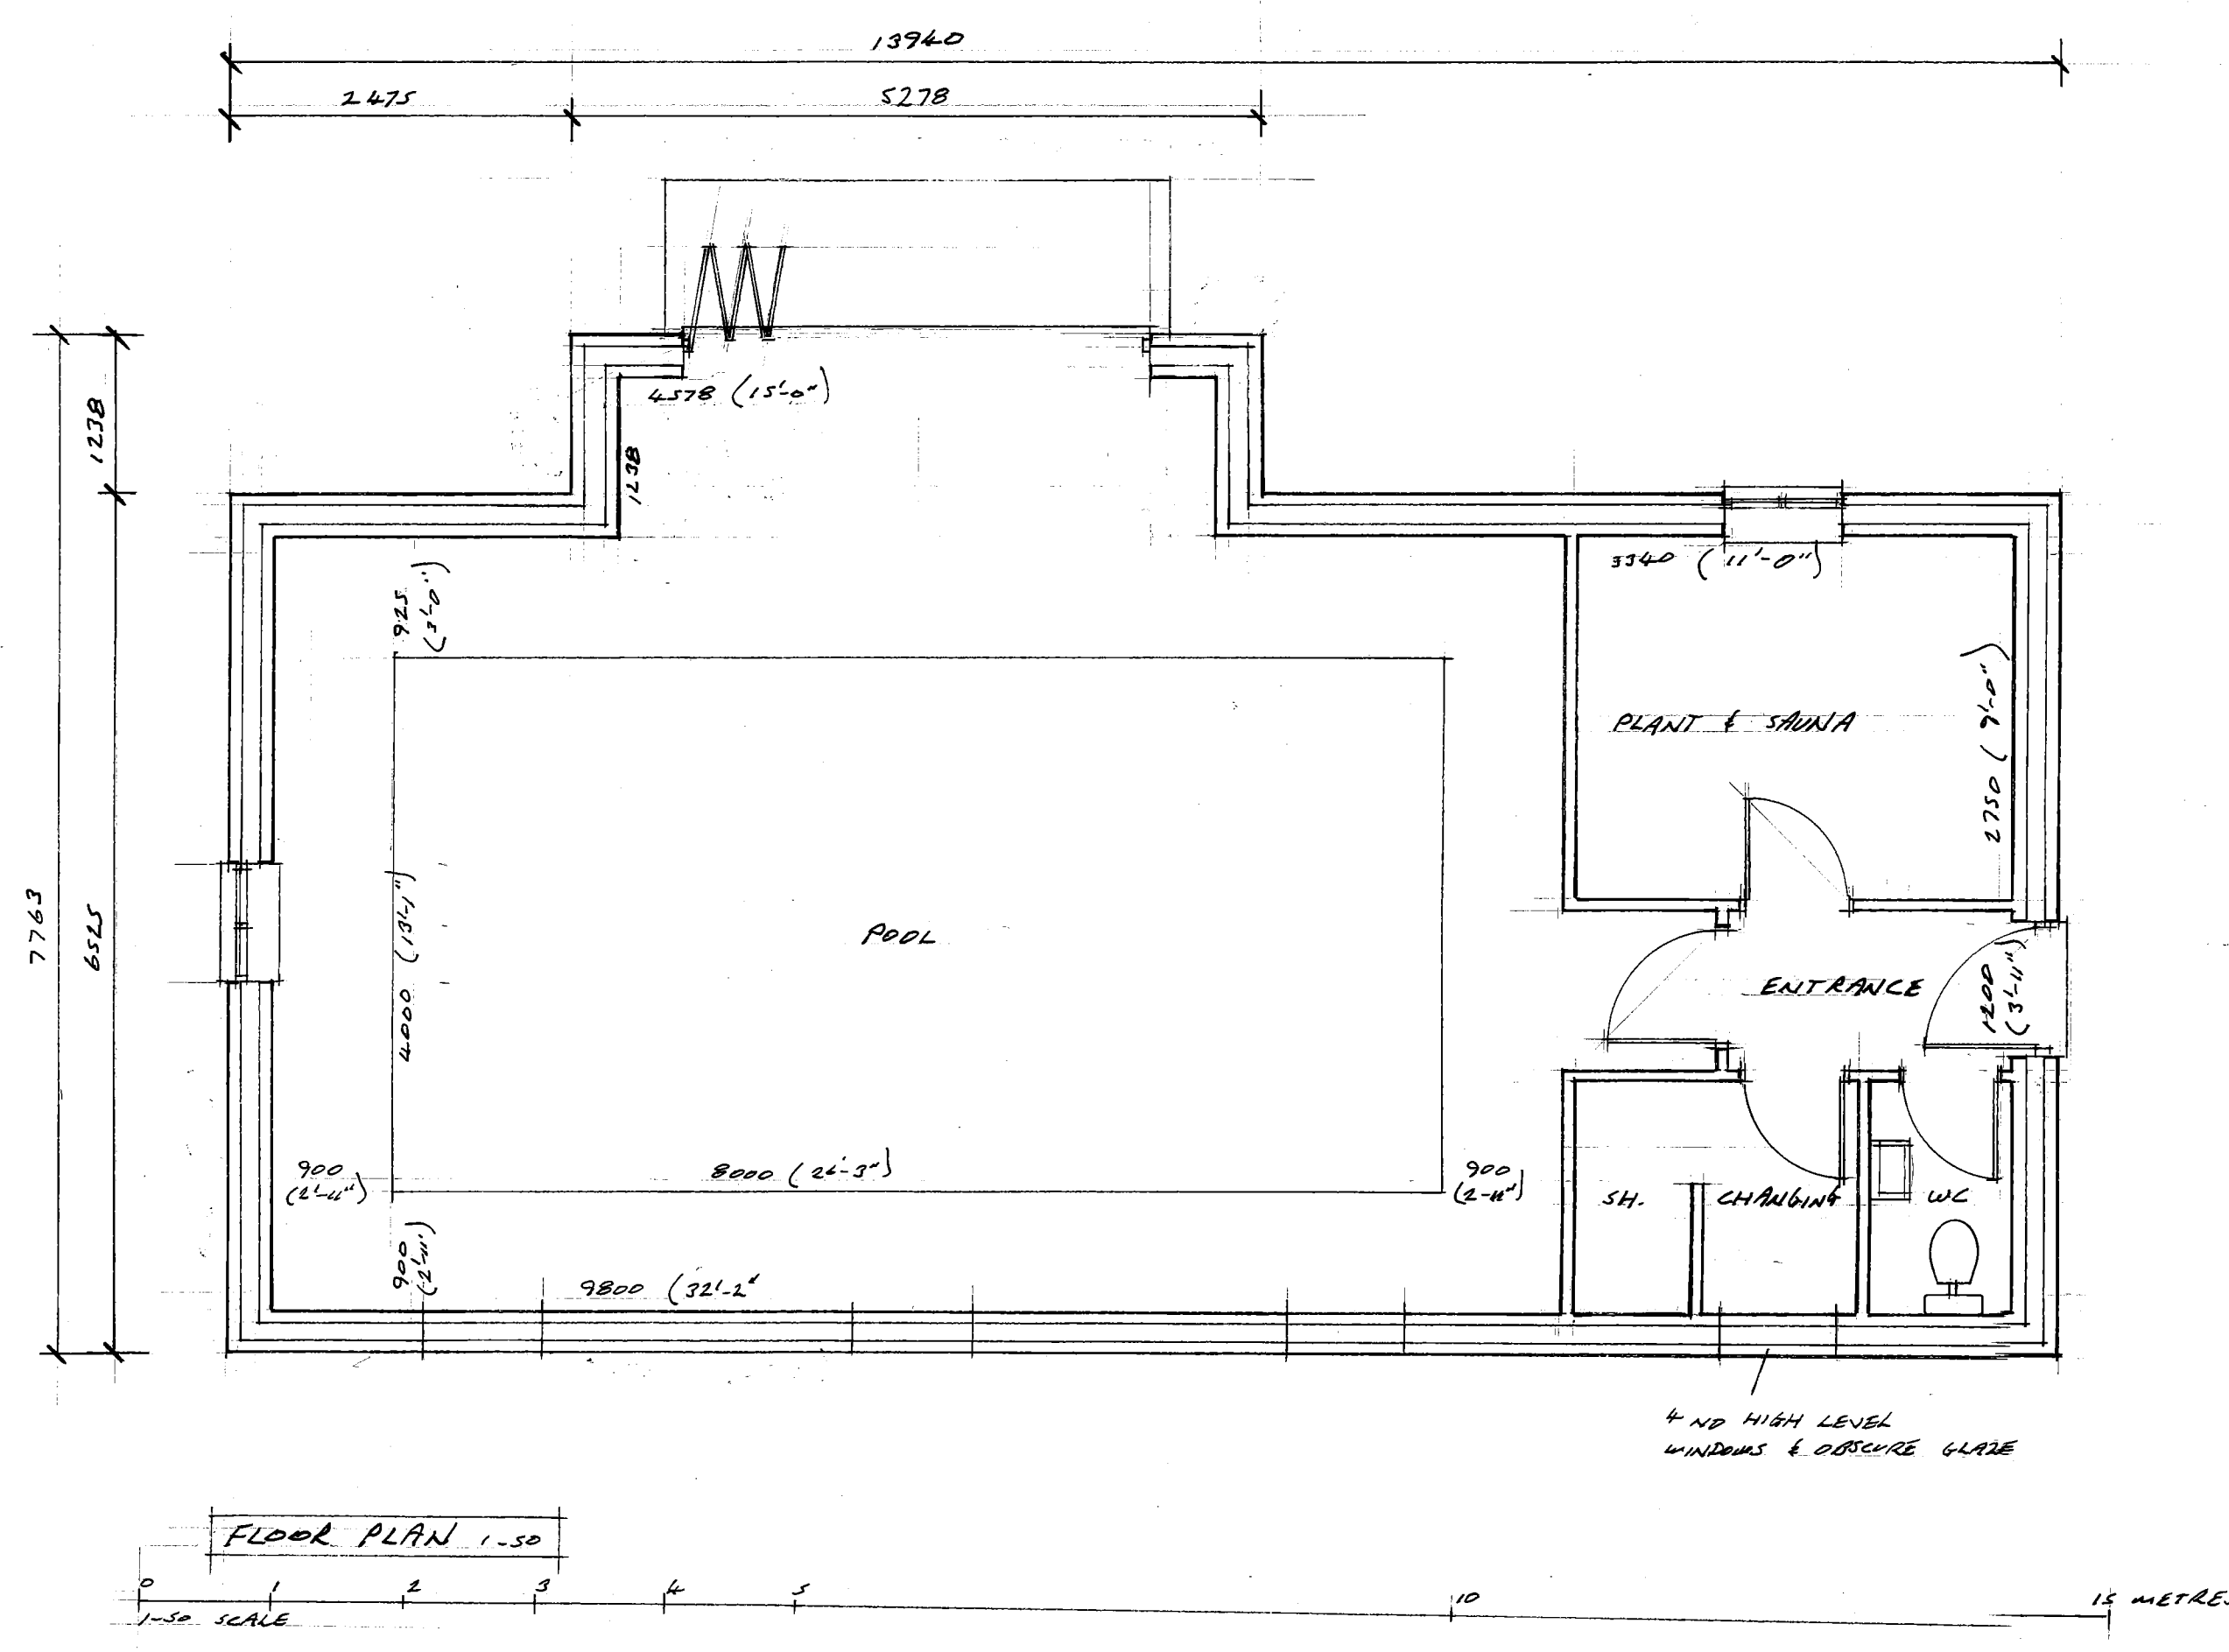


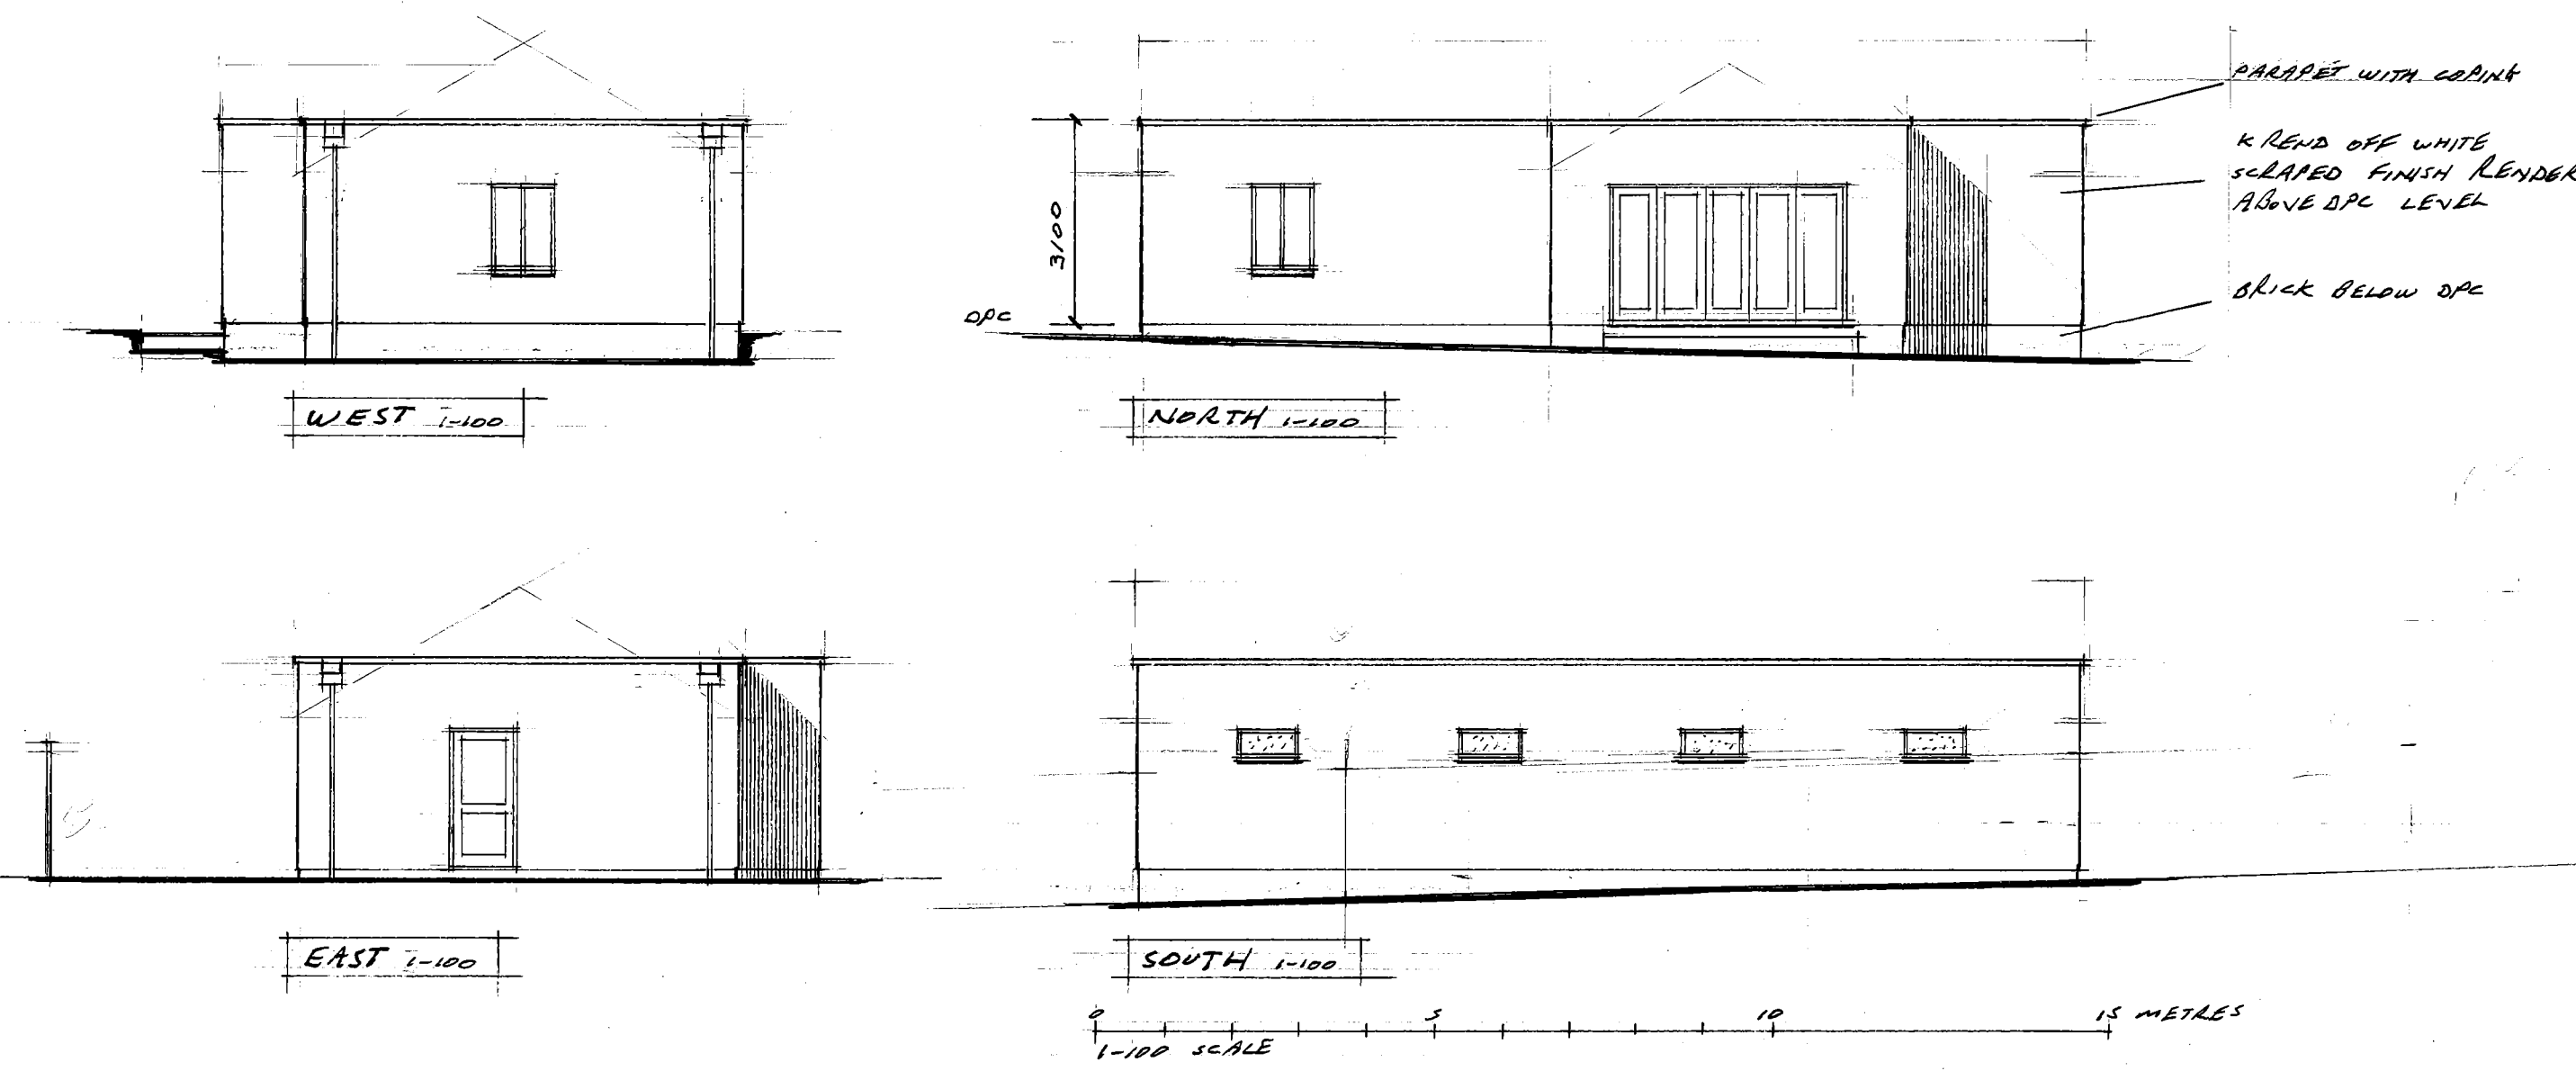

Contractor To Check All Dimensions On Site Before Work Commences.			
Rev.	Date.	Init.	Revision Details.
A	10-12-14		ADD GULLY IN POOL AREA
B	1-2-15		ADD DIMS

R. BOOR DRAUGHTSMAN

26 Fengate
Moulton Chapel
Spalding
Lincolnshire
PE12 0XL
Phone
01406 380279

Project
MR AND MRS K SCHWARZ.
HARELDFT,
LUTTON BANK,
LONG SUTTON.

PROPOSED EXTENSION
SWIMMING POOL

Drawing.
AS SHOWN

Scale.
AS SHOWN

Drawing. No.
3571-7

Drawn.
RMB

Date.
DEC 2014

Rev.
1/1