


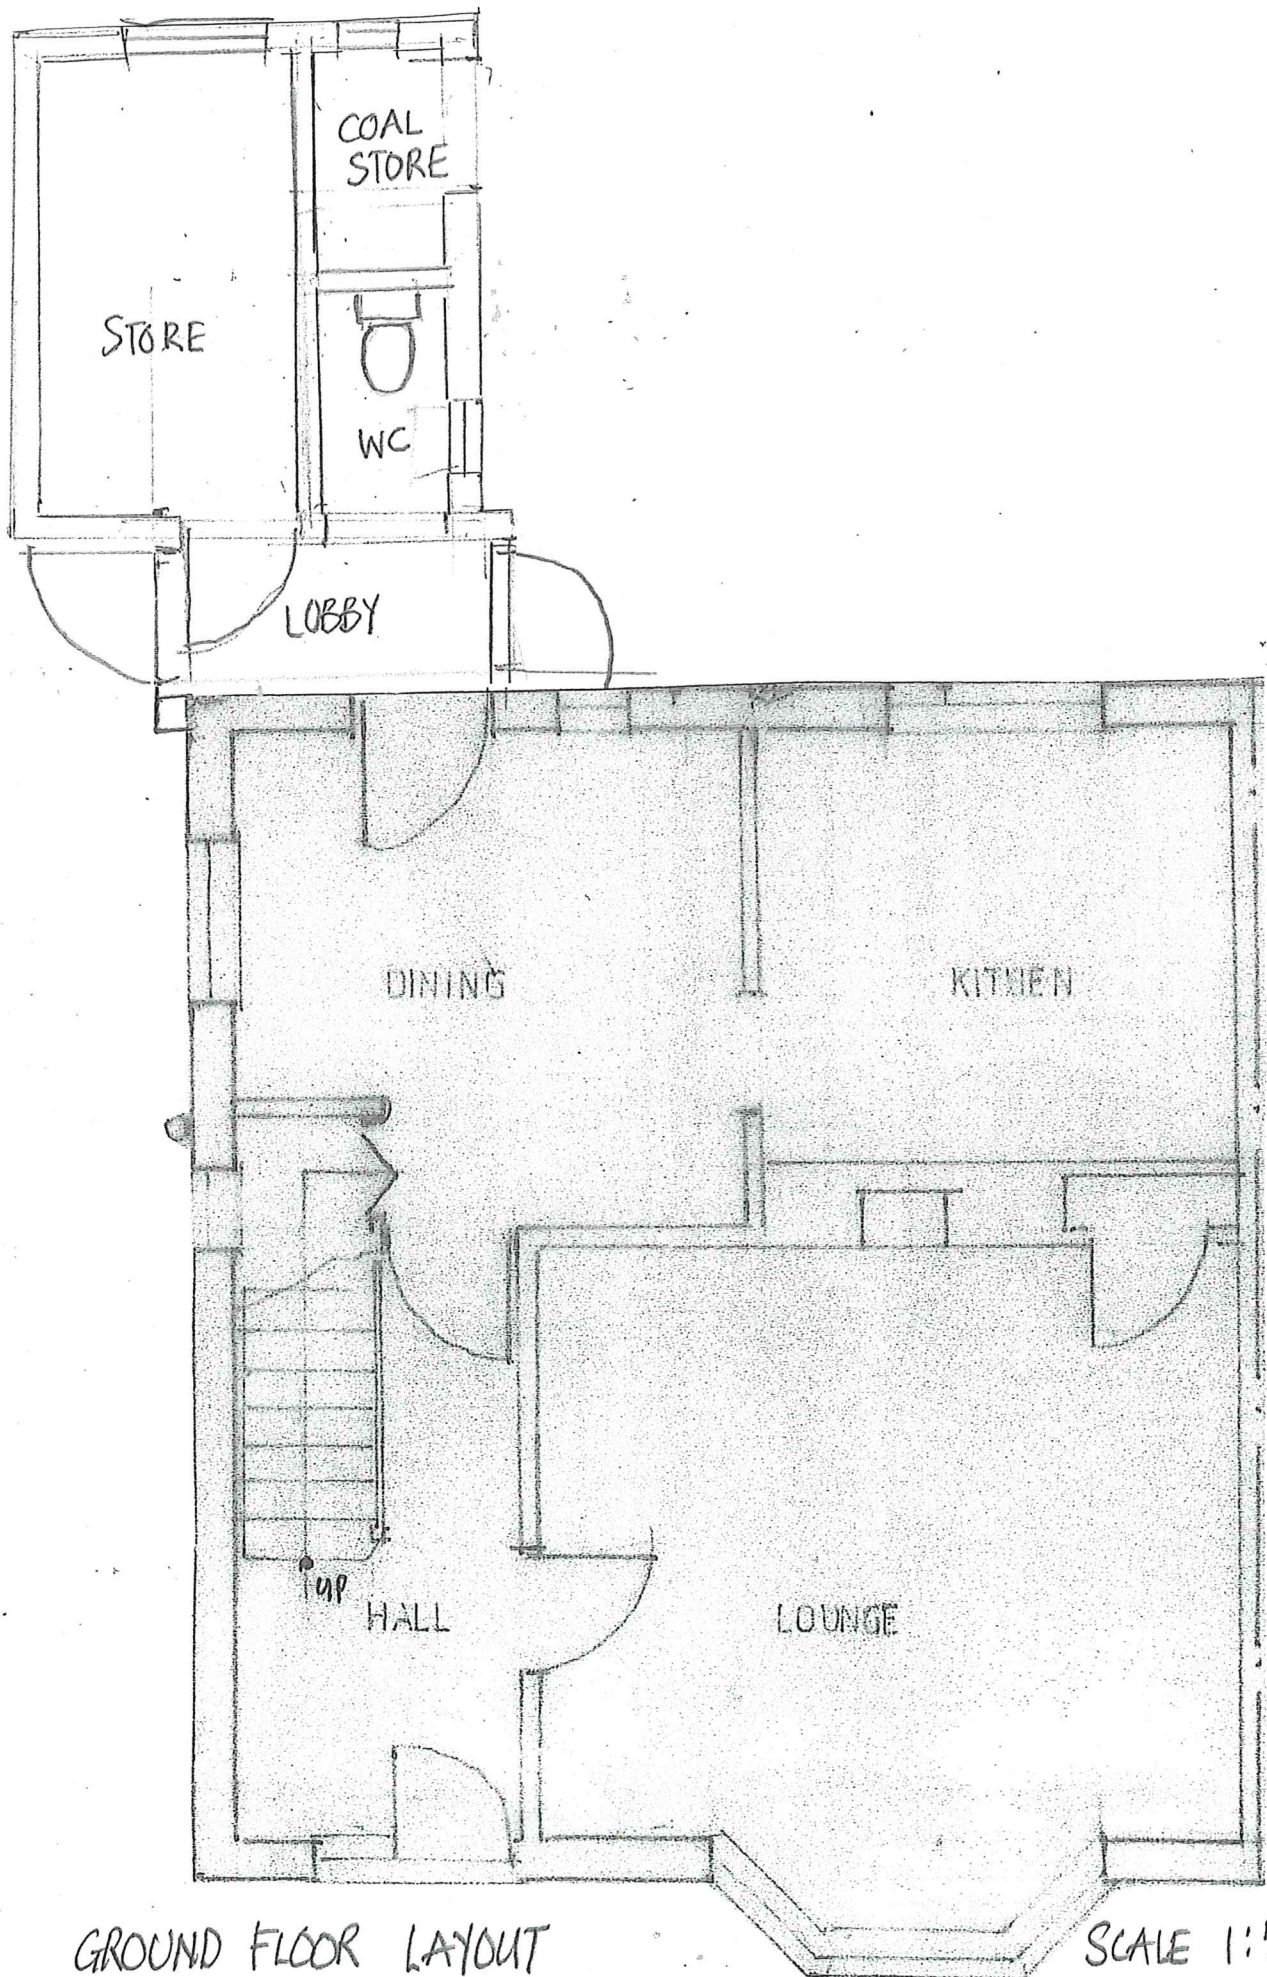

GROUND FLOOR LAYOUT

SCALE 1:50