


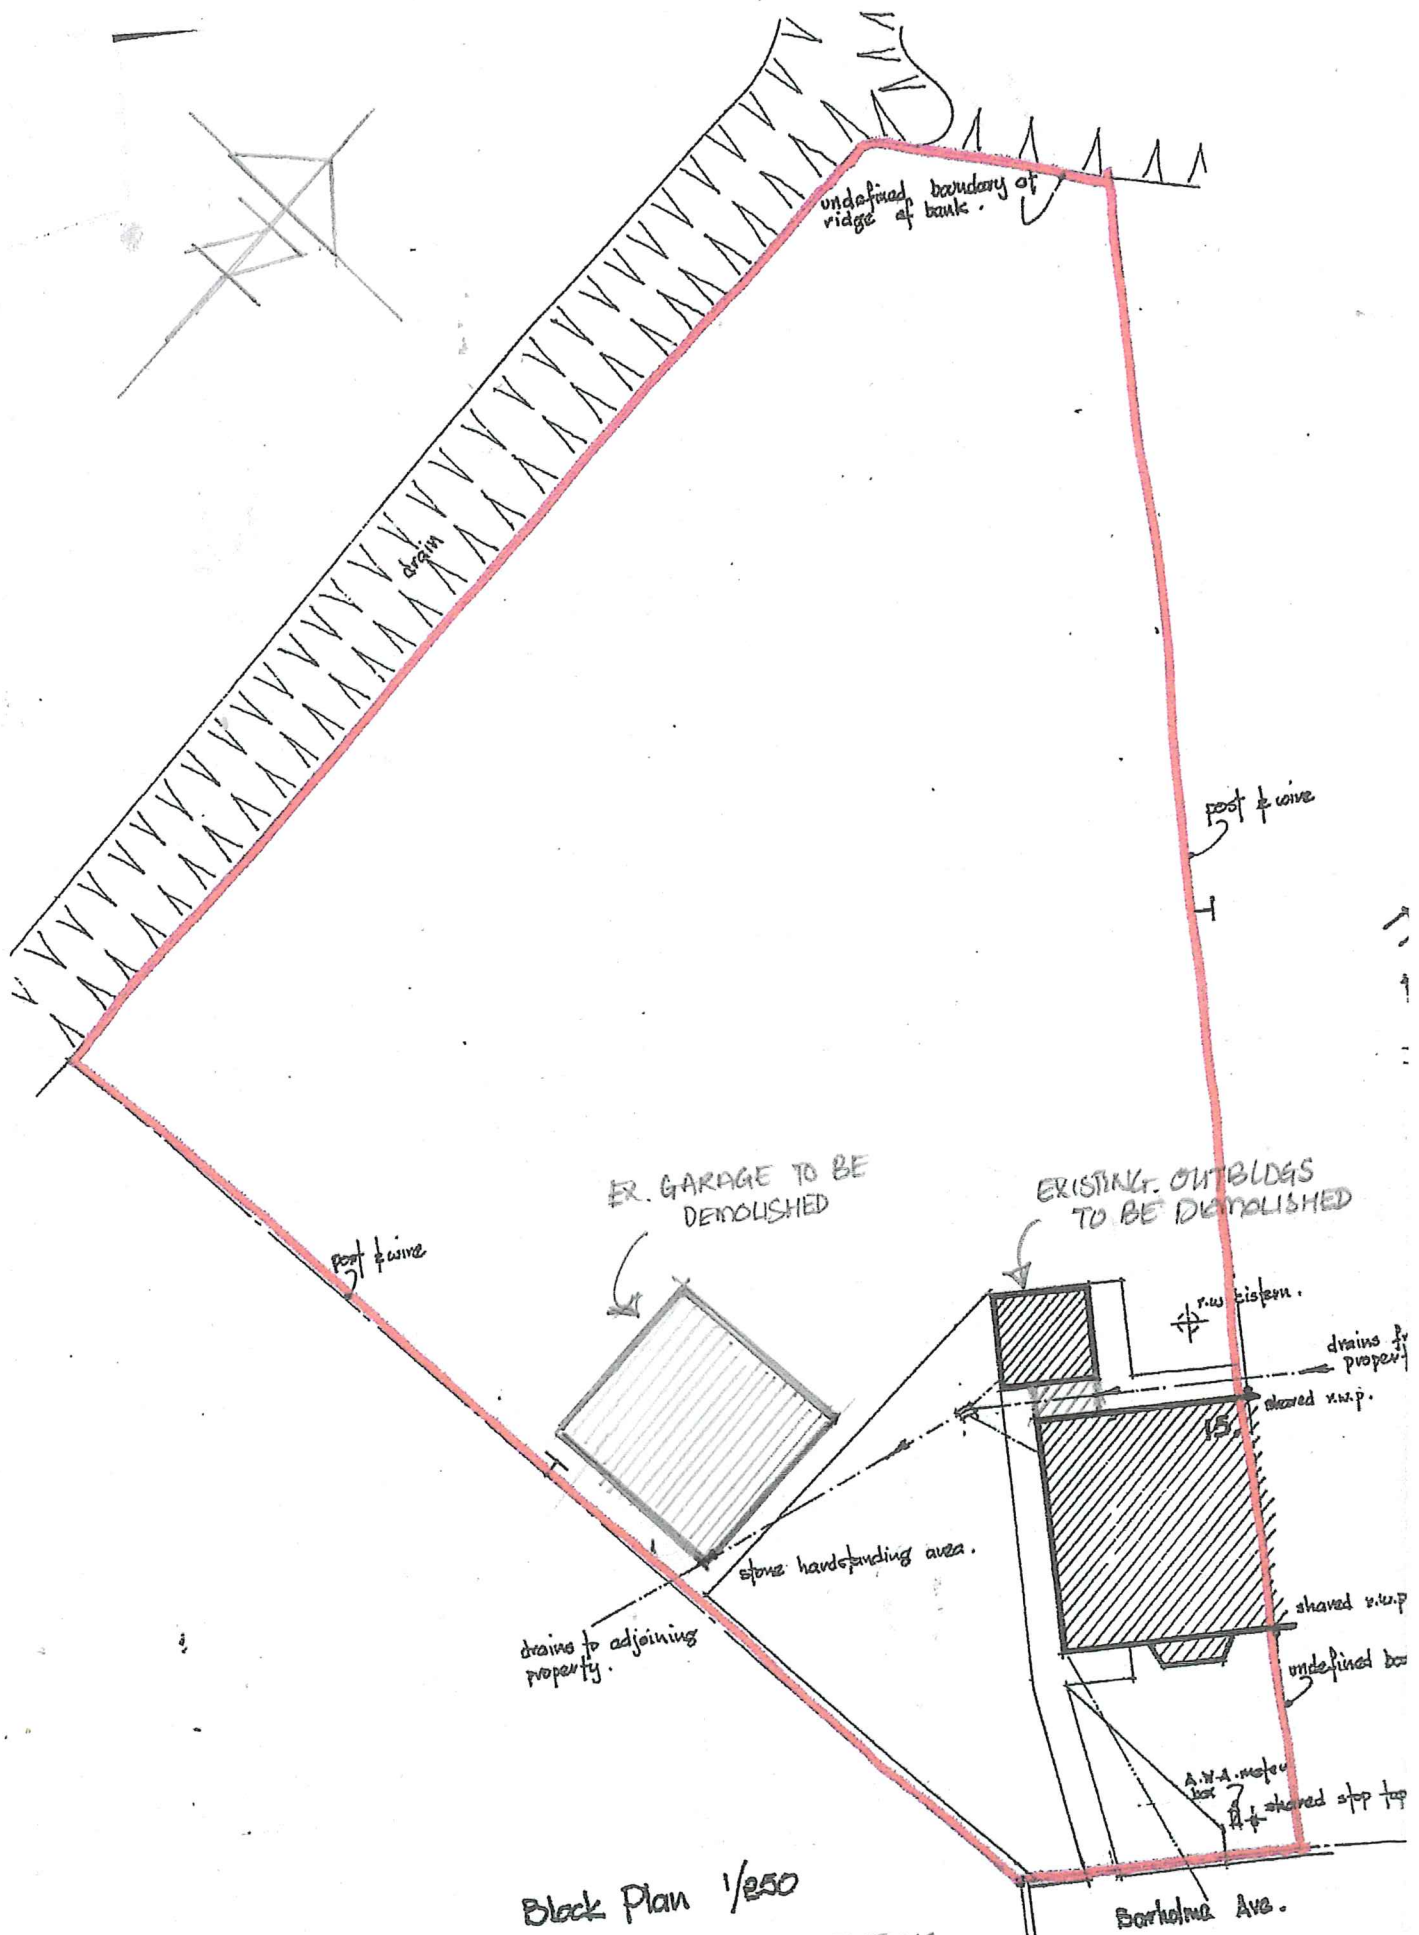

Block Plan 1/250

PLAN LAYOUT EXISTING

DRAW NO: MANTON 03.26