


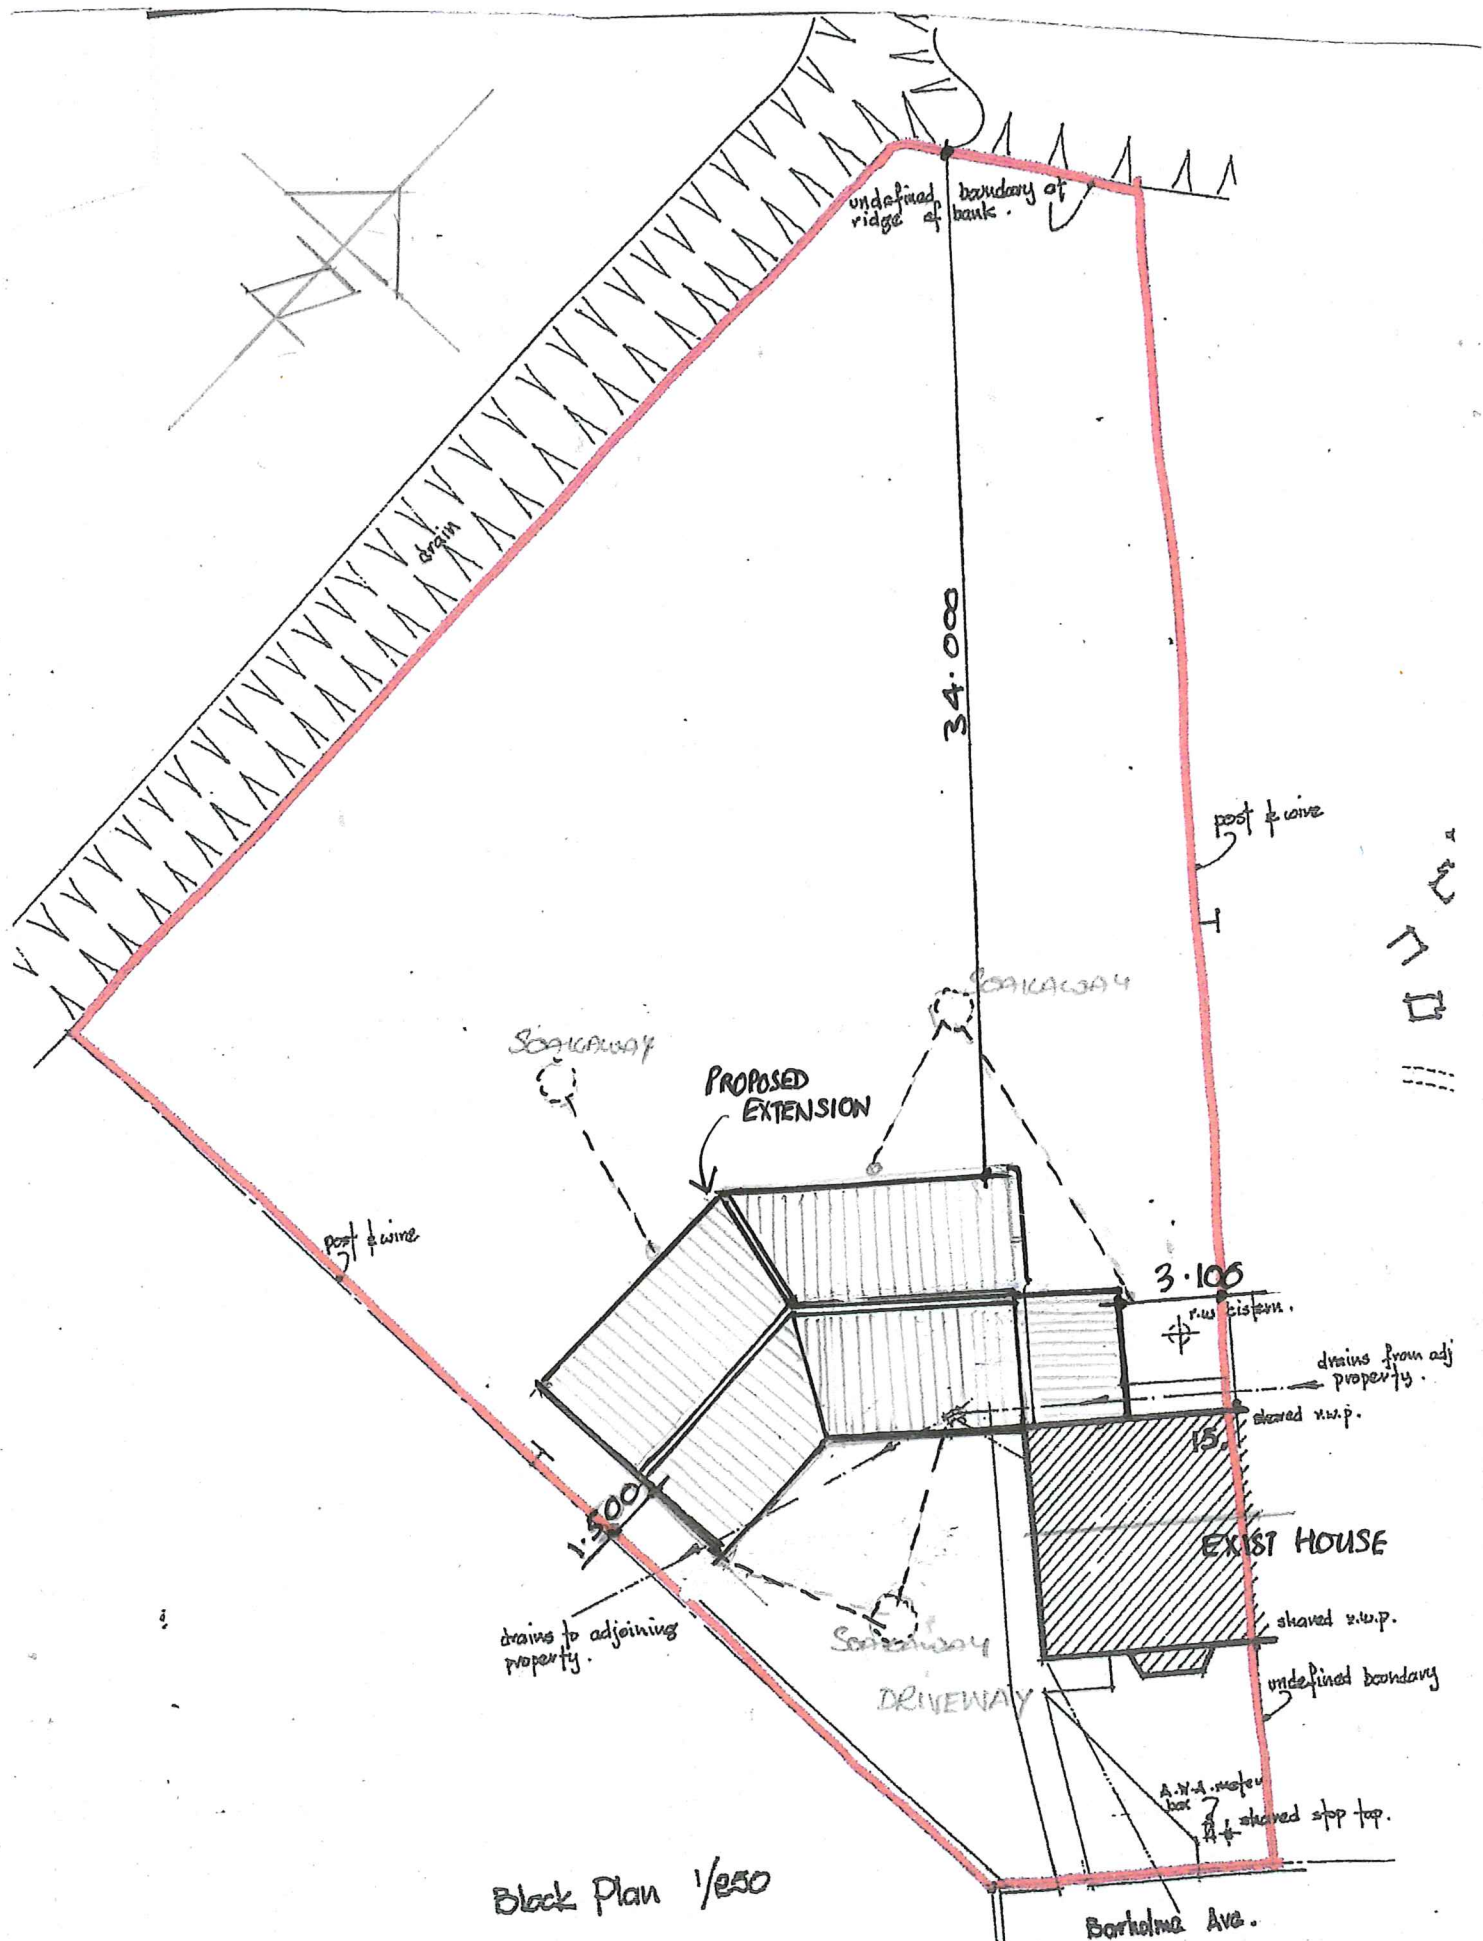

Block Plan 1/250

PROPOSED LAYOUT

DRAW NO: MANTON 02-26