




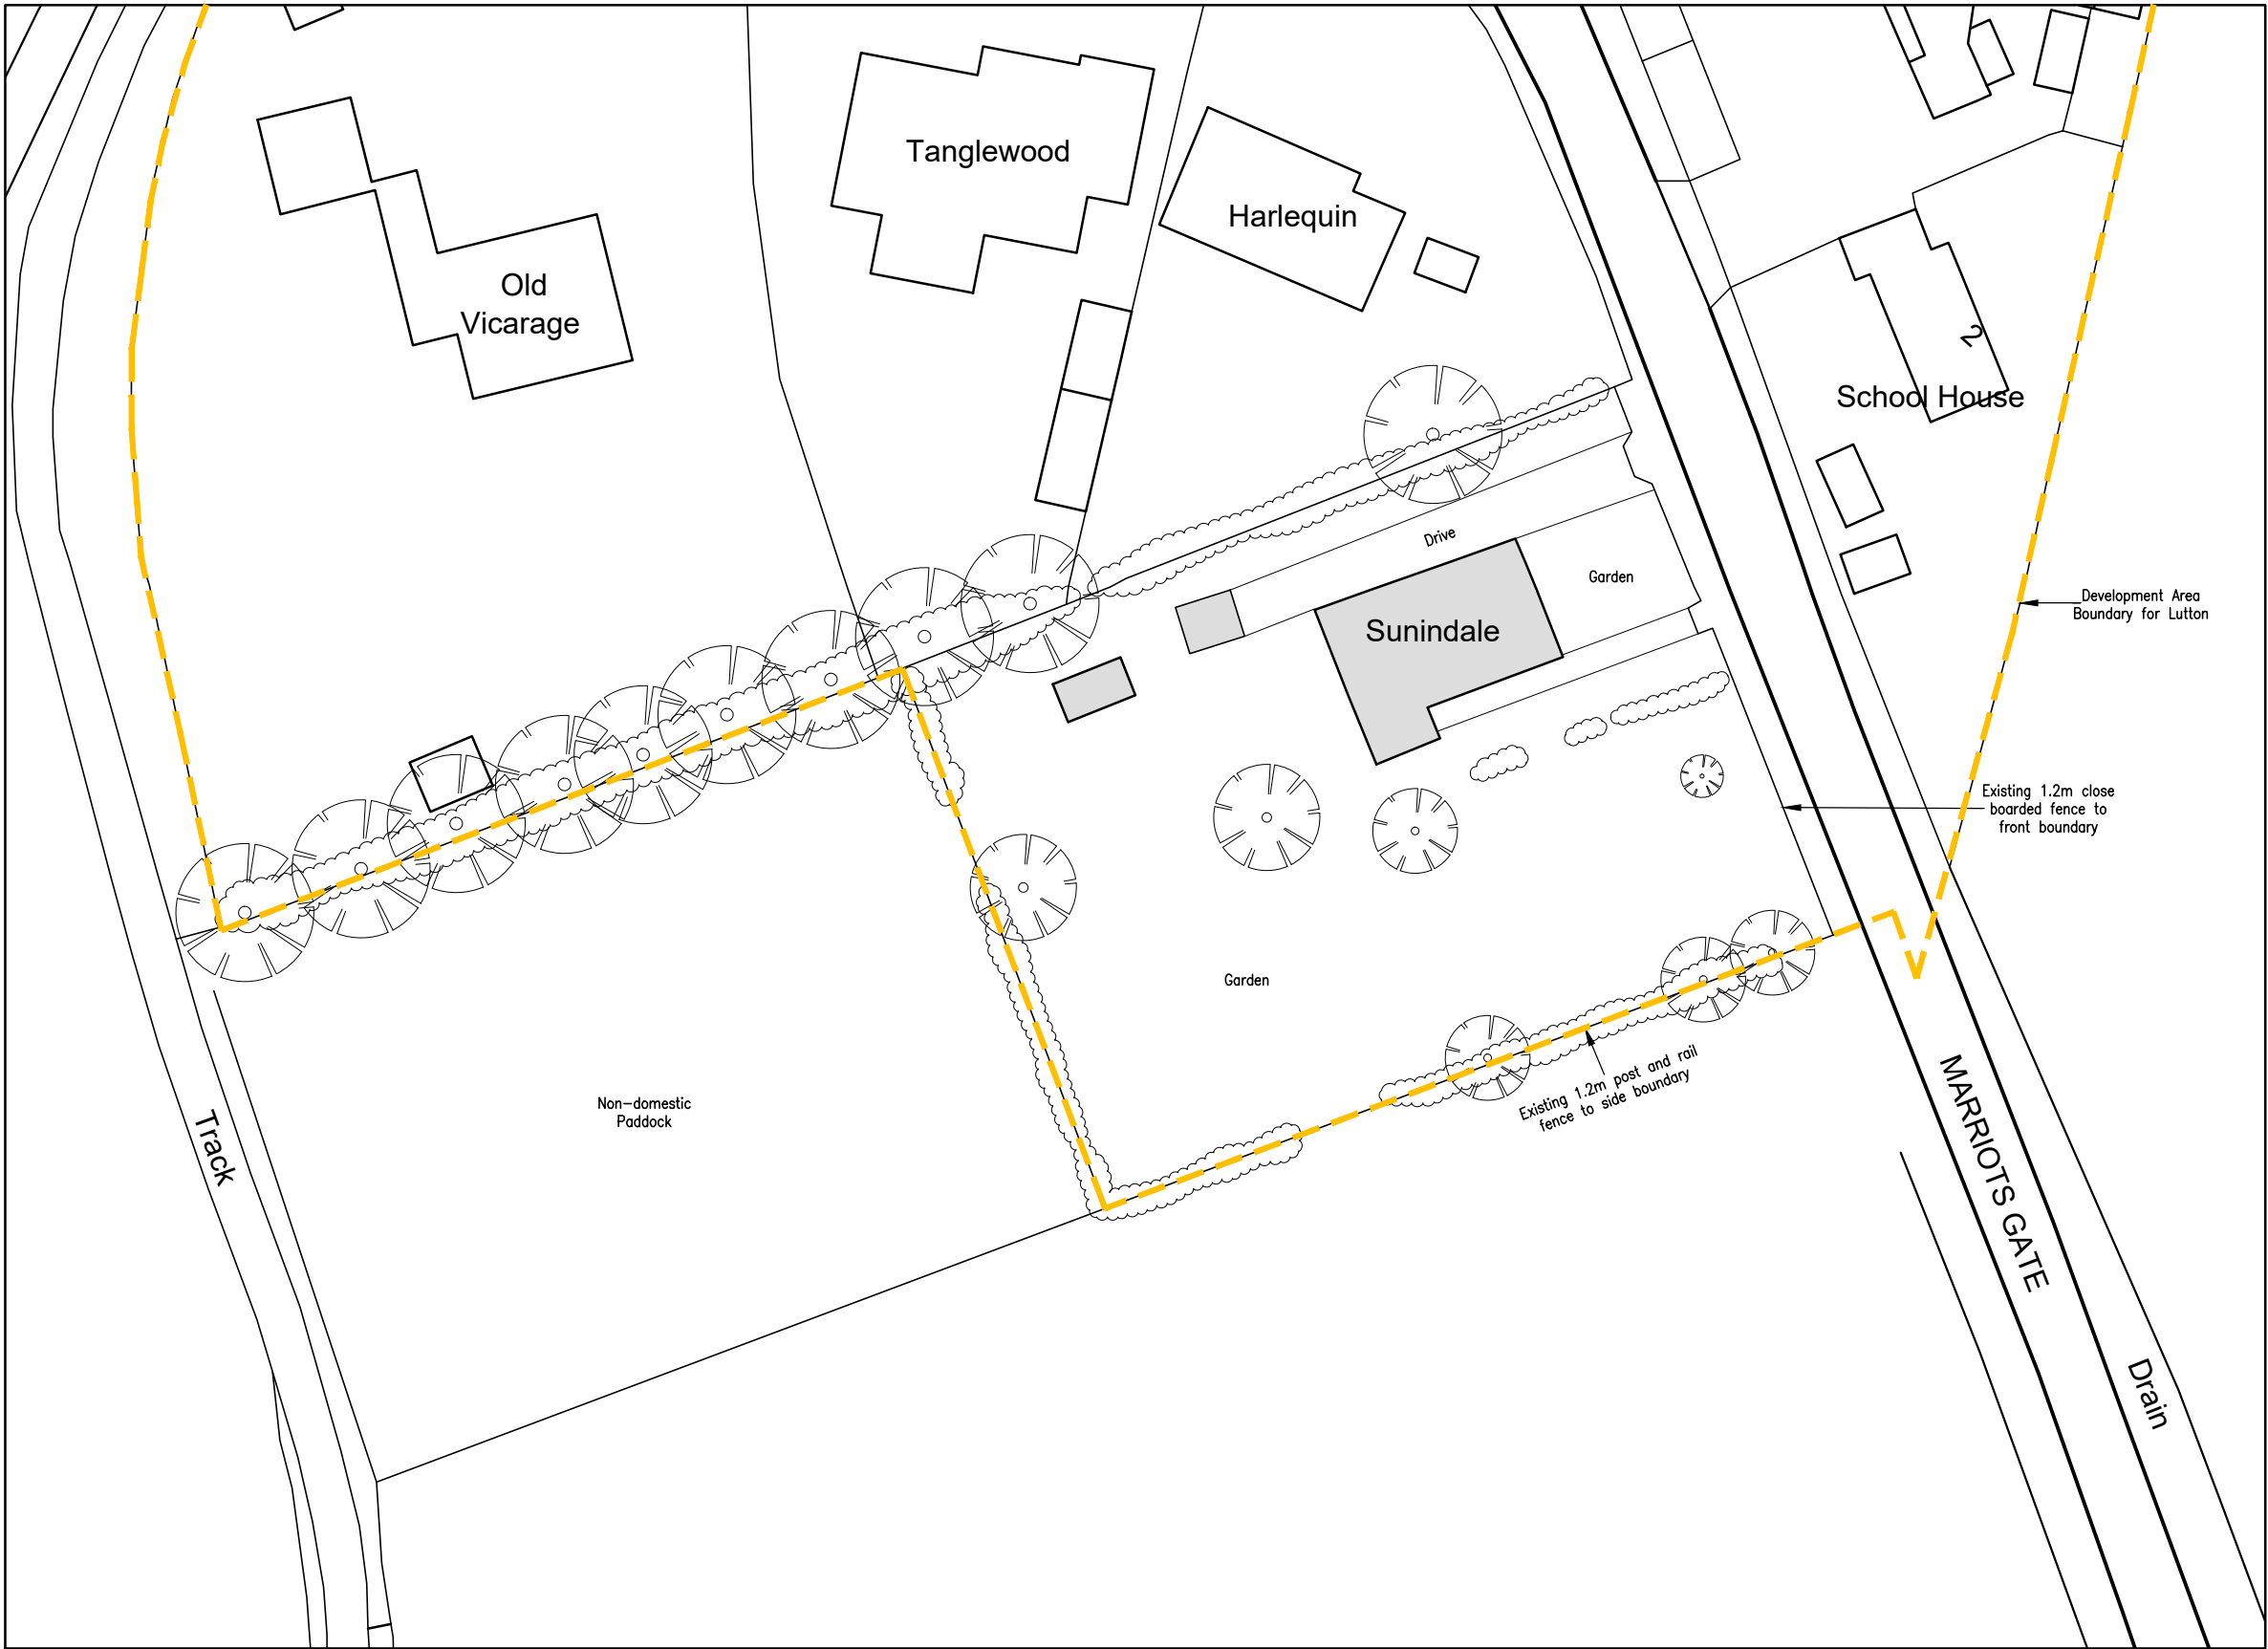


Existing Site Plan 1:500

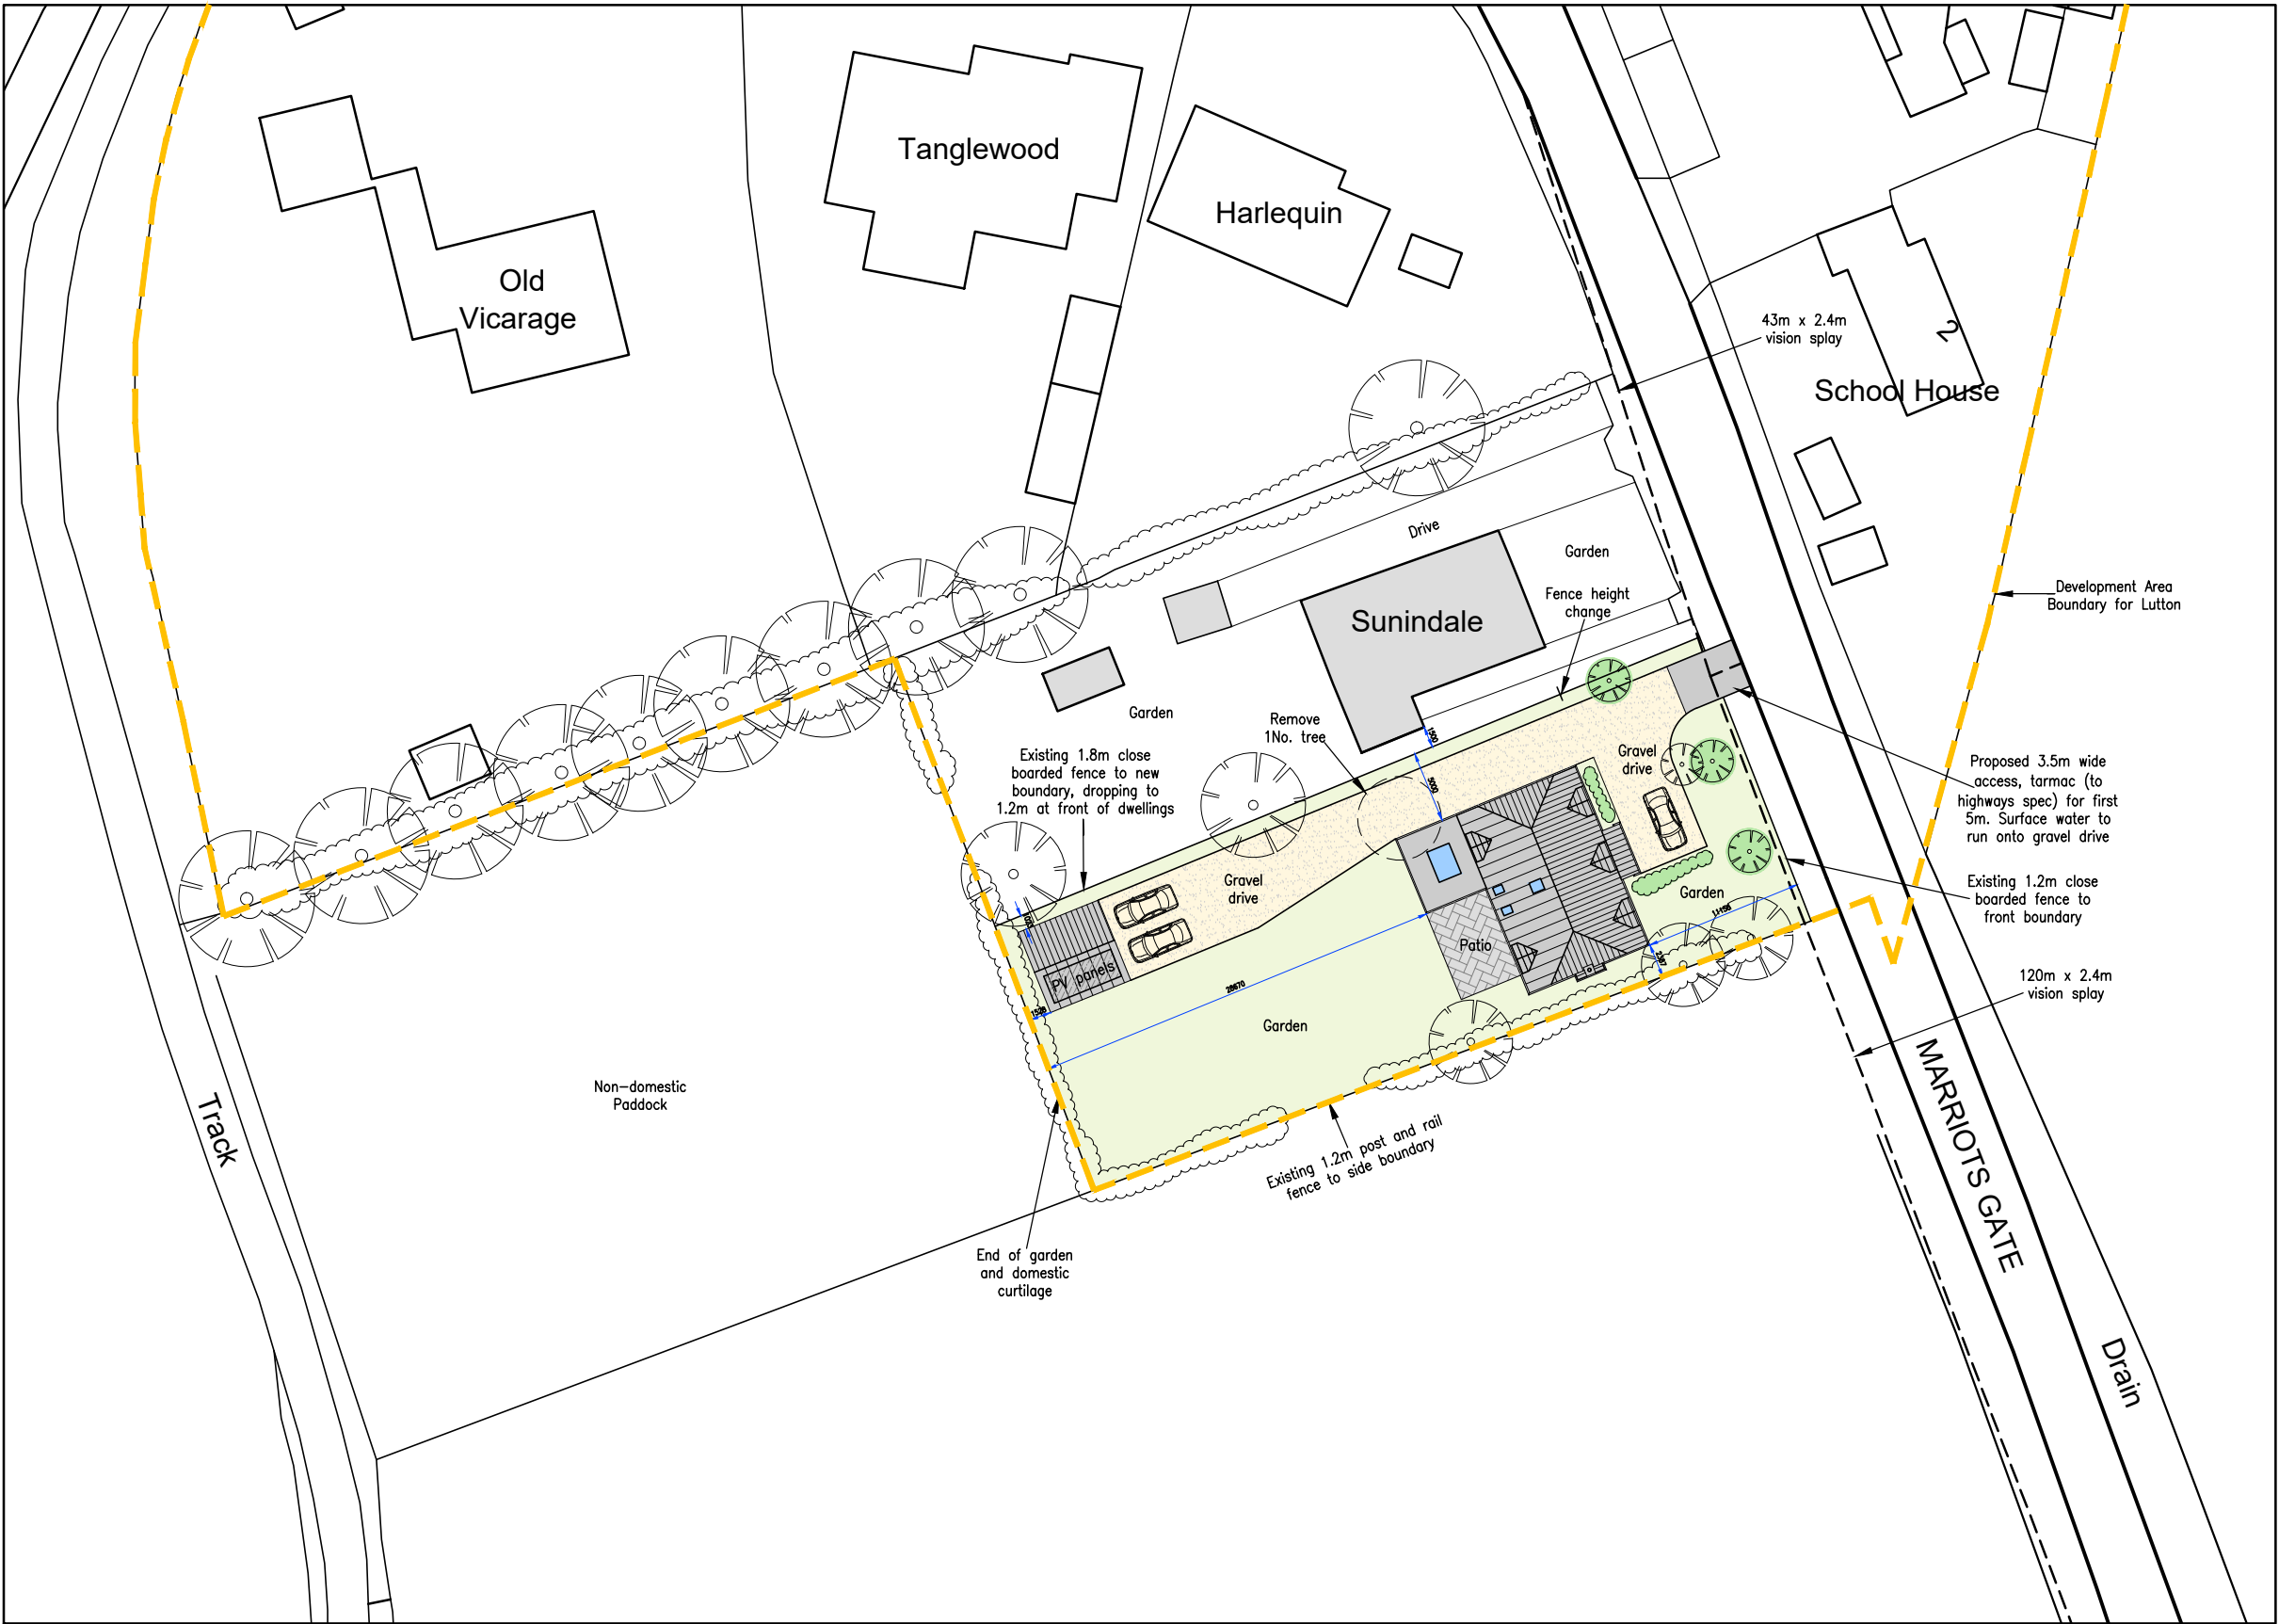


Proposed Site Plan 1:500



Proposed Garage Elevations 1:100

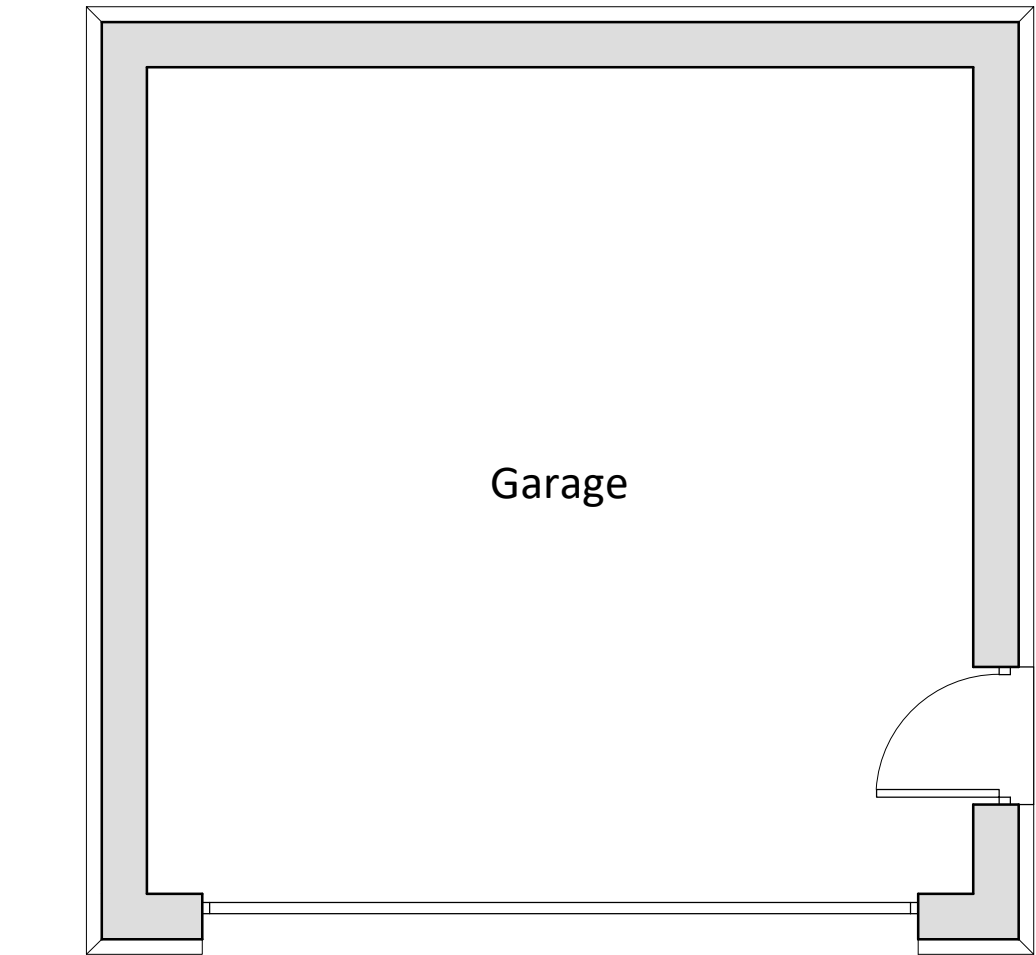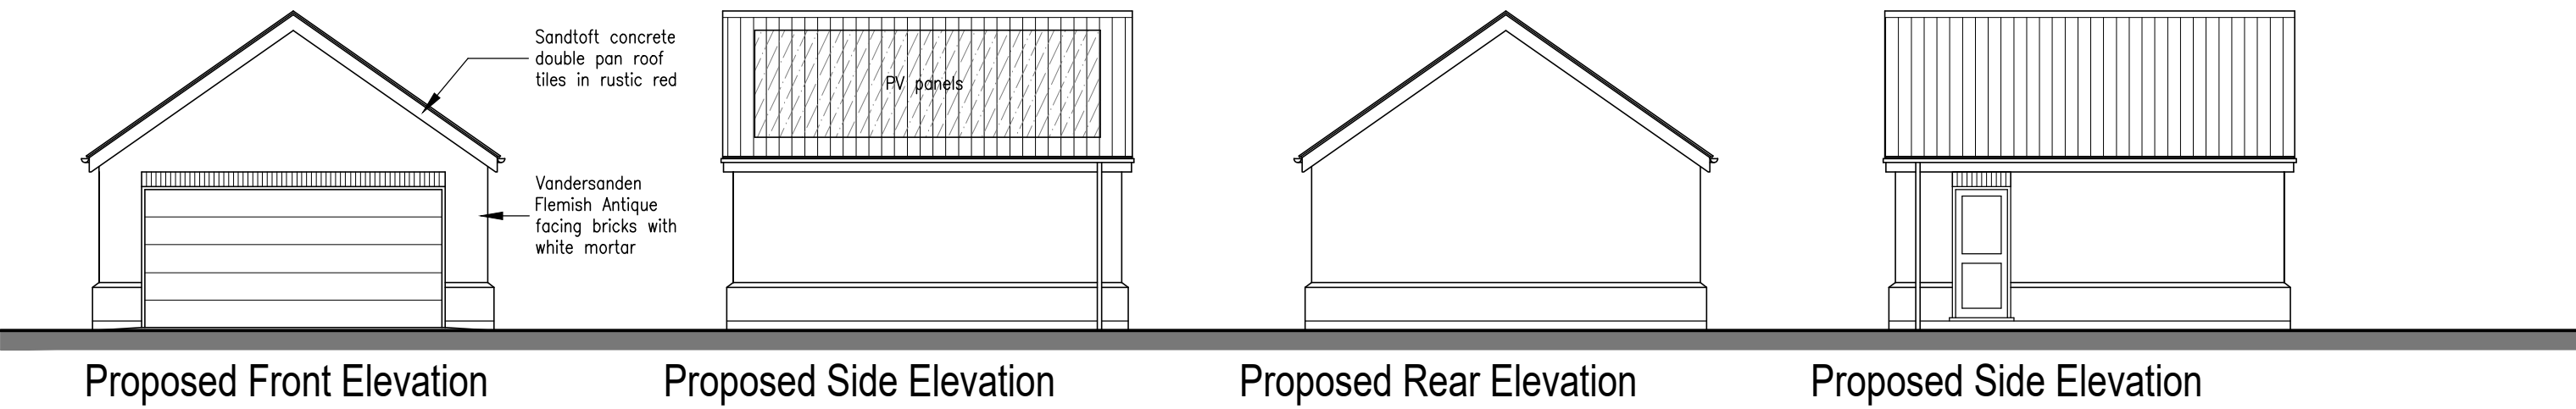

Proposed Garage Floor Plan 1:50

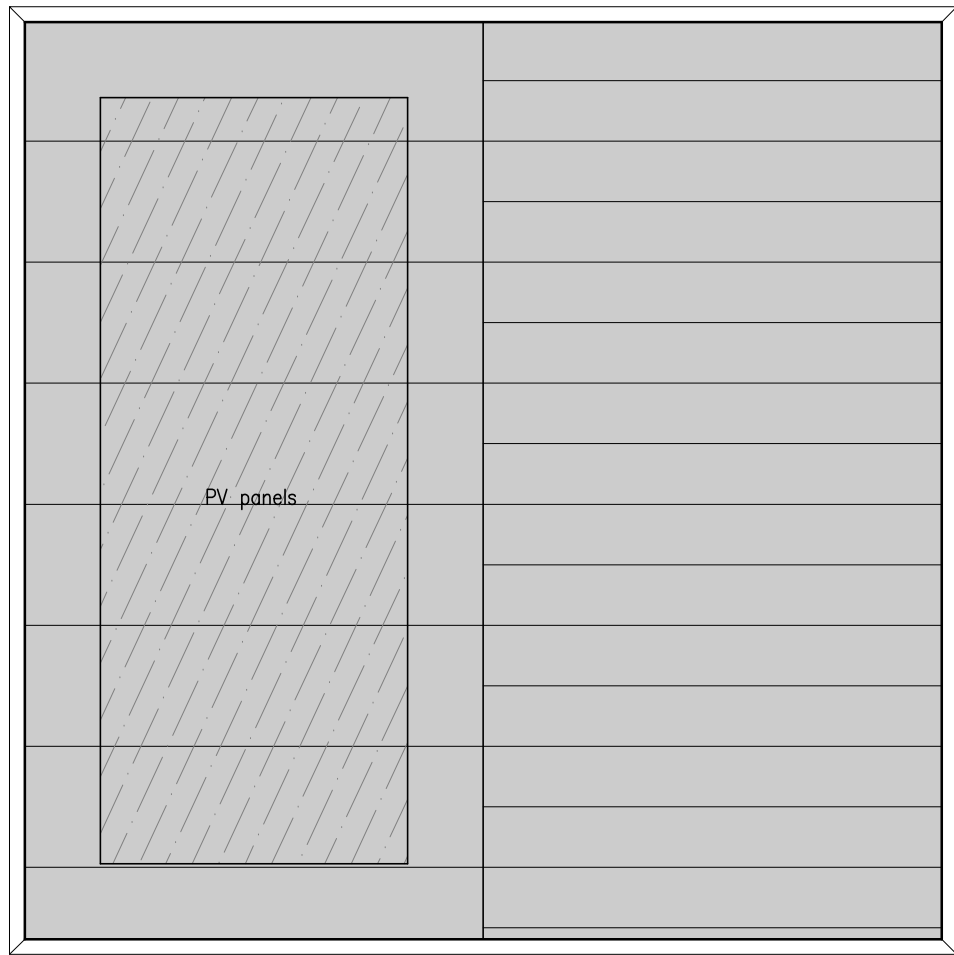

Proposed Roof Plan 1:50

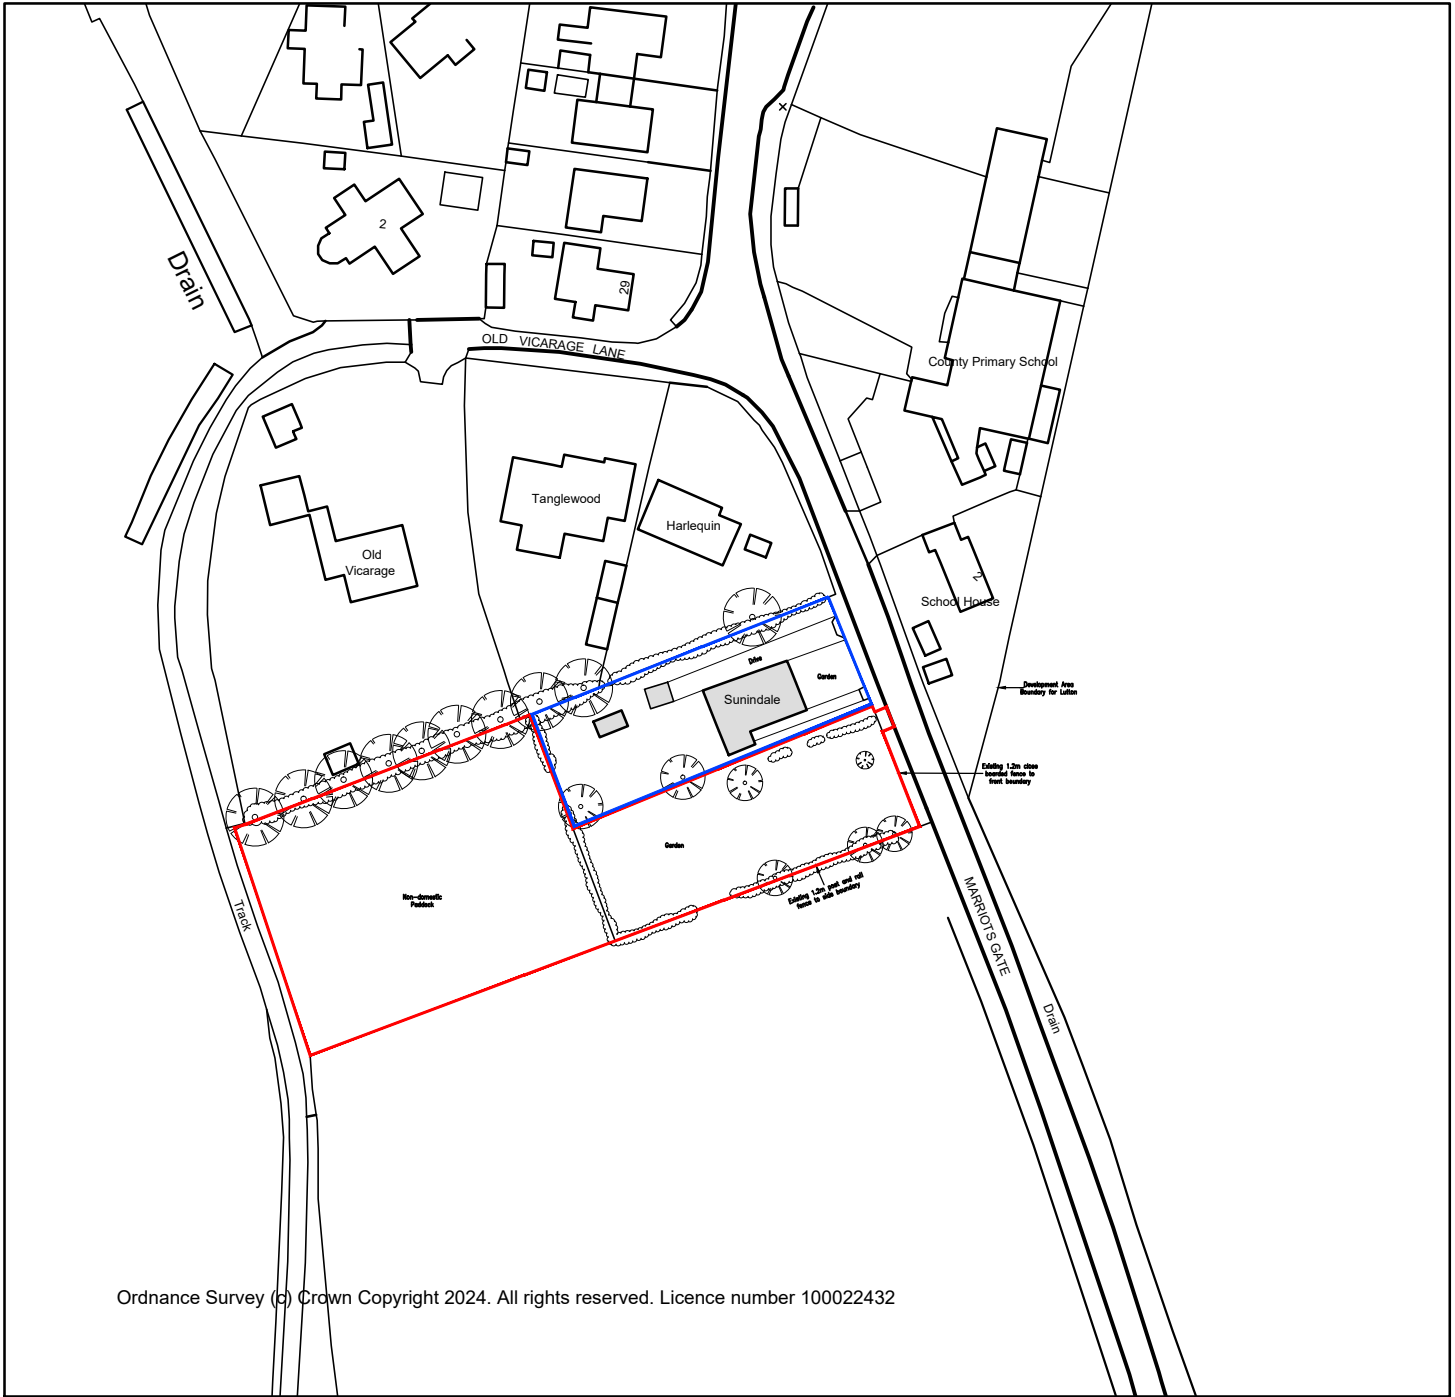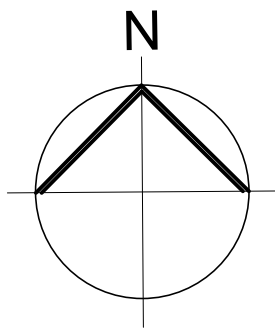

Location Plan 1:1250

F - BNG compensation land removed from site plan - 26/05/2026

REVISIONS

JOB NO.	PAPER SIZE	DATE
6965/02F	A1	MAY 2024

Notes:

This drawing is the permission of Peter Humphrey Associates Ltd. and may not be reissued, loaned or copied in whole or part without written consent.

All dimensions shown on the drawing are in millimeters unless stated otherwise. If the drawing is received electronically (PDF) it is the recipient's responsibility to ensure it is printed to the correct paper size. All dimensions to be checked on site prior to commencing work and any discrepancies to be highlighted immediately.

The Construction (Design and Management) Regulations 2015:
Peter Humphrey Associates' form of appointment with the client confirms whether the agent is appointed as 'Designer' or 'Principal Designer' under these regulations. Nevertheless, the design phase has been carried out with due consideration for the safety during construction, occupation and maintenance of the finished project. No extraordinary hazards or risks were identified outside of the routine construction operations that would not already be apparent to a competent contractor.

CLIENT

MR S BUTLER

PROJECT

PROPOSED DWELLING

SITE

LAND AT 'SUNINDALE'
MARRIOTS GATE
LUTTON
Lincs
PE12 9HN

DRAWING

PLANNING DRAWING 2



**PETER HUMPHREY
ASSOCIATES**

ADDRESS: 2 CHAPEL ROAD, WISBECH, CAMBS, PE13 1RG.

TELEPHONE: 01945 466966
E-MAIL: info@peterhumphrey.co.uk
WEB: www.peterhumphrey.co.uk