




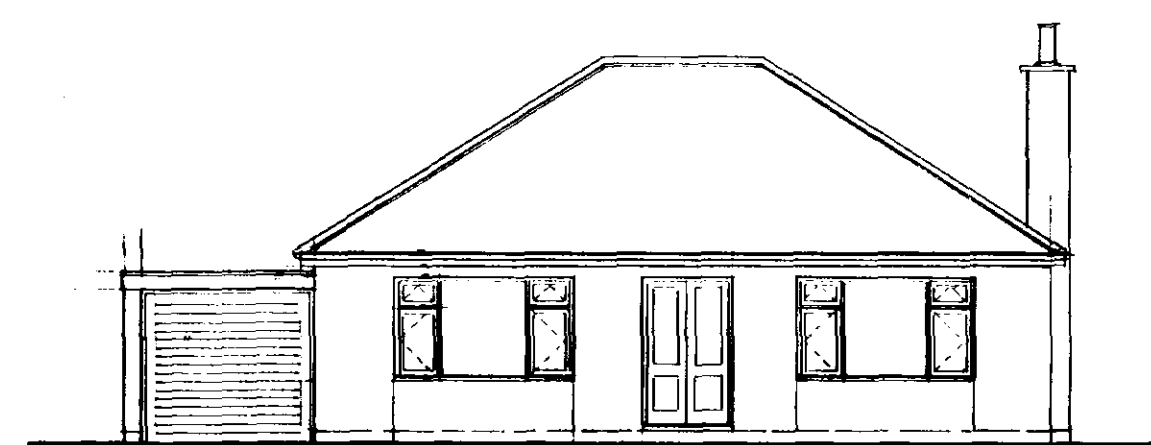


EXISTING FRONT ELEVATION

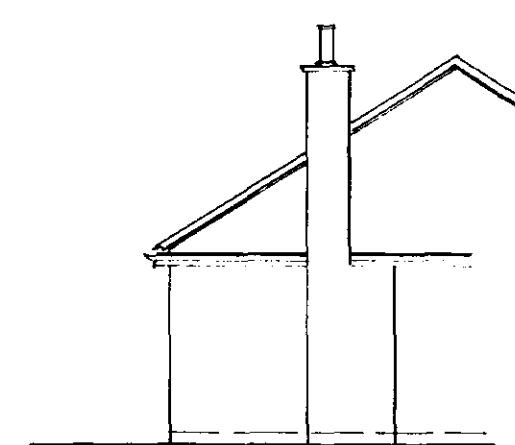


EXISTING SIDE

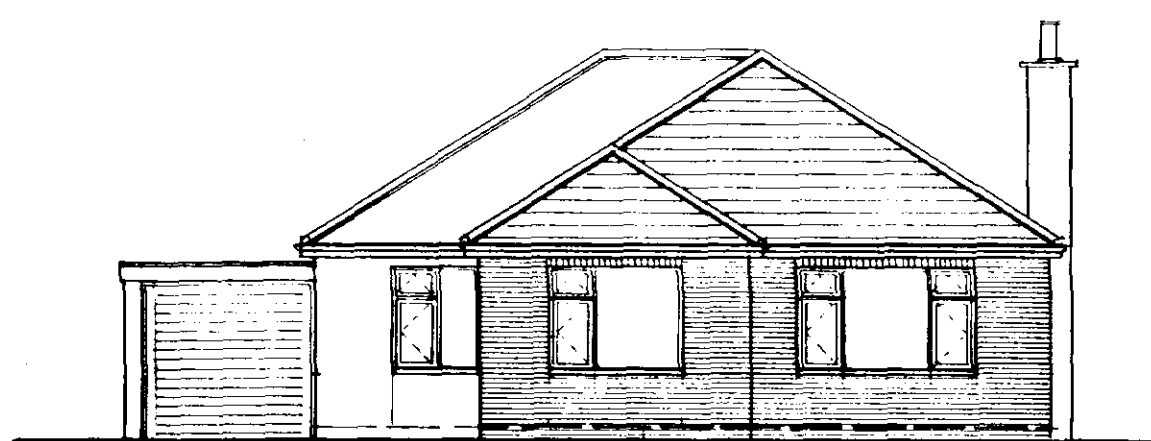


PROPOSED FRONT ELEVATION

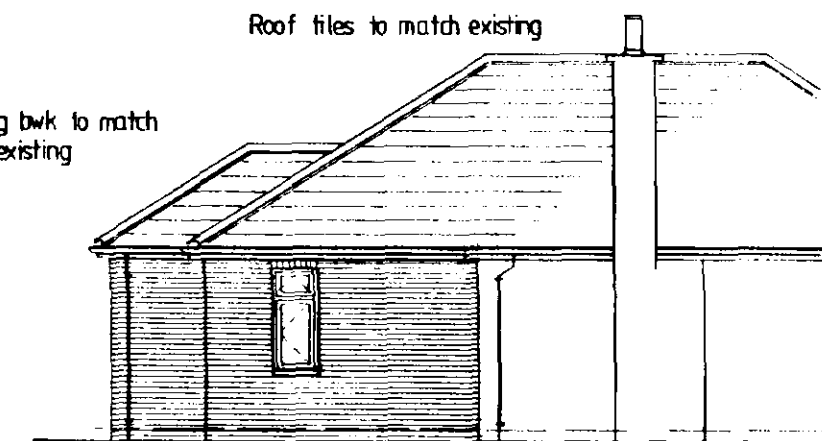


PROPOSED SIDE ELEVATION

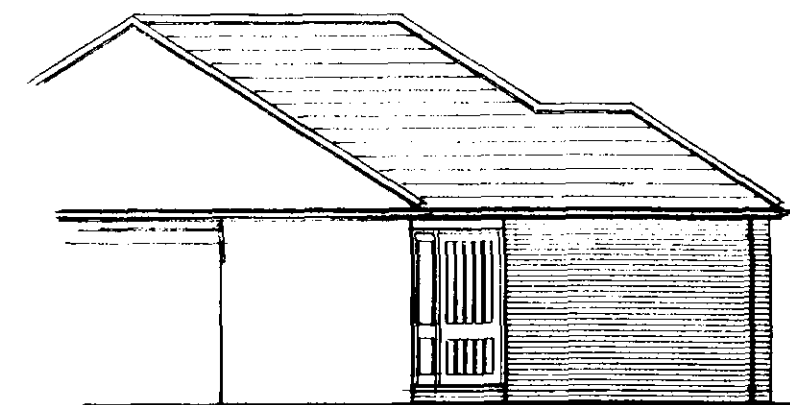


PROPOSED SIDE ELEVATION

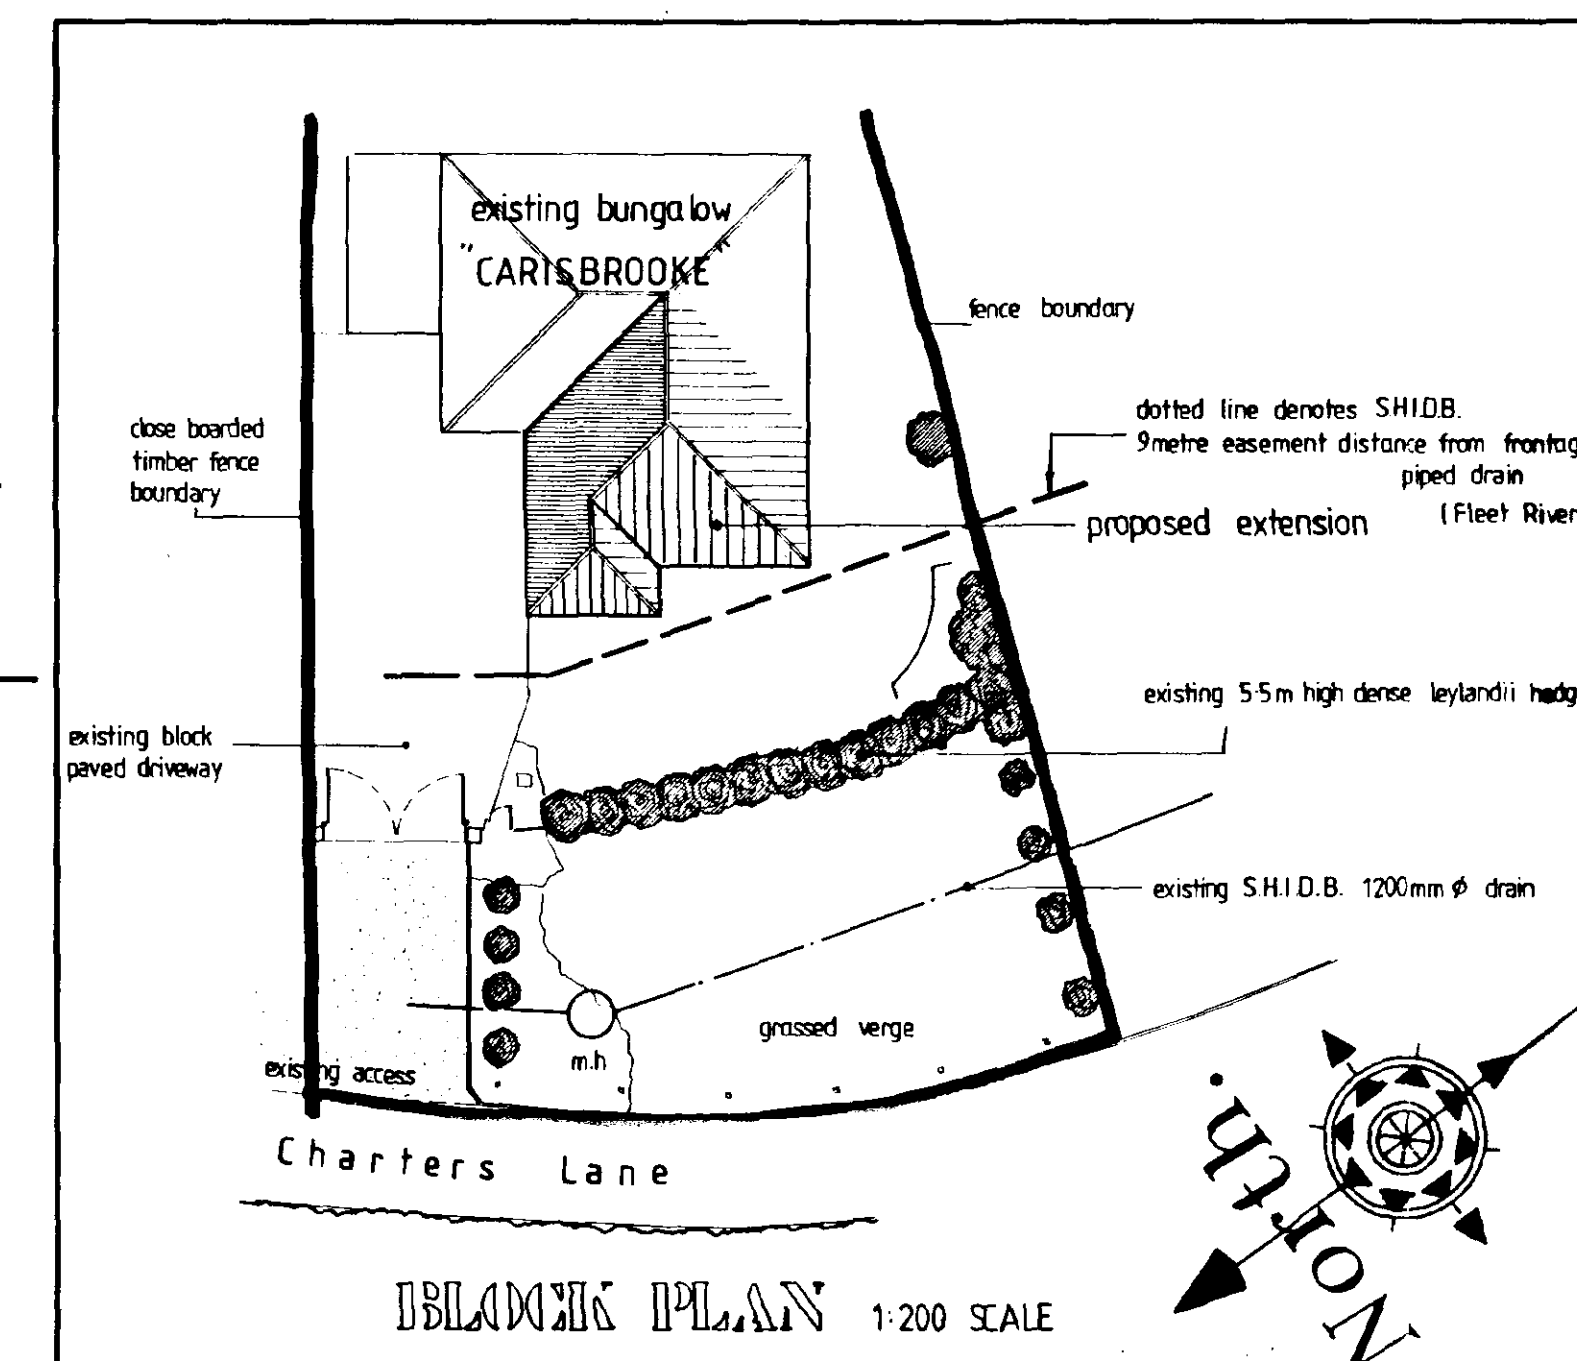

BLANK PLAN 1:200 SCALE

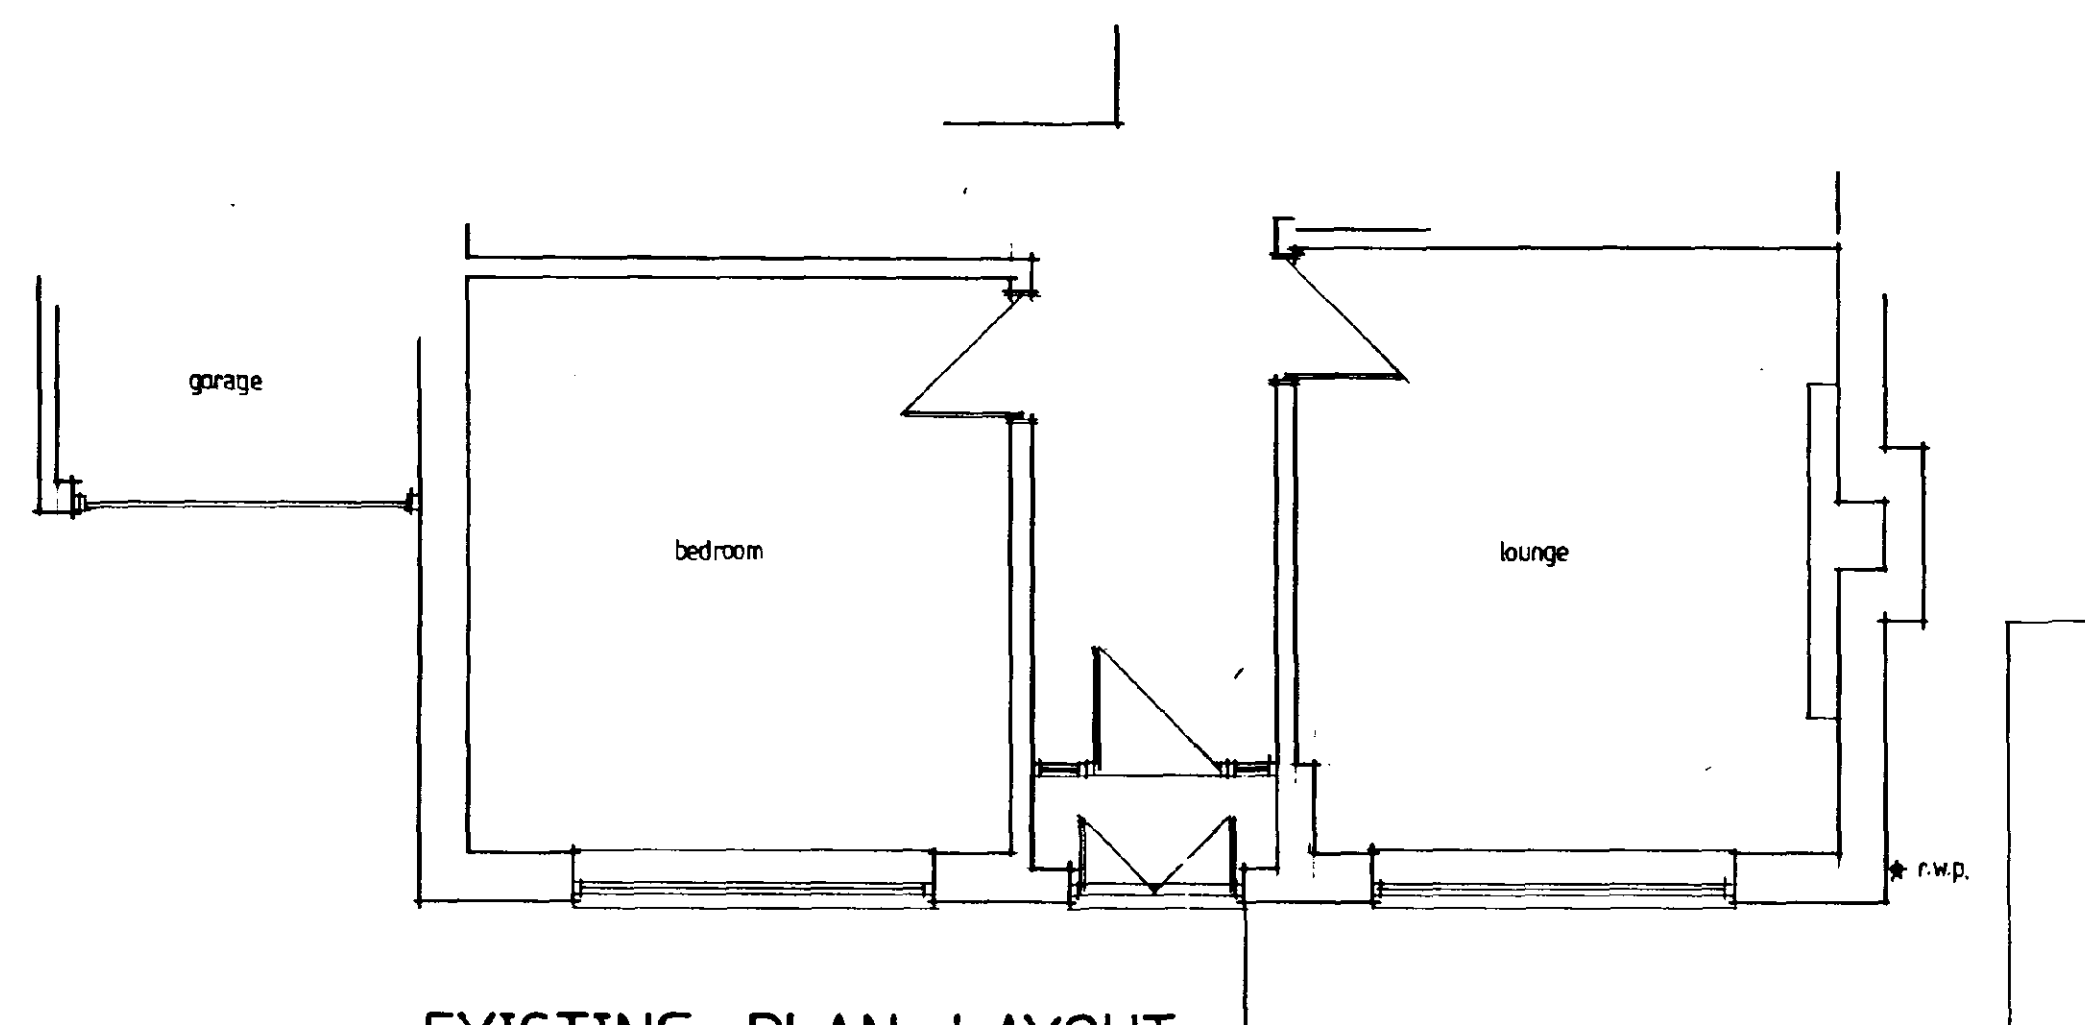

EXISTING PLAN LAYOUT

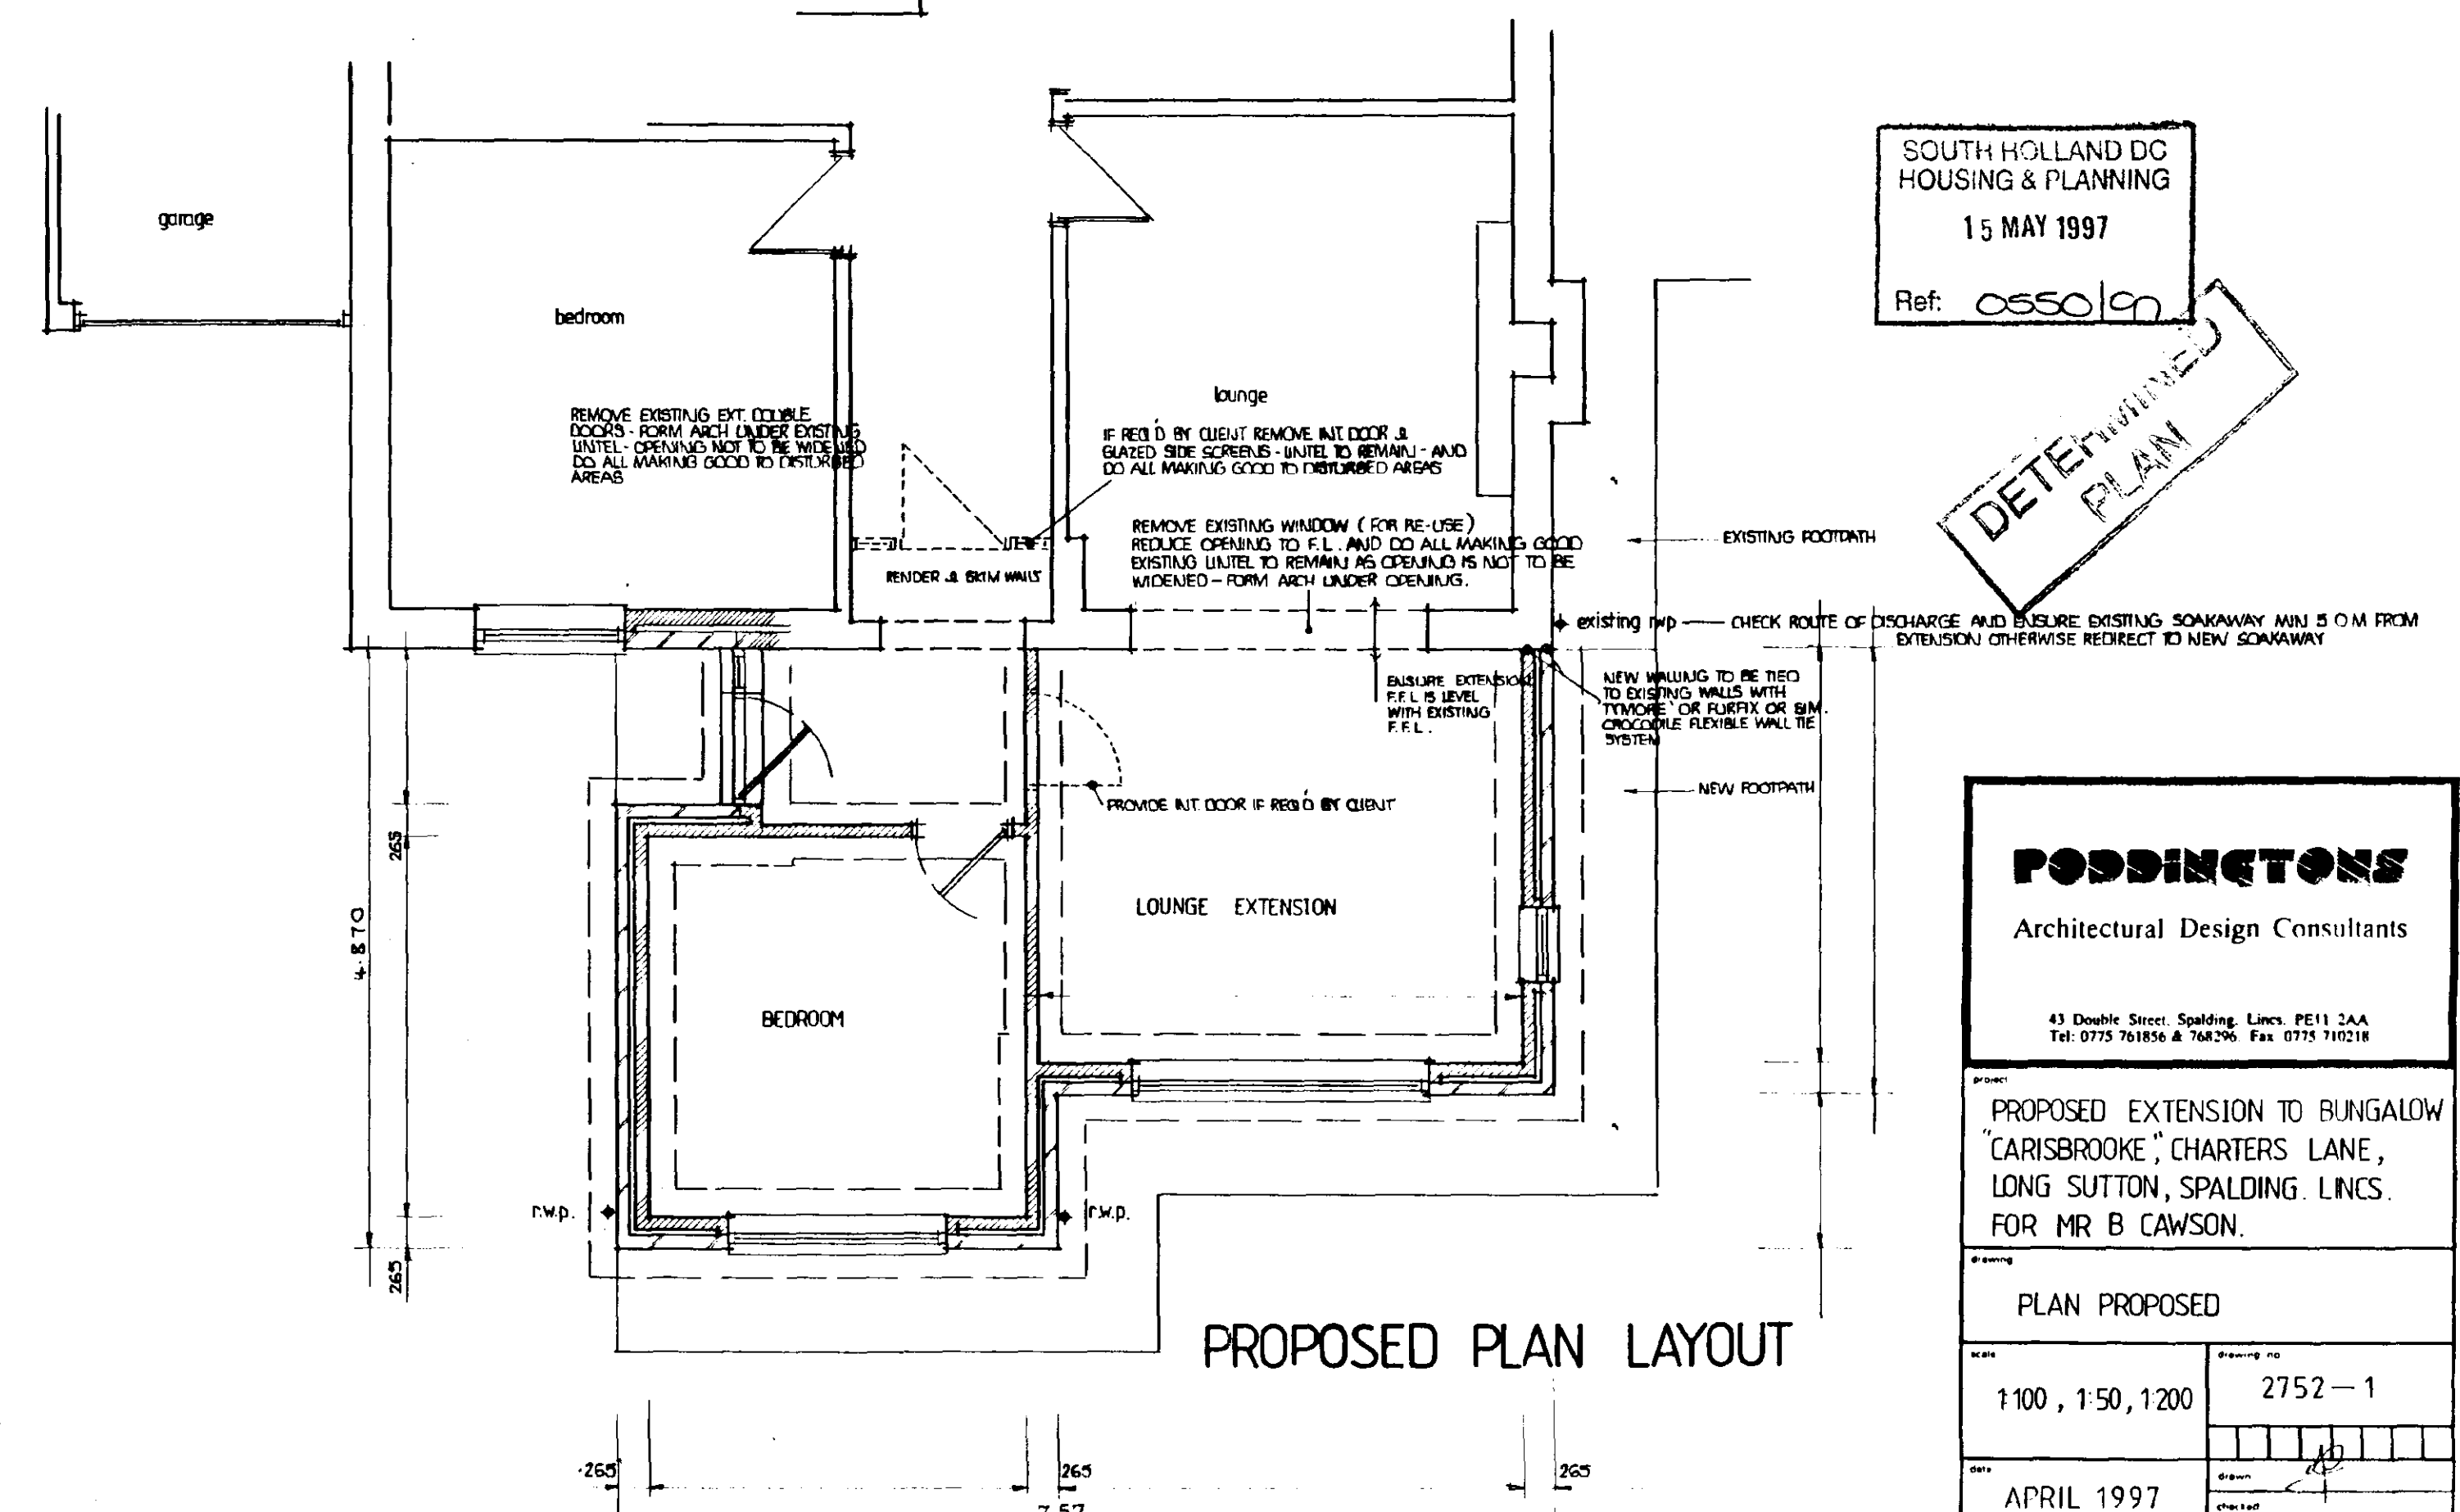

PROPOSED PLAN LAYOUT

SOUTH HOLLAND DC
HOUSING & PLANNING
15 MAY 1997
Ref: 0550/cn

DETERMINED PLAN

PODDINGTONS
Architectural Design Consultants

43 Double Street, Spalding, Lincs. PE11 2AA
Tel: 0775 761856 & 768296 Fax: 0775 710218

PROPOSED EXTENSION TO BUNGALOW
"CARISBROOKE", CHARTERS LANE,
LONG SUTTON, SPALDING, Lincs.
FOR MR B CAWSON.

PLAN PROPOSED	
DATE	2752-1
SCALE	1:100, 1:50, 1:200
DATE	APRIL 1997