


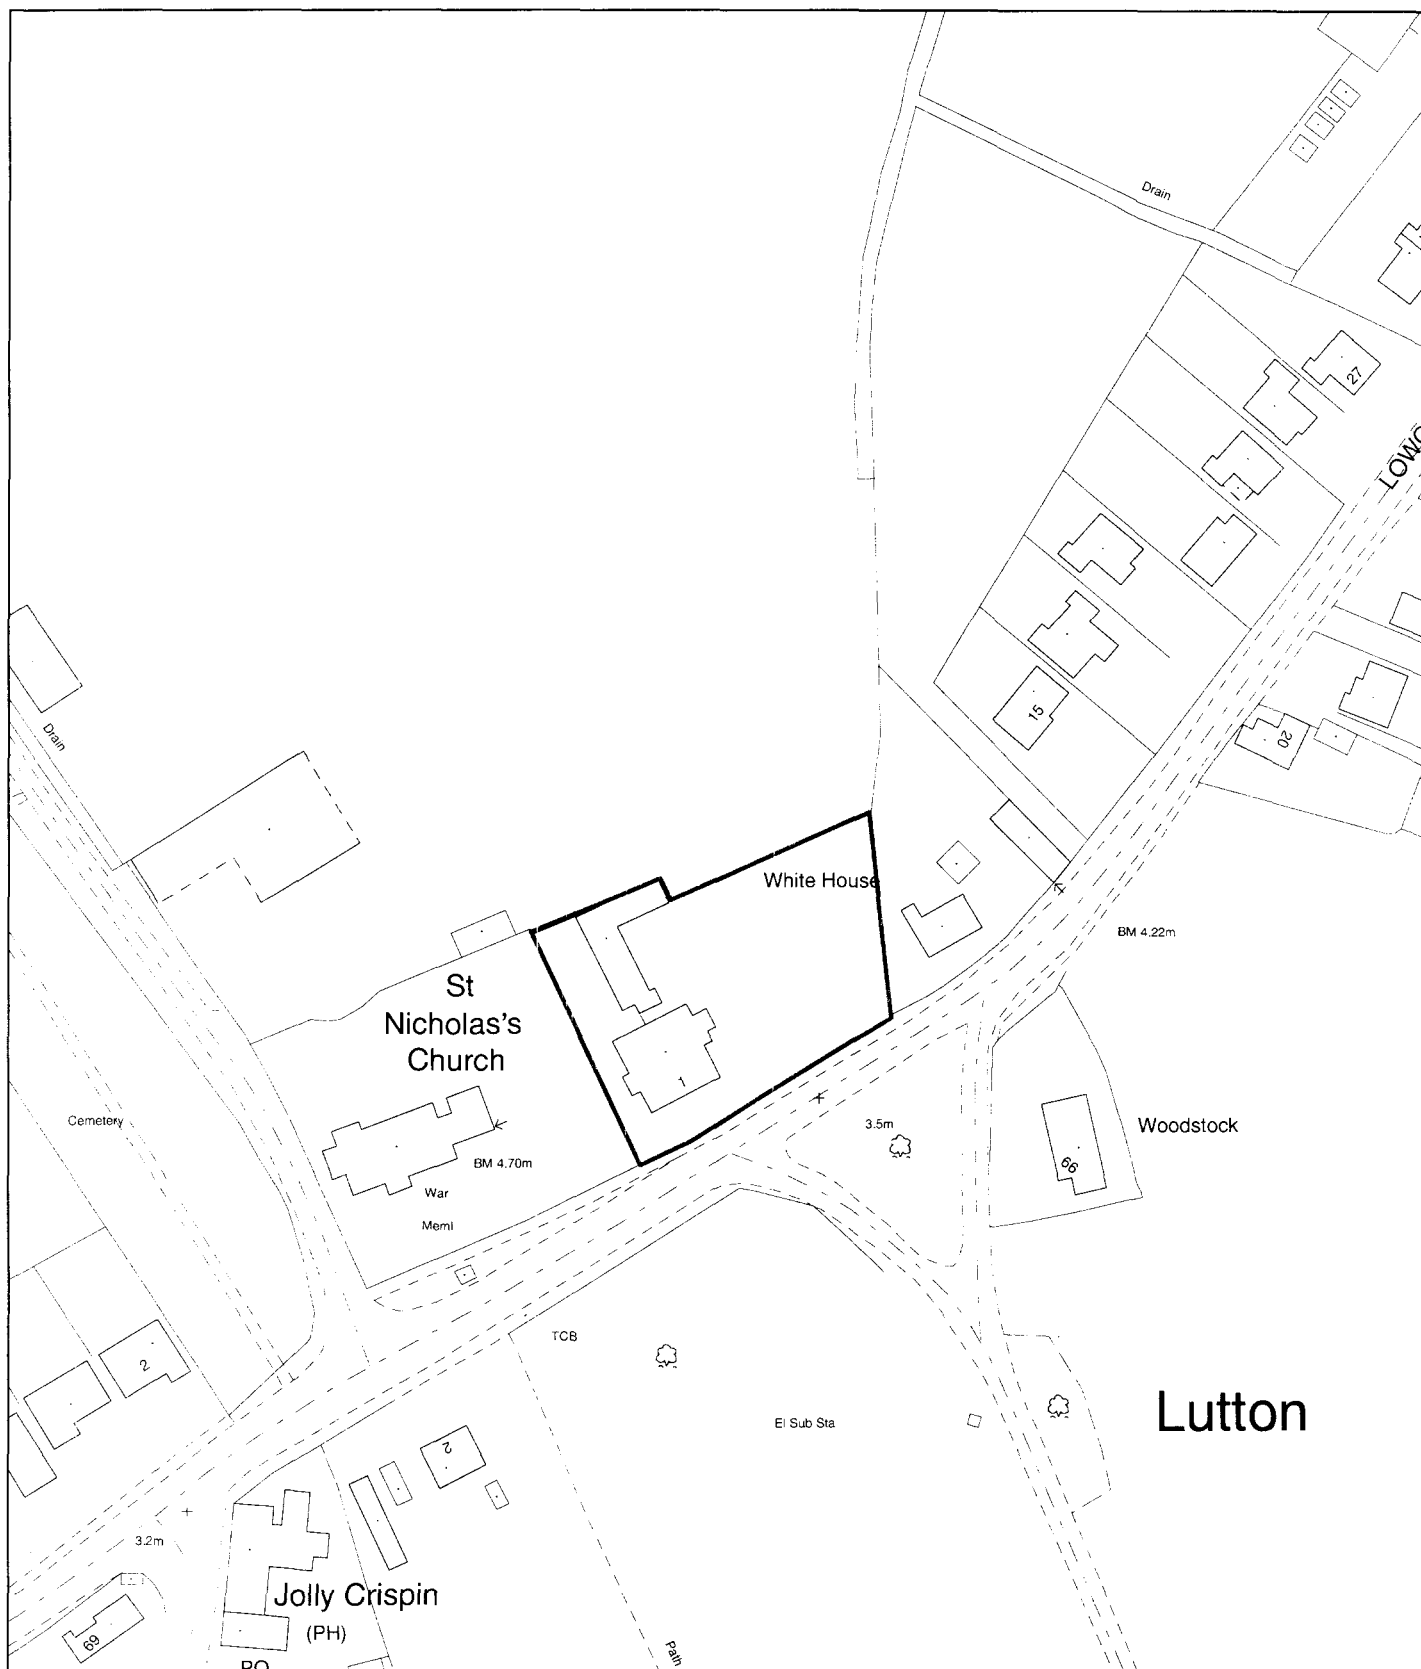

**Planning Application Location Plan
Ward Member Notification**

FILED 0071 H12/0570/01
Scale: 1:1250

Housing and Planning Services Department
Council Offices, Priory Road, Spalding, Lincolnshire

PLEASE DO NOT COPY THIS PLAN
This map is reproduced from Ordnance Survey material with permission of Ordnance Survey on behalf of Her Majesty's Stationery Office (c) Crown copyright. Unauthorised reproduction infringes Crown copyright and may lead to prosecution or civil proceedings. Ordnance Survey Limited 1000146 0001

