
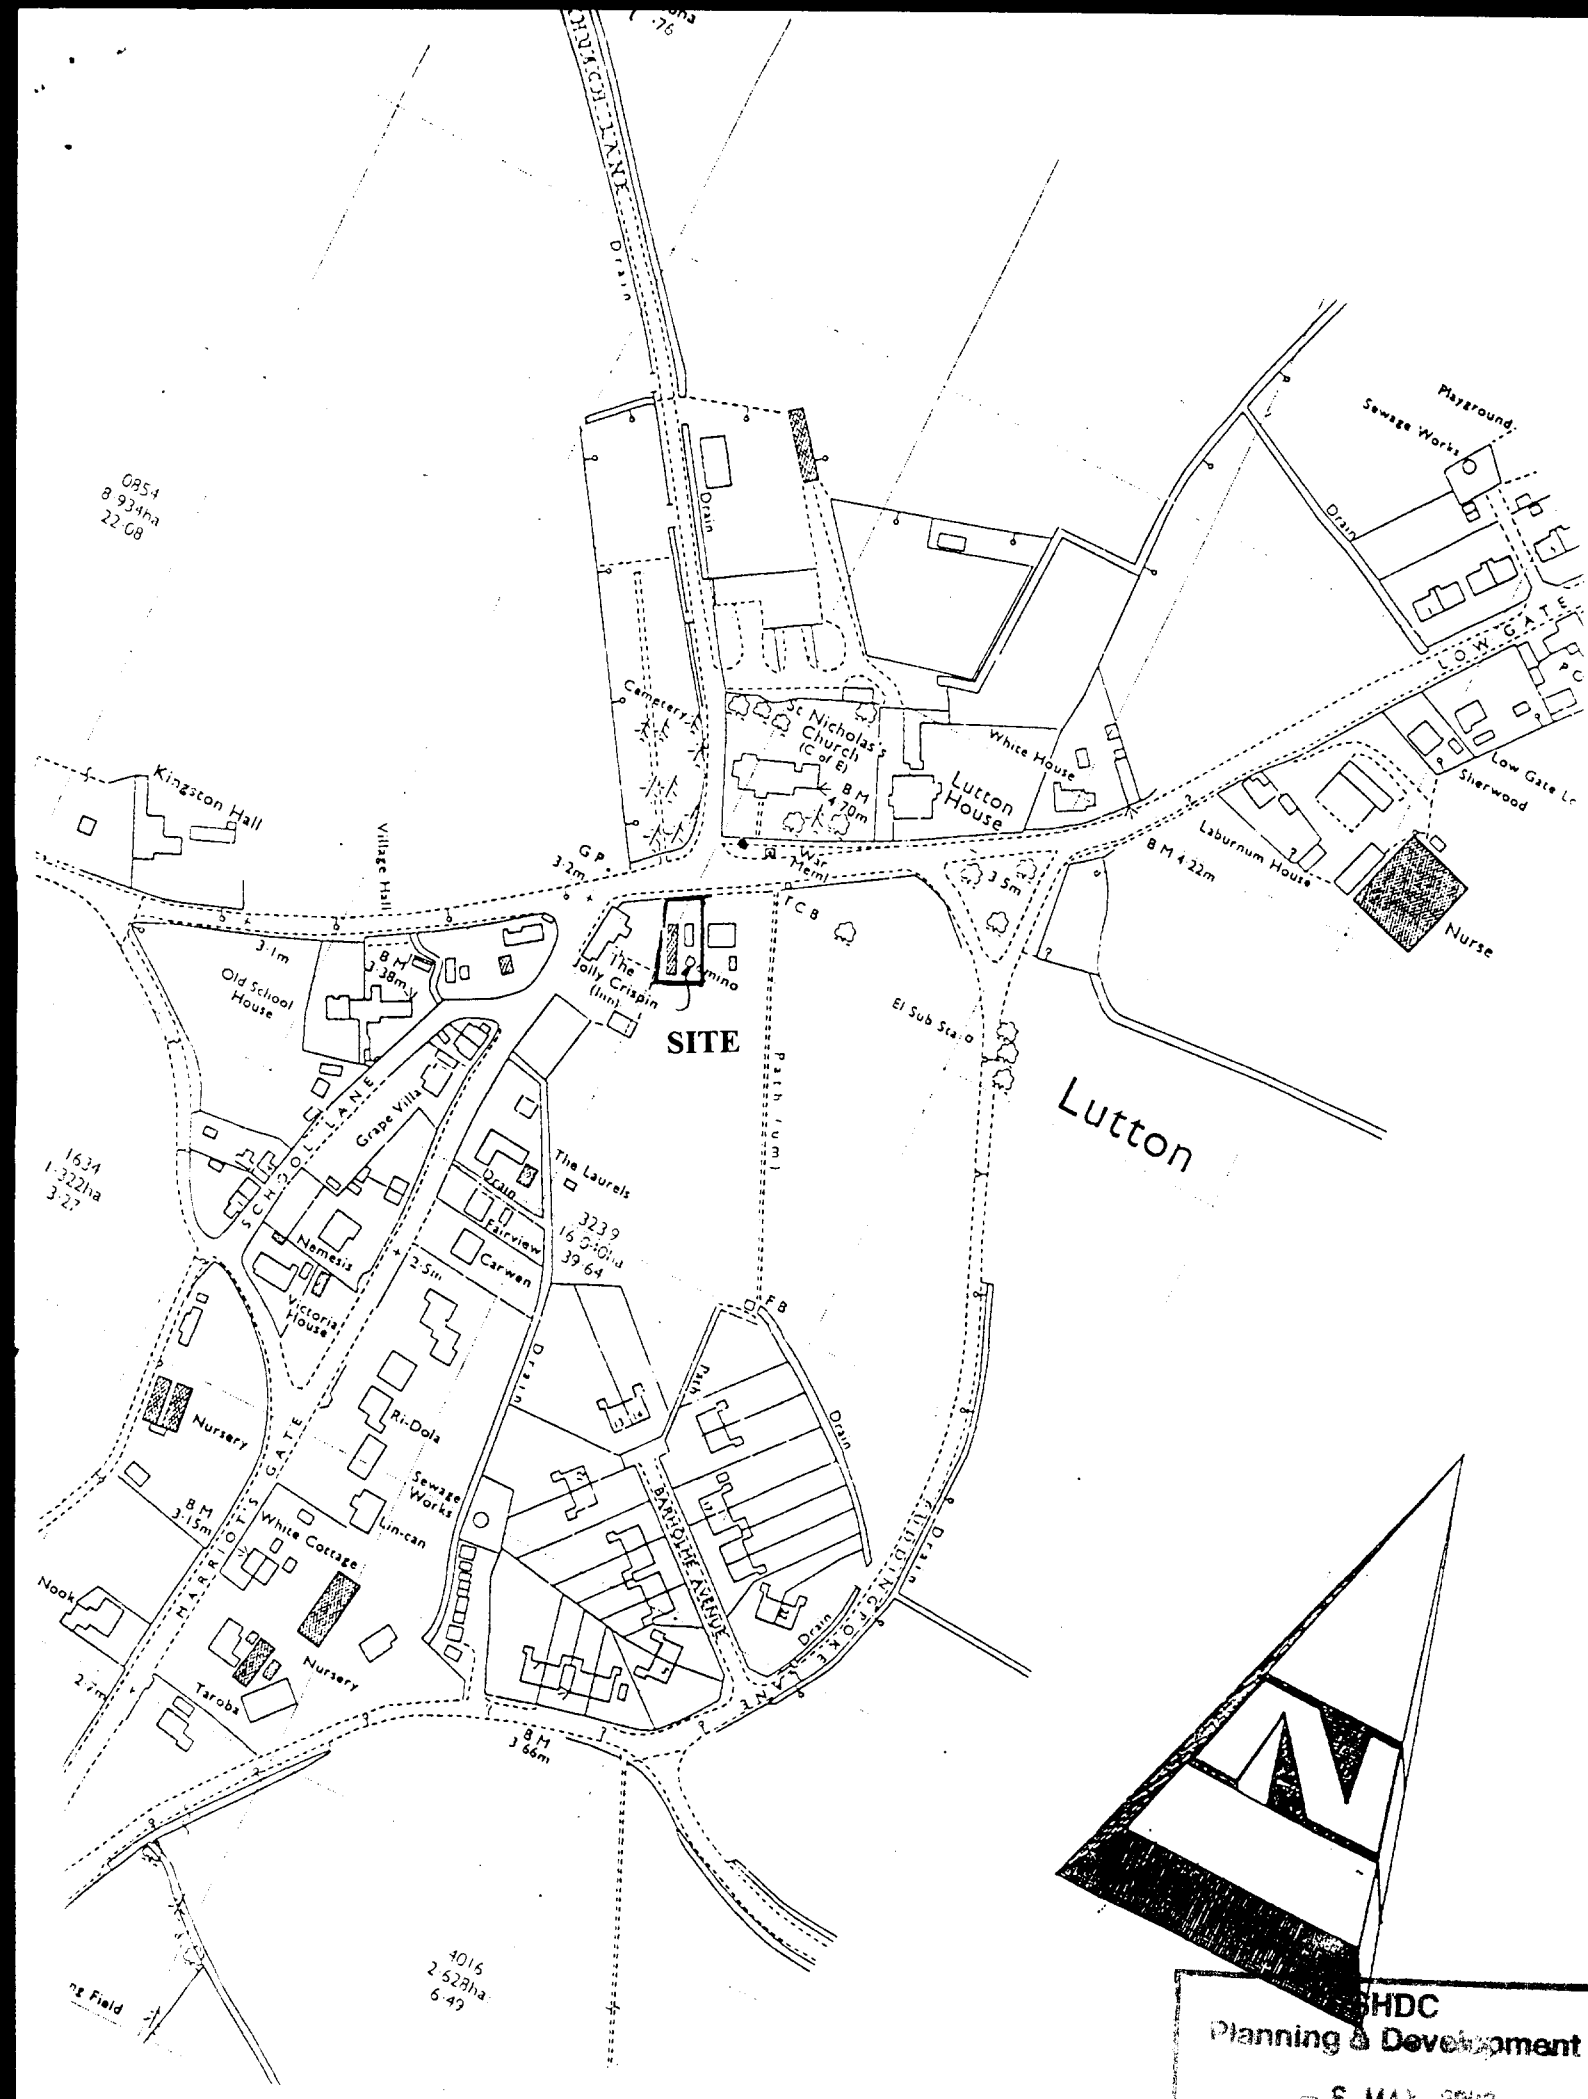


Figure 1 Site location plan

SHDC
Planning & Development
- 6 MAY 2003
Ref 0521/03

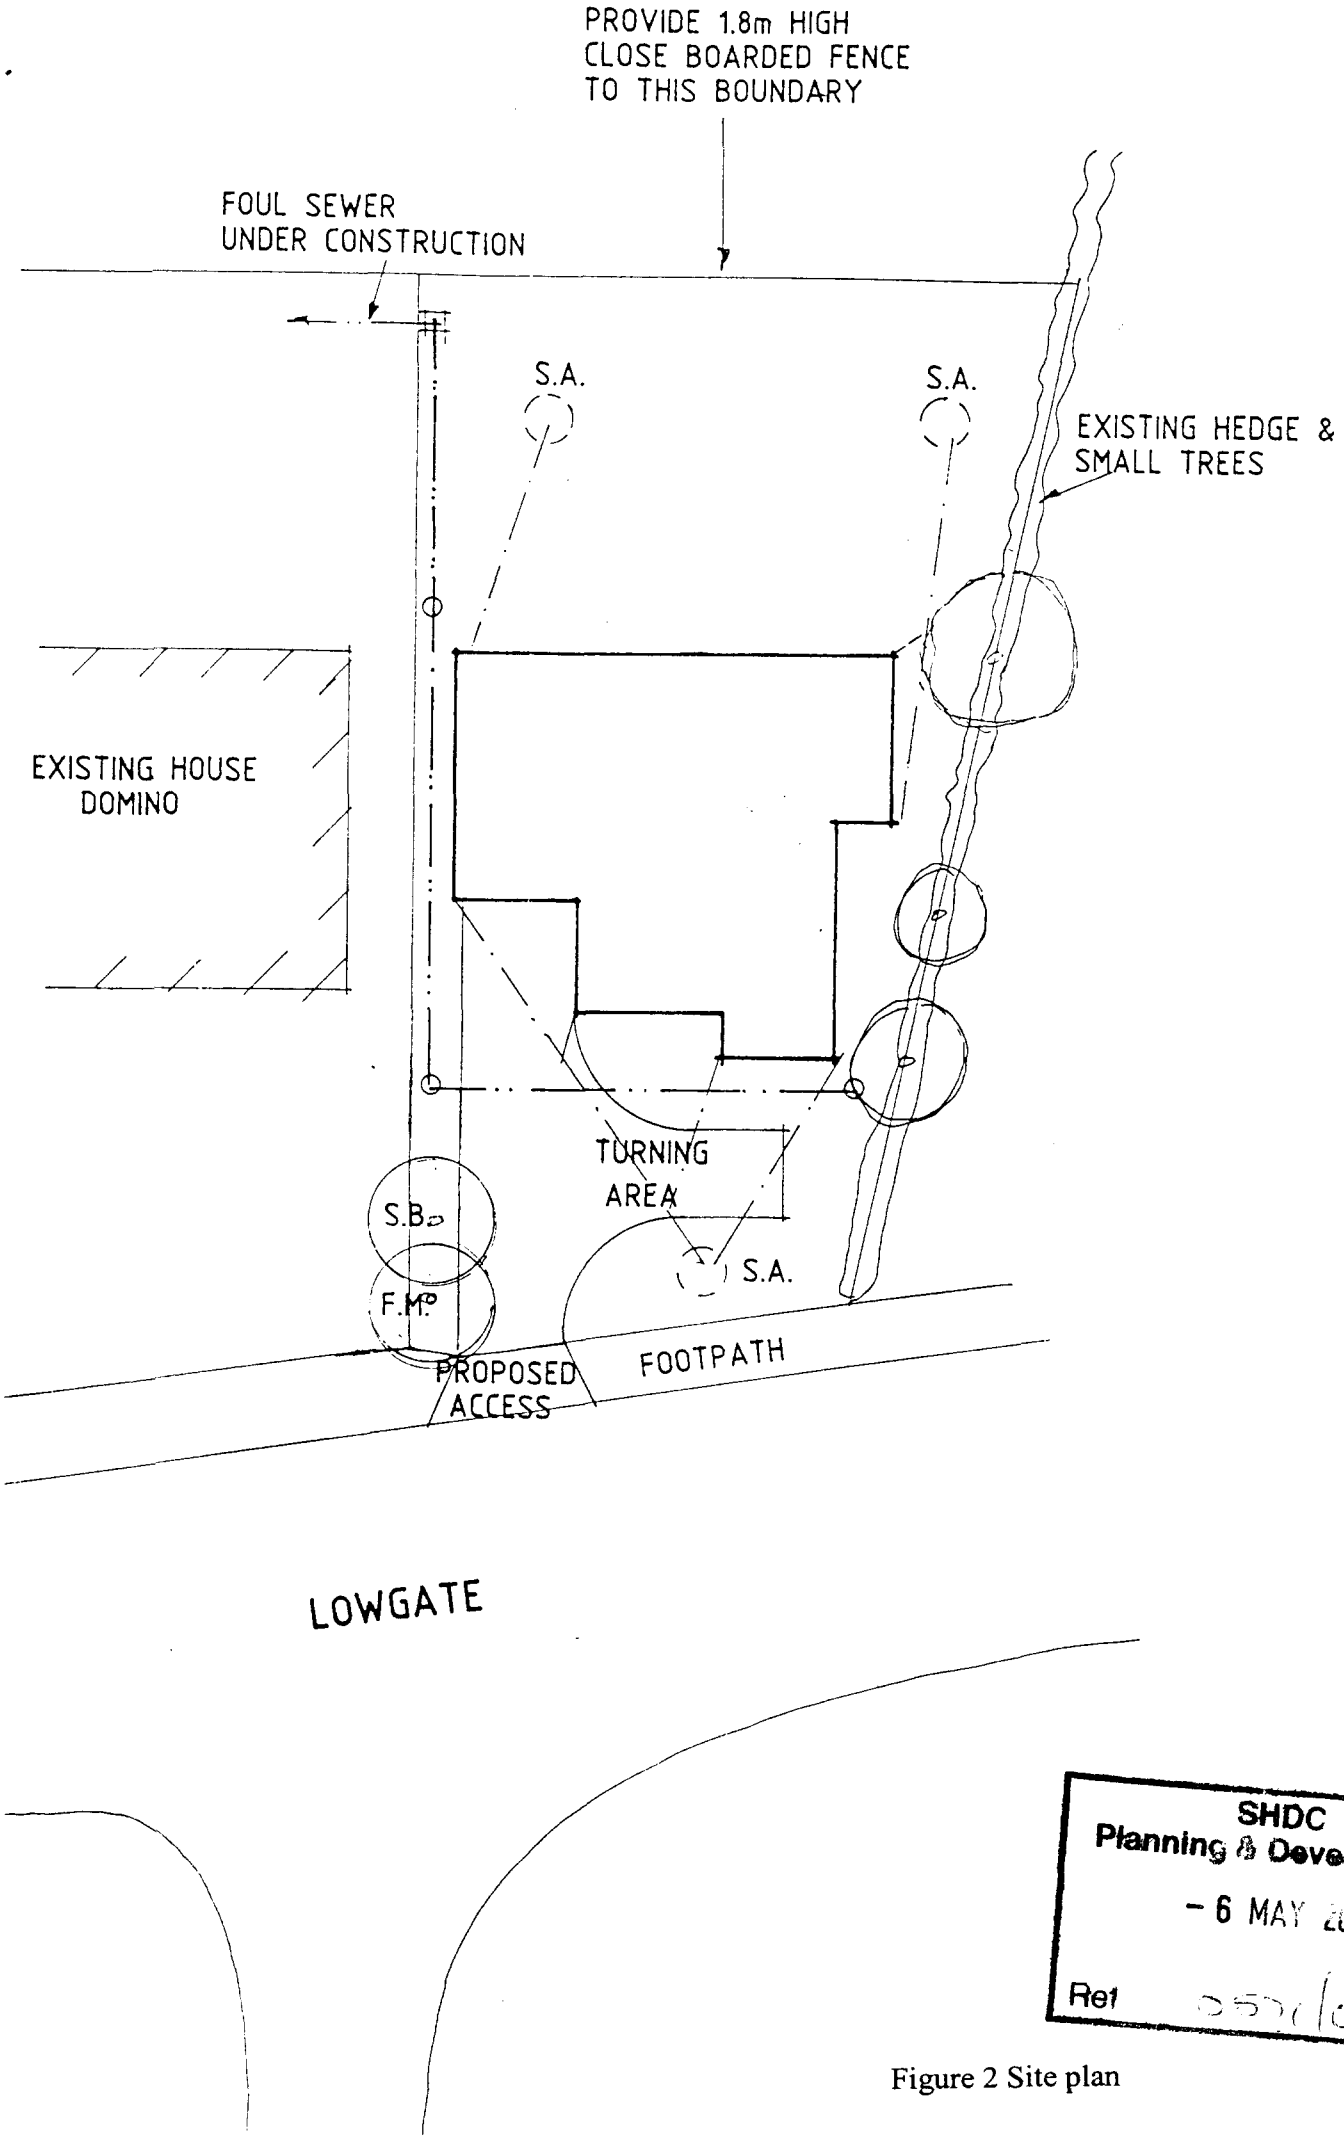

SHDC
Planning & Development
- 6 MAY 2003
Ref 0577/03

Figure 2 Site plan