

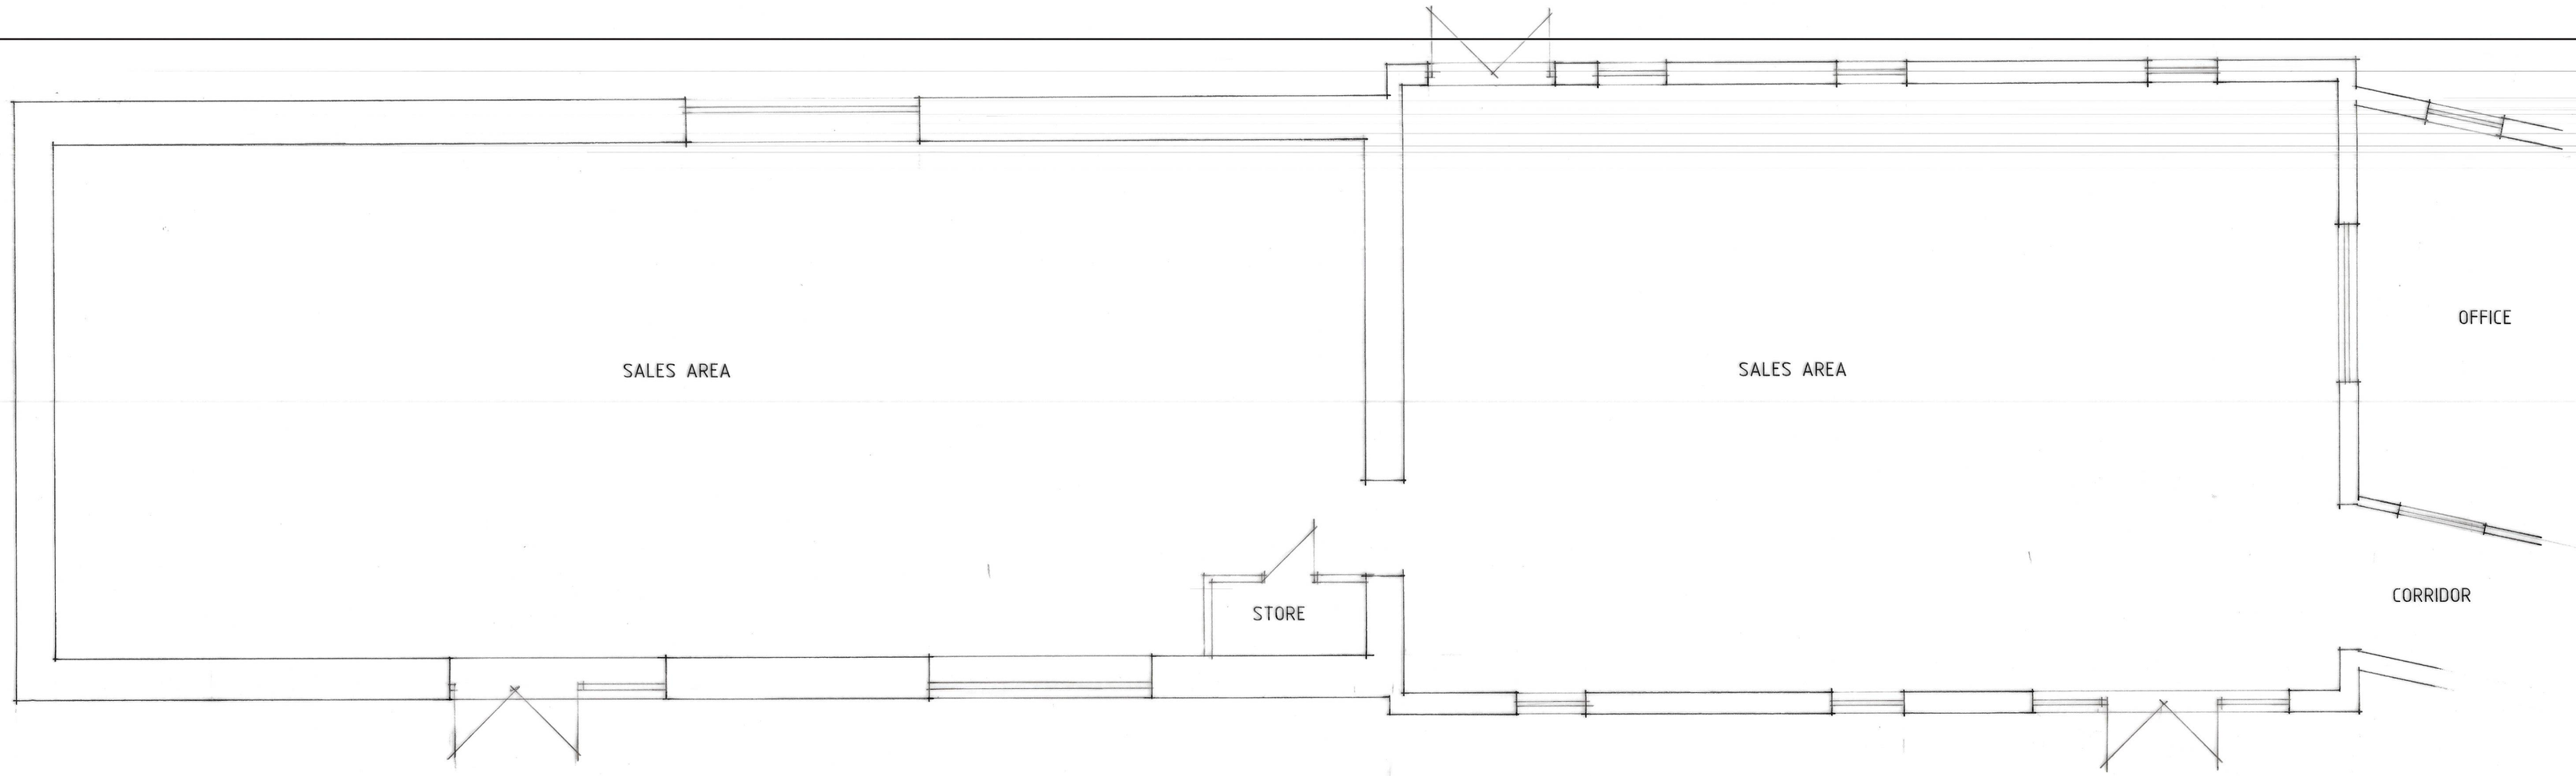



FLOOR PLAN

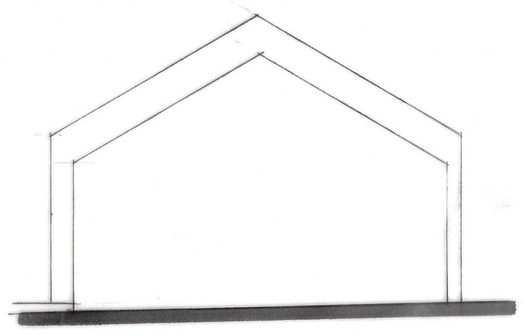

REAR

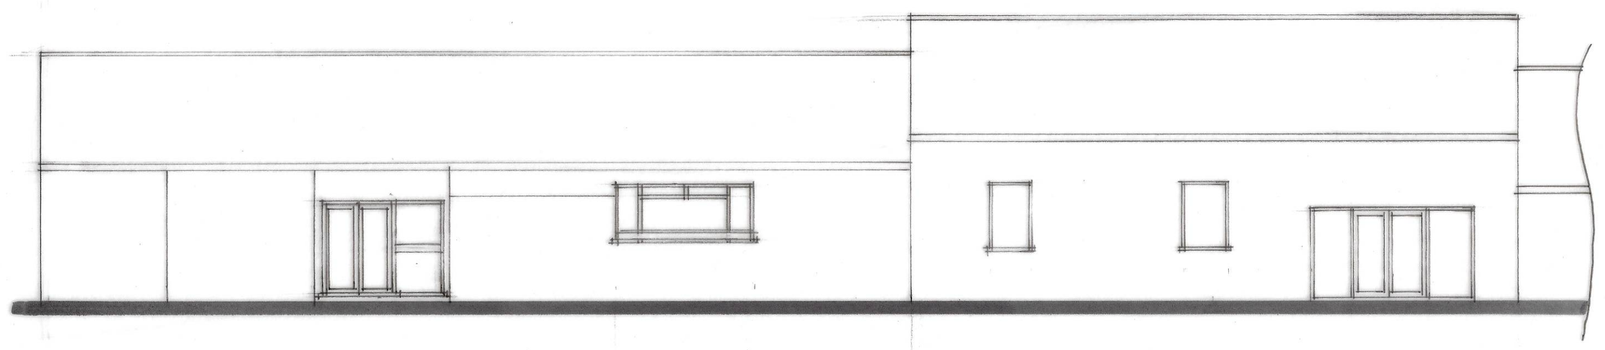

SIDE

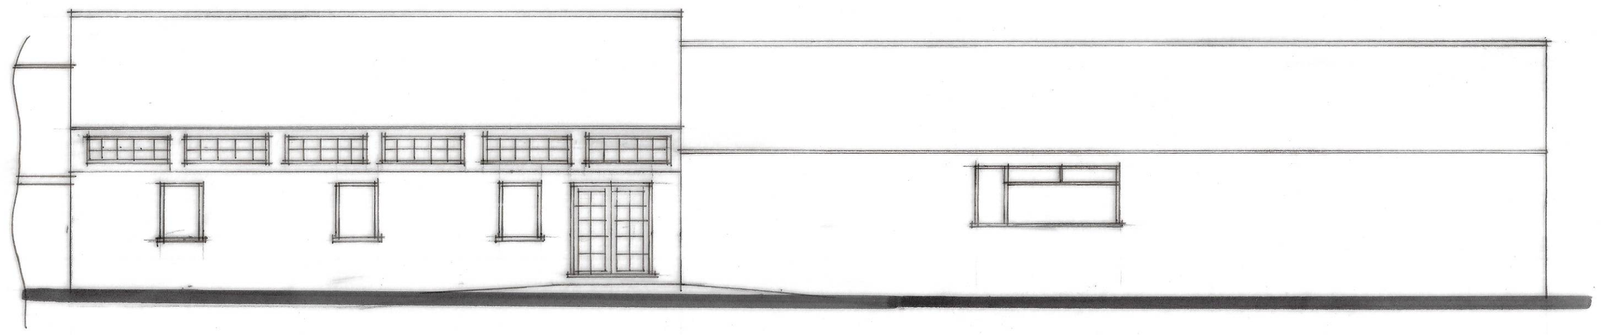

SIDE

Status DESIGN
CONSULTANTS IN ARCHITECTURE & PLANNING

PROPOSED CHANGE OF USE OF SALES AREA TO DANCE STUDIOS AT RED MAYES FARM, LIME WALK, LONG SUTTON FOR

HALLGATE TIMBER

PLANS AS EXISTING

1:50 1:100 | SD20-016/2

JULY-20 | B.GILHAM.

2 Edinburgh Walk, Holbeach,
Spalding, Lincs. PE12 7AP
Tel. 01406 424343 Fax. 01406 490702