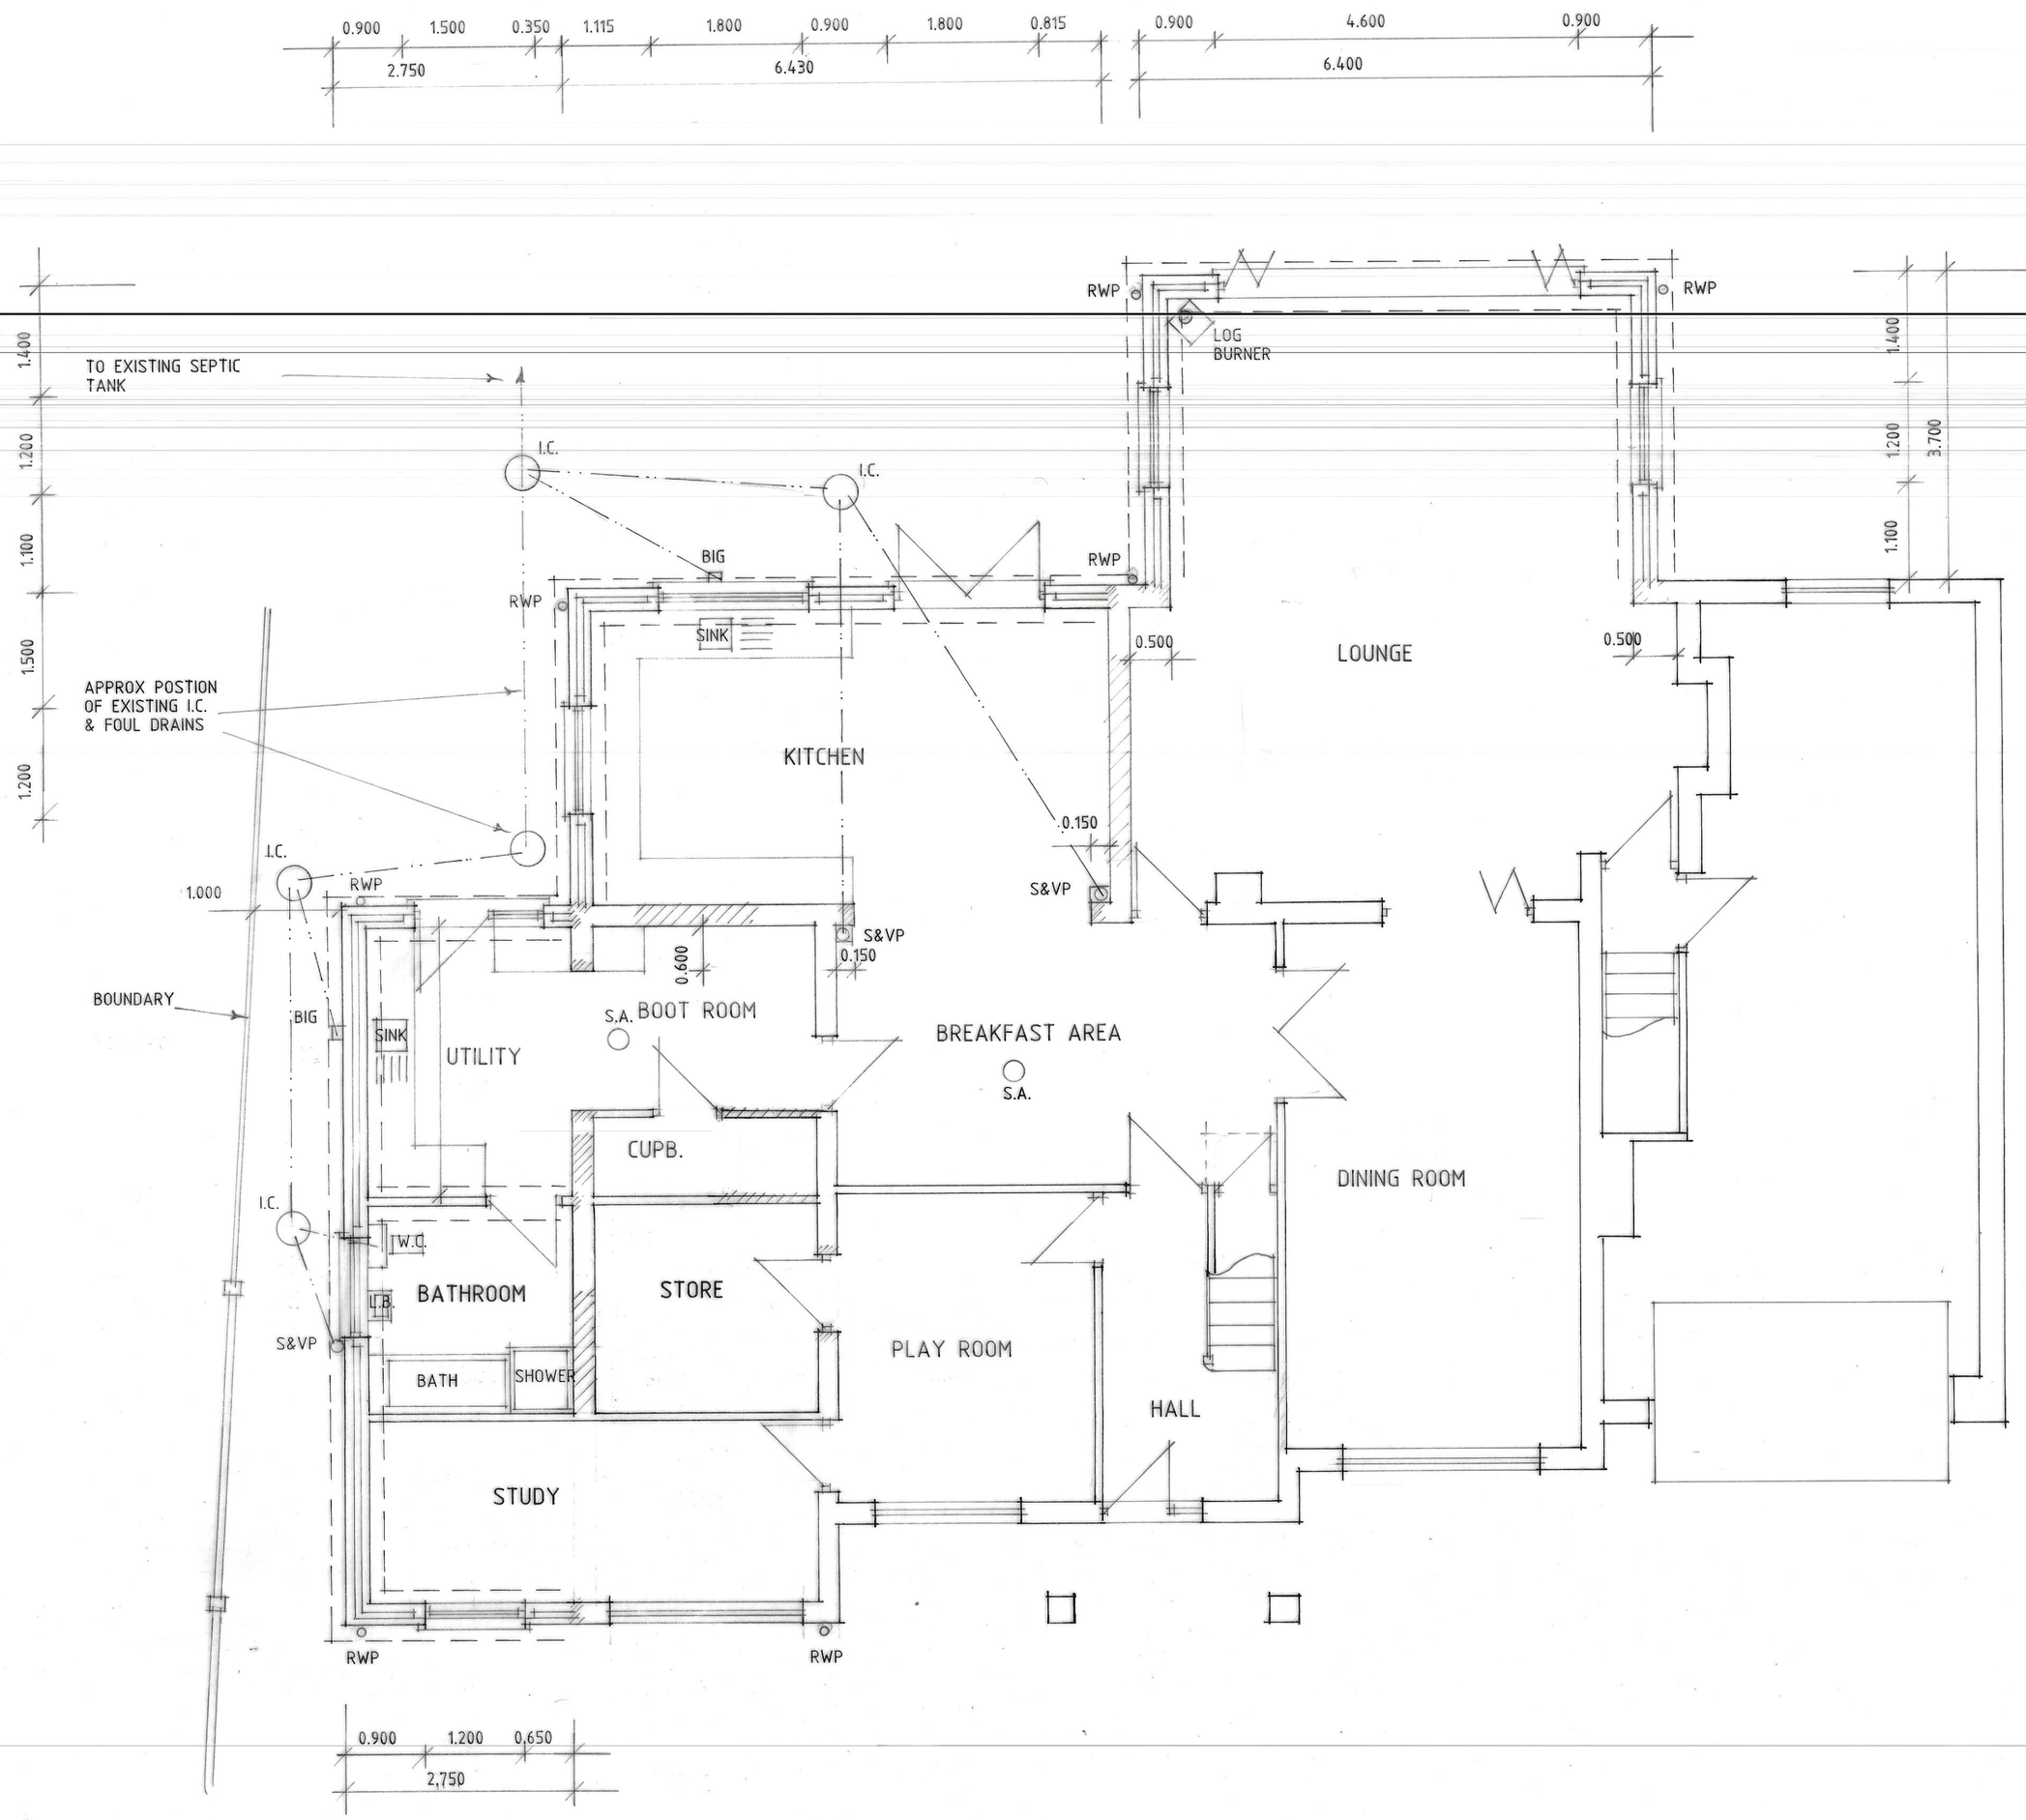


GROUND FLOOR PLAN

C - ALTS - 6.7.20
B - ALTS - 28.1.20
A - INF. ADDED - 2.1.20

Status DESIGN
CONSULTANTS IN ARCHITECTURE & PLANNING

PROPOSED EXTENSION AT TANGLWOOD, OLD VICARAGE LANE, LUTTON FOR

MR. & MRS. J. THURGOOD.

PROPOSED GROUND FLOOR PLAN

1:50 | SD19-043/1

NOV-19 | B.GILHAM.

2 Edinburgh Walk, Holbeach, Spalding, Lincs. PE12 7AP
Tel: 01406 424343 Fax: 01406 490702