


FRONT




SIDE

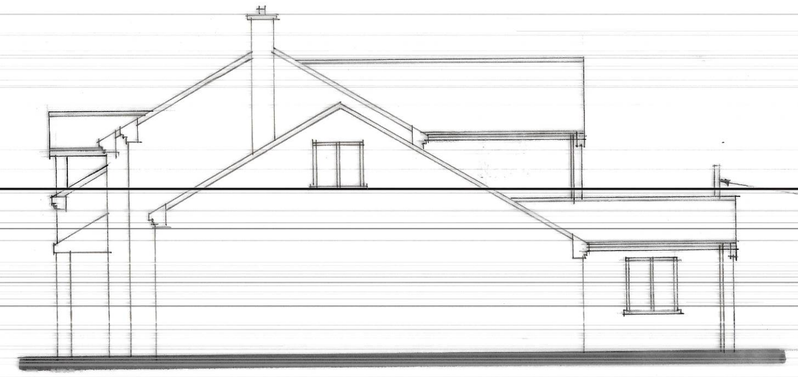

REAR


FLUE

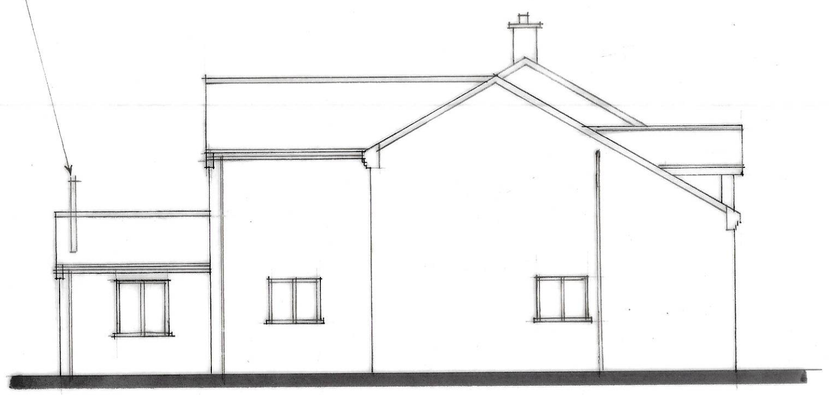

SIDE

NOTE

NEW EXTENSIONS TO BE CLAD WITH LIGHT OAK STAINED TIMBER CLADDING OR SIMILAR APPROVED

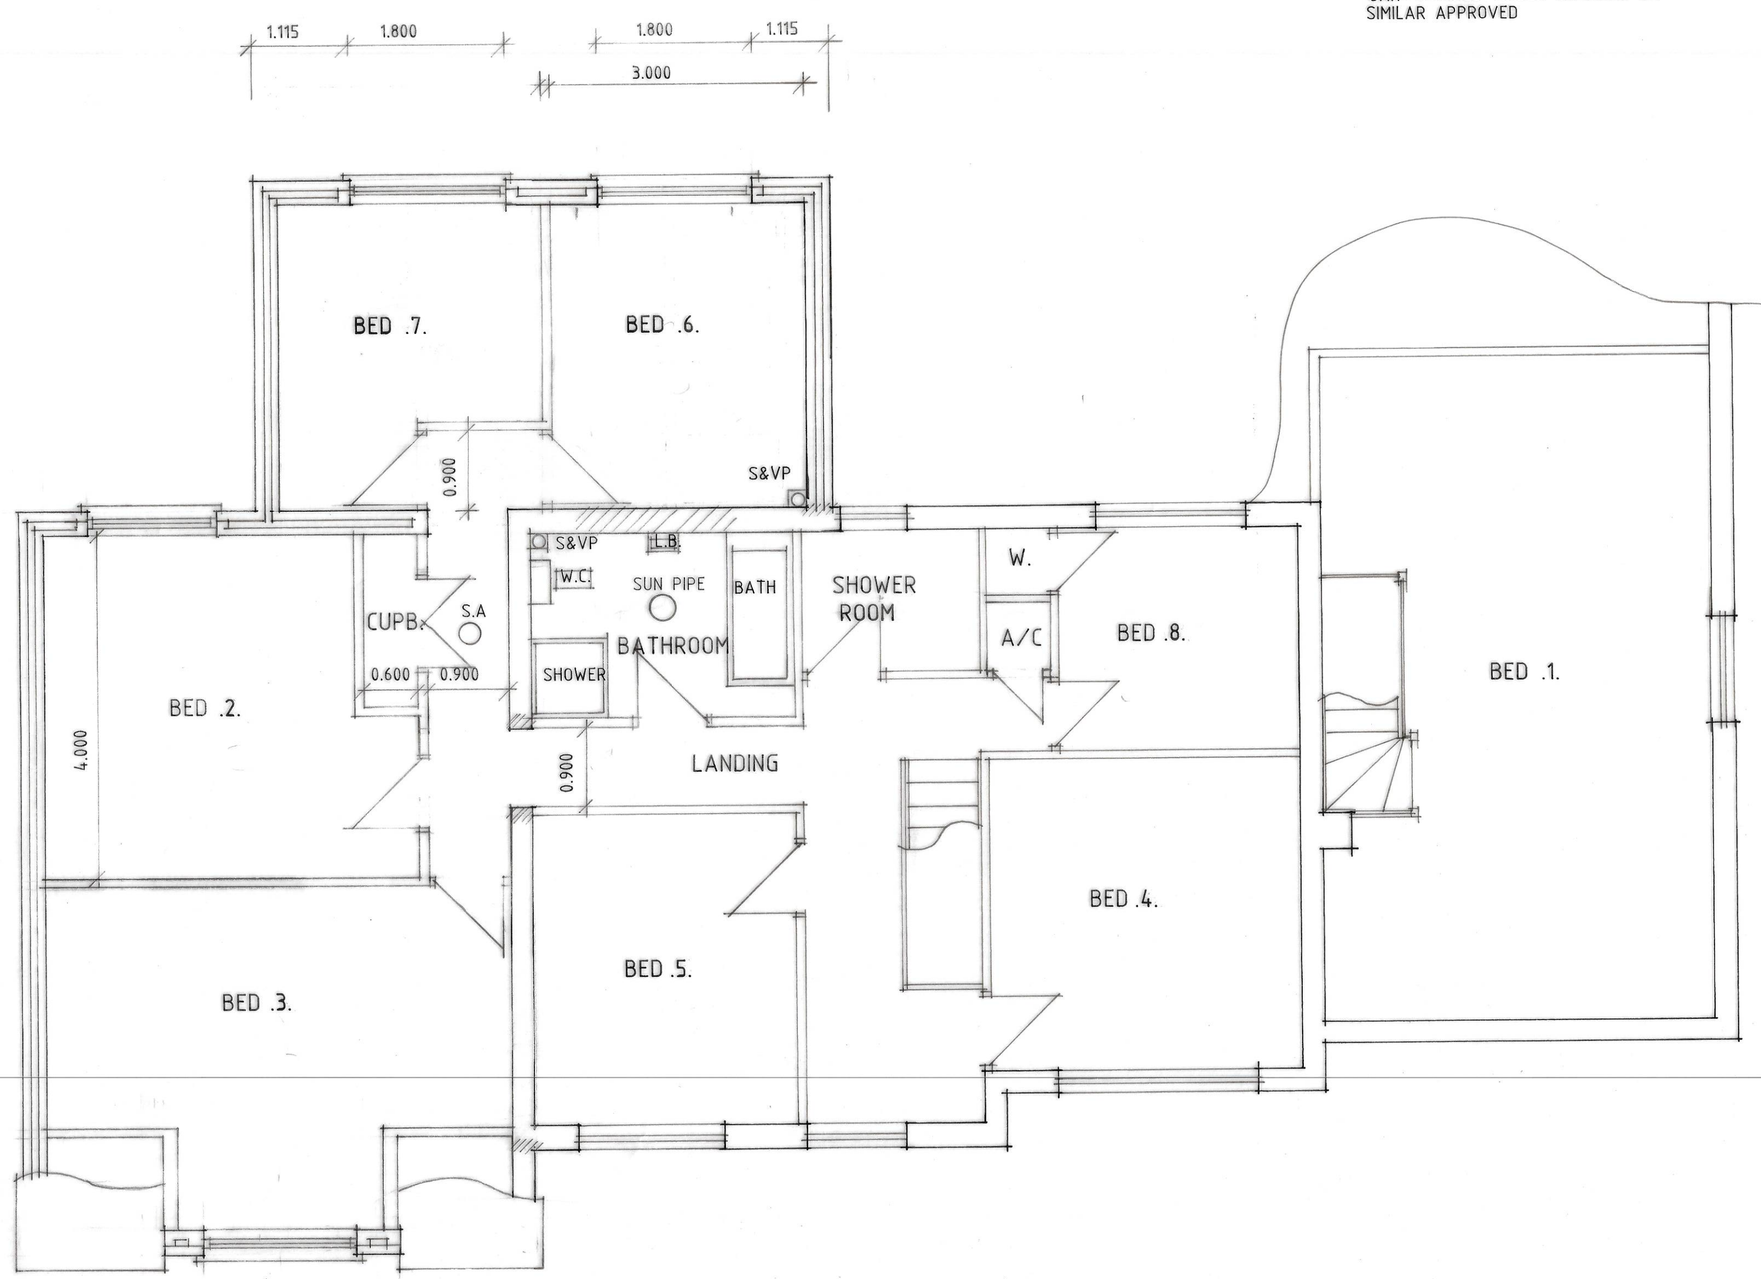

FIRST FLOOR PLAN

D - ALTS - 6.7.20
C - B.R. ALTS - 28.2.20
B - INF. ADDED - 2.1.20
A - DESIGN ALTS - 18.11.19

Status DESIGN
CONSULTANTS IN ARCHITECTURE & PLANNING

PROPOSED EXTENSION AT TANGLEWOOD, OLD VICARAGE LANE, LUTTON FOR

MR. & MRS. J. THURGOOD.

PROPOSED FIRST FLOOR PLAN & ELEVATIONS

1:50 1:100 | SD19-043/2

NOV-19 | B.GILHAM.

2 Edinburgh Walk, Holbeach, Spalding, Lincs. PE12 7AP
Tel: 01406 424343 Fax: 01406 490702