

SHDC
Planning & Development
14 JUL 2010
Ref: 0584-10

Head Detail as existing structure

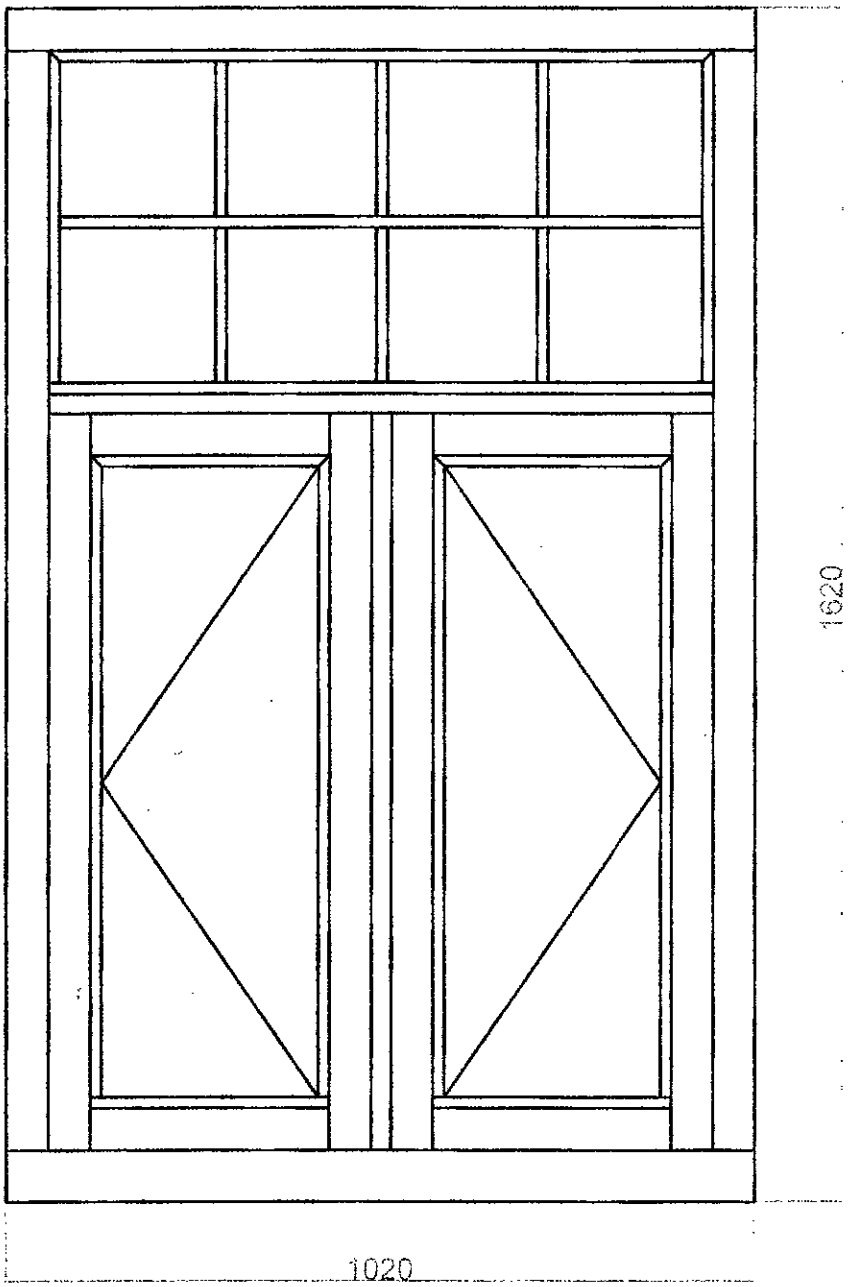

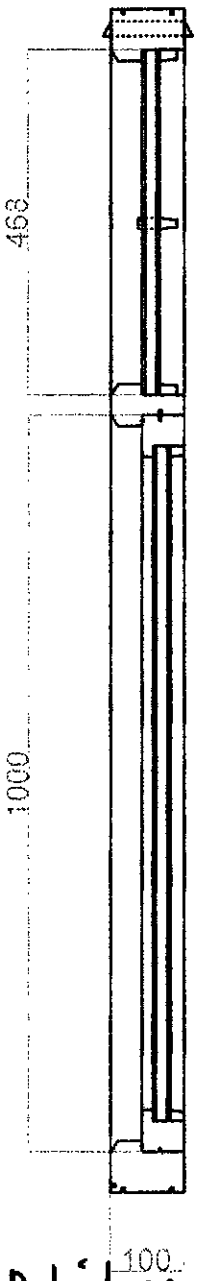

Cill Detail as existing structure.


25 x 85mm Low Threshold with Exitex Cill
Hardwood Sapele Sill

24mm Double Glazed Unit (Softwood)
Obscured Stippolite Glazing

H12/0204/09 - CONDITION 2

Do Not Scale From This Drawing
Copyright Hefford Joinery Ltd.

PROPOSED NEW FRONT DOOR.

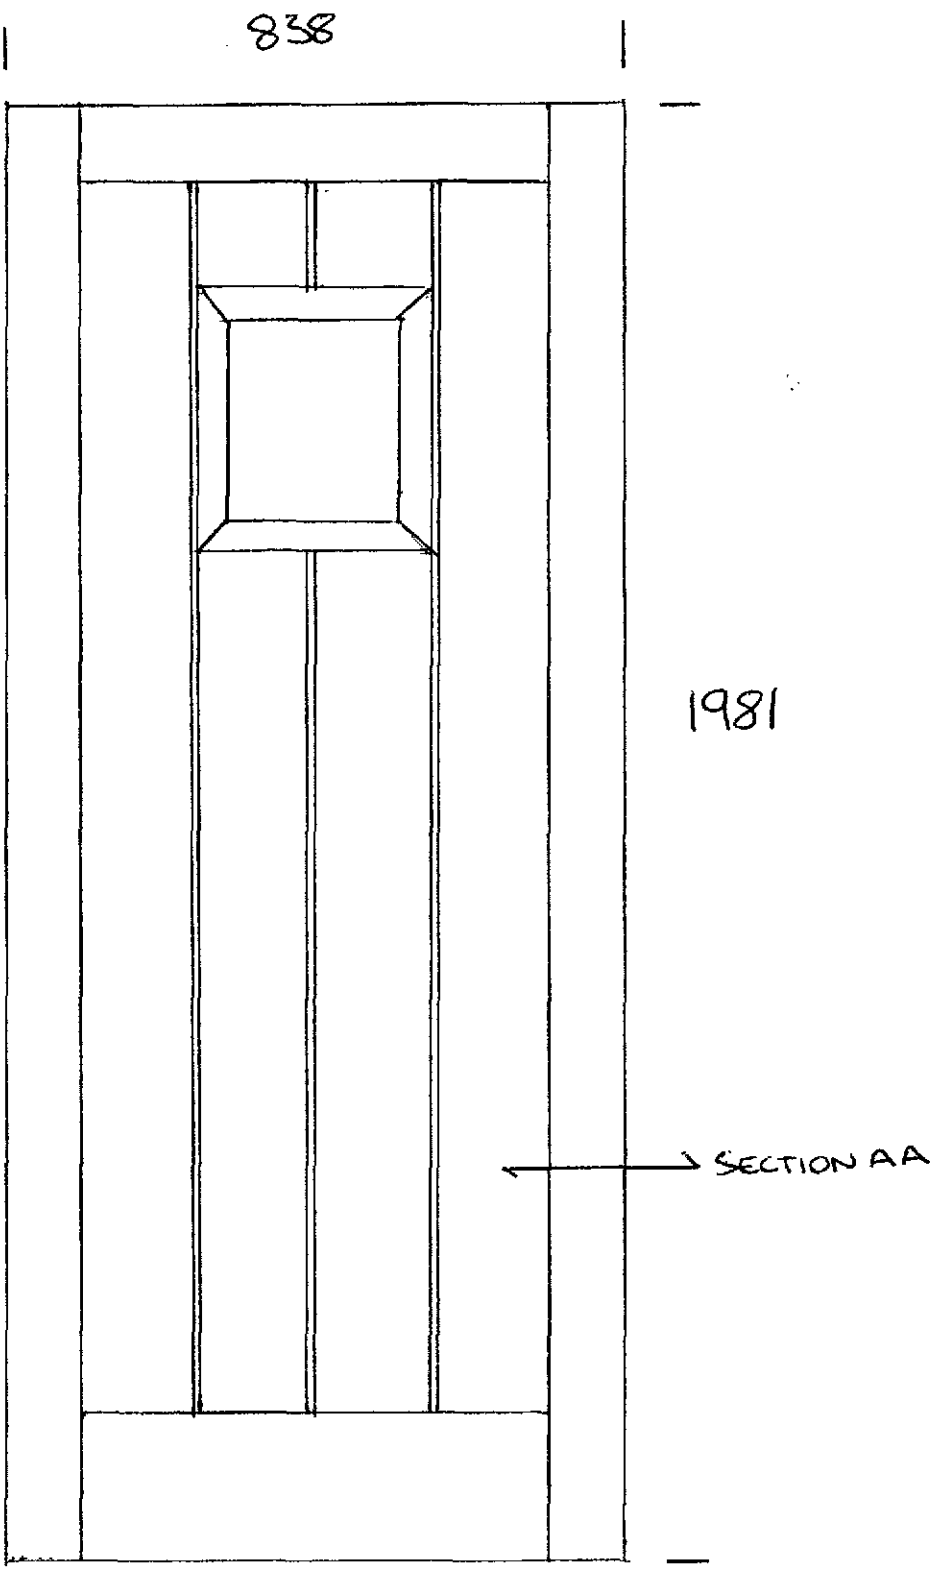

SHDC
Planning & Development
14 JUL 2010
Ref: 0584-10

COPYRIGHT HEFFORD JOINERY Ltd.


H12/0204/09- CONDITION 3

412/0204/09 - CONDITION 3


PROPOSED NEW FRONT DOOR.

SECTION A-A

SHDC
Planning & Development
14 JUL 2010
Ref: 0584-10

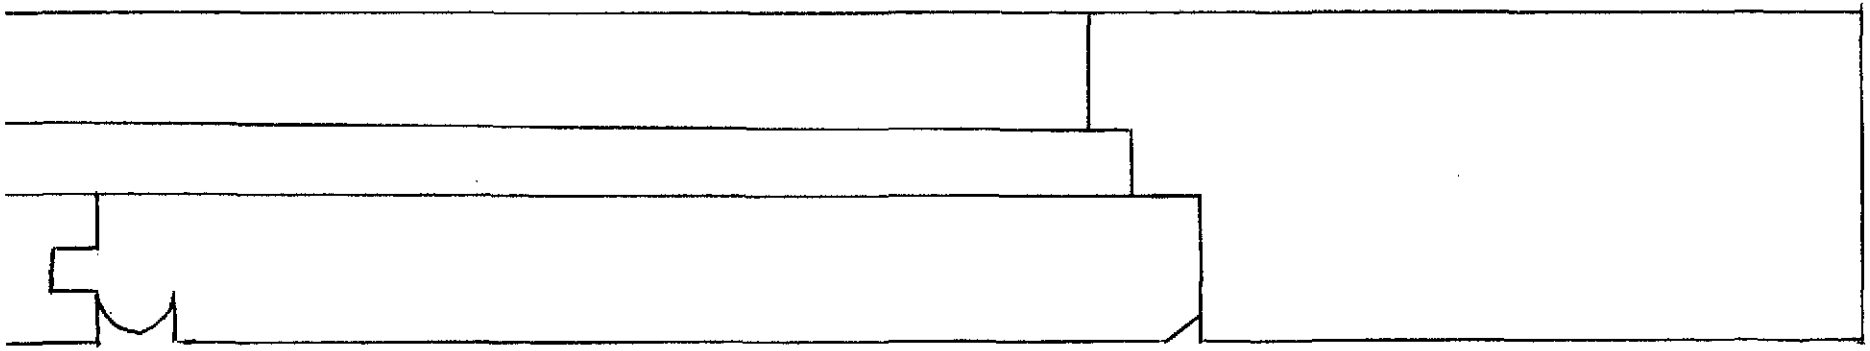

COPYRIGHT HEFFORD JOINERY LTD.

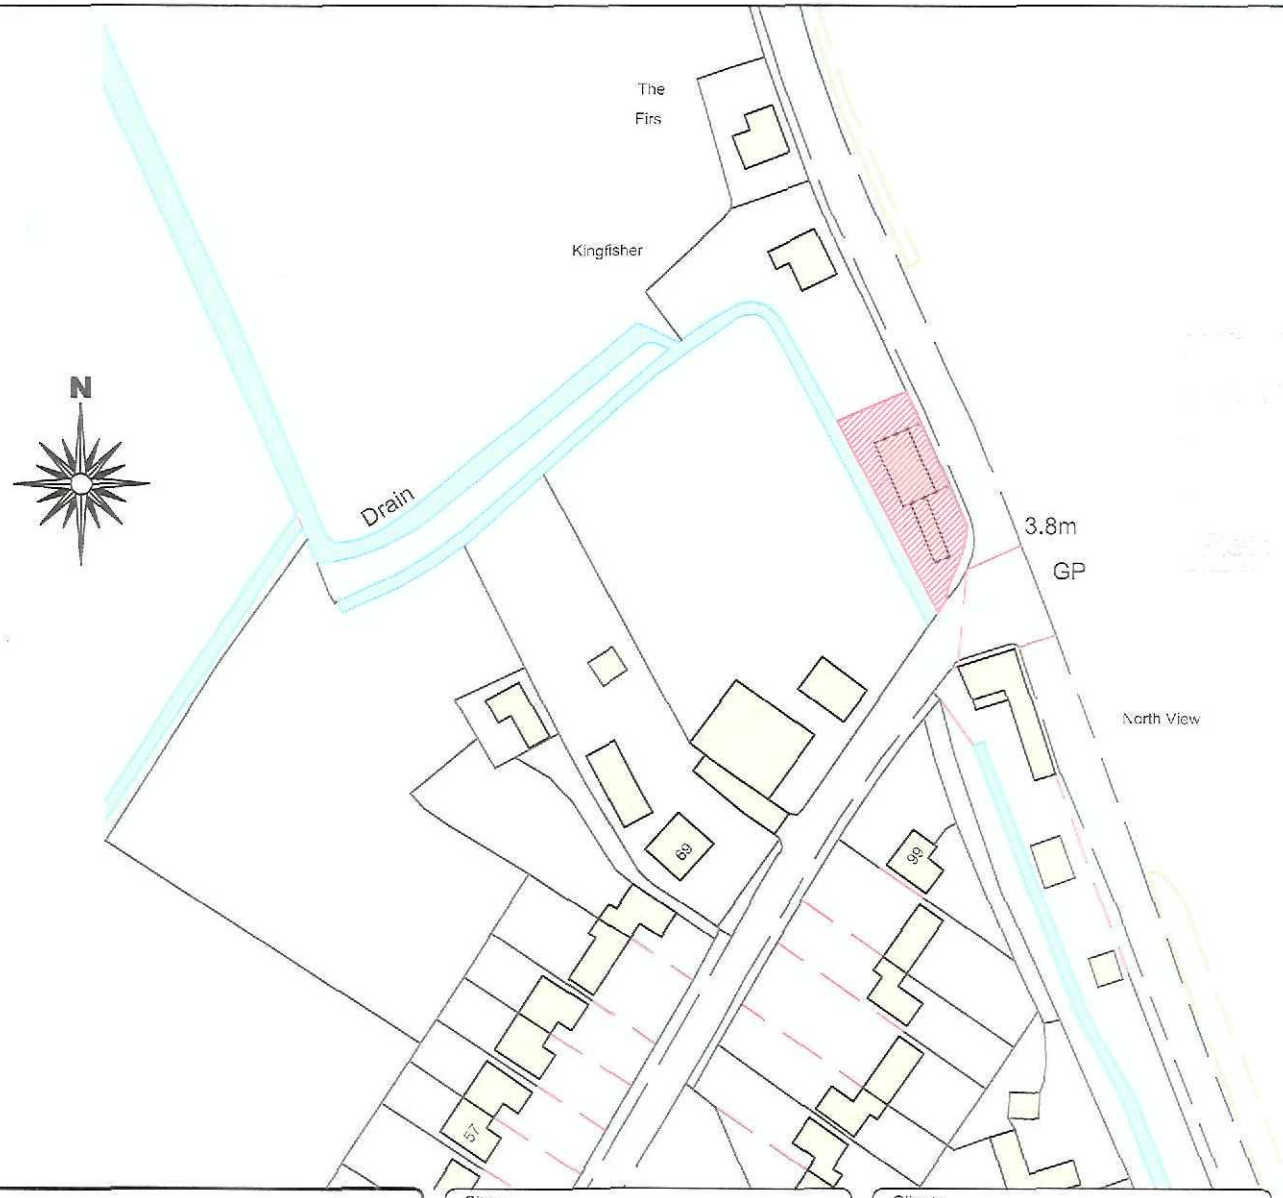

0554-10

Site Location Plan

Scale 1:1250

remway Design Ltd
2nd Floor - 5B Sheepmarket
Spalding
PE11 1BH
Tel: 01775 768 921
e-mail: enquiries@remwaydesign.co.uk

Site :

Primrose Hall
Lutton Bank
Lutton
PE12 9LL

Client :

Mr N Parker

Date : *****

Scale : as noted

Drawing No:

1916-01

remway


Condition Compliance Detail

For

H12/0204/09 – Conversion from vestment to Residential Dwelling

Condition 8

1100mm high timber picket fence

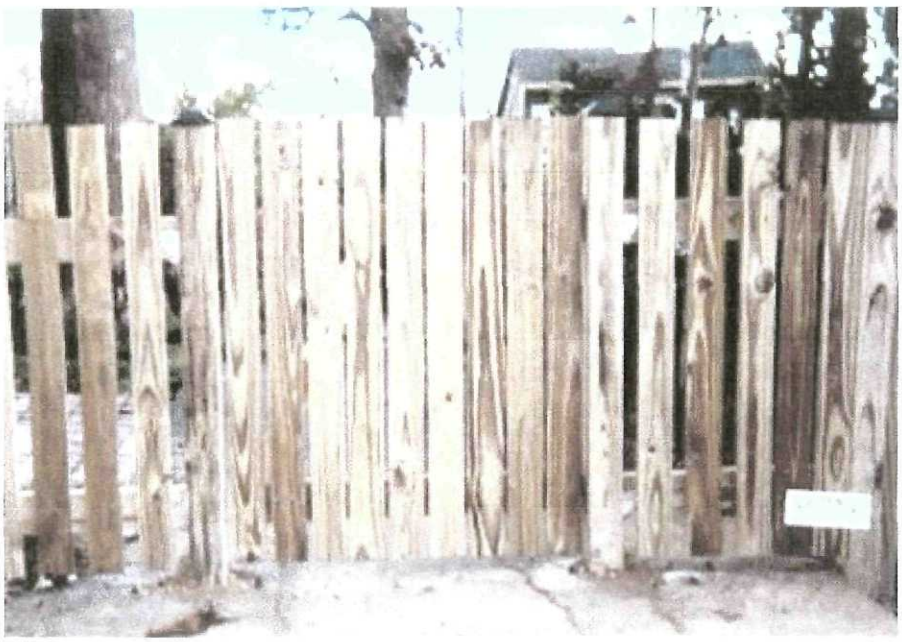

0554-10

• 2ND Floor 5B Sheep Market, Spalding, Lincs, PE11 1BH•
• T: 01775 768921 • •e-mail:jason@remwaydesign.co.uk•
website: www.remwaydesign.co.uk•



Site Block Plan

Scale 1:250

remway Design Ltd
2nd Floor - 5B Sheepmarket
Spalding
PE11 1BH
Tel: 01775 768 921
e-mail: enquiries@remwaydesign.co.uk

Site :
Primrose Hall
Lutton Bank
Lutton
PE12 9LL

Client :
Mr N Parker

Date : *****

Scale : as noted

Drawing No:
1916-02