



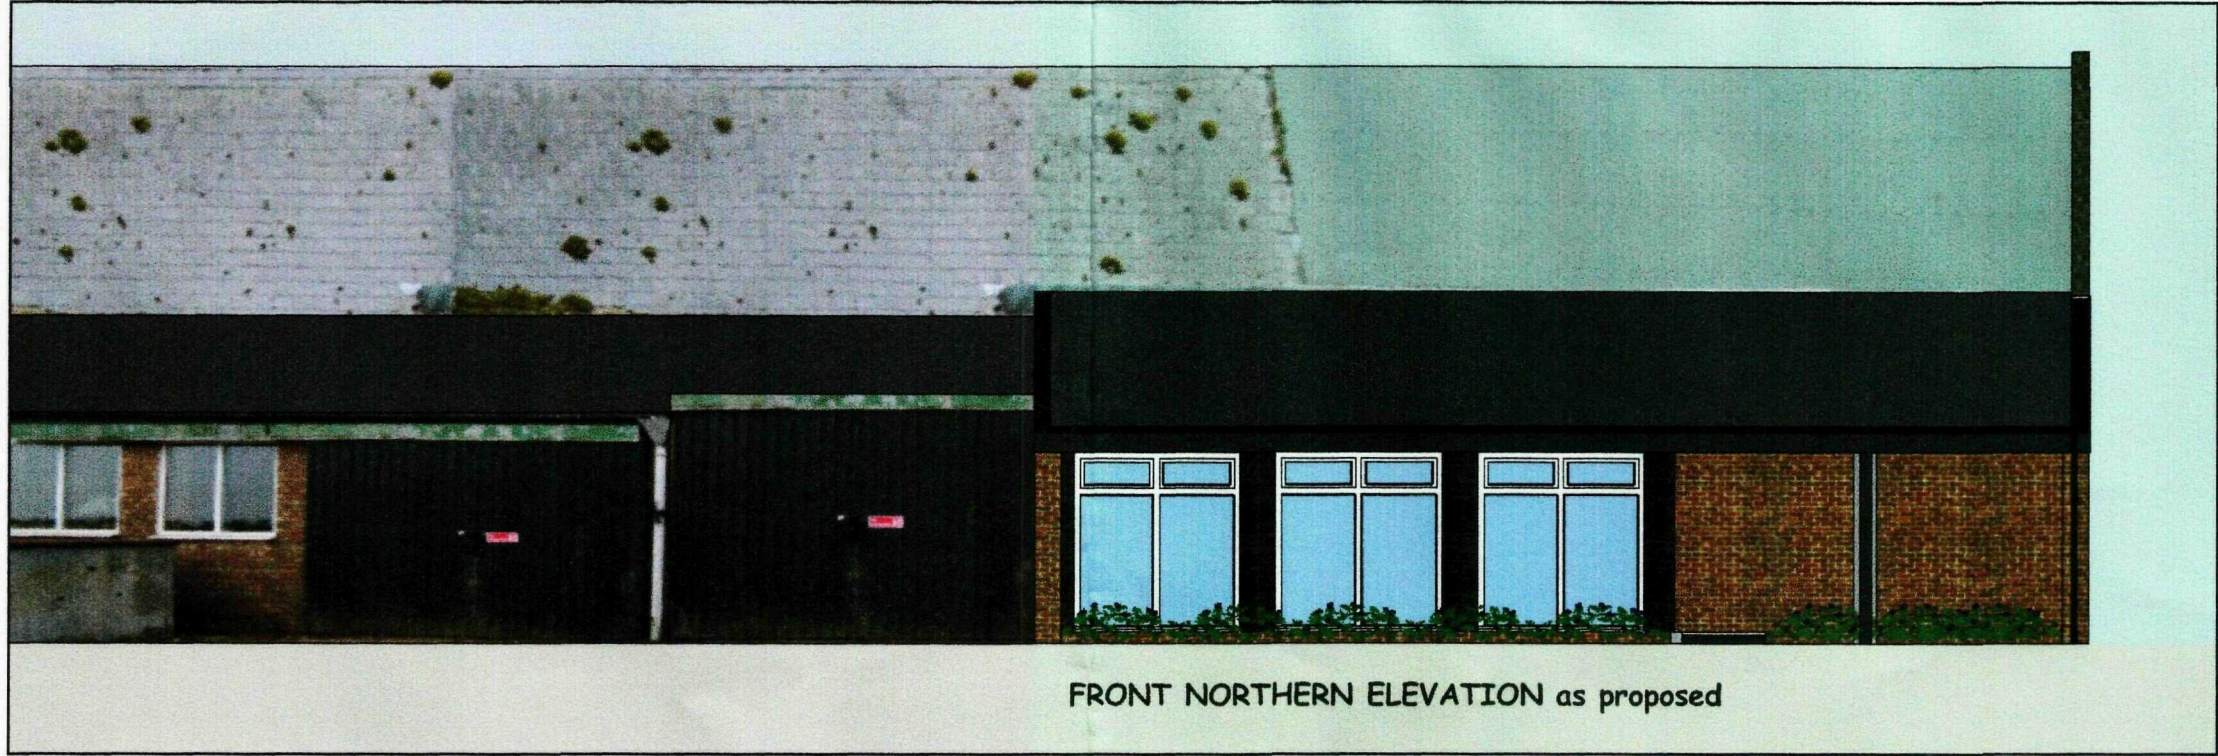


FRONT NORTHERN ELEVATION as proposed




SIDE WESTERN ELEVATION as existing and proposed

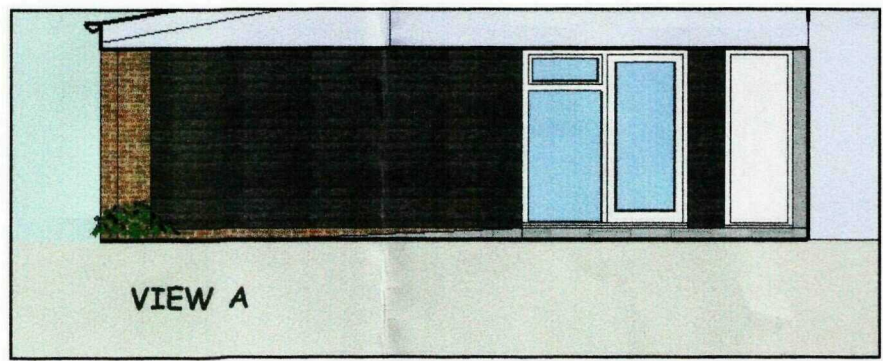


VIEW A

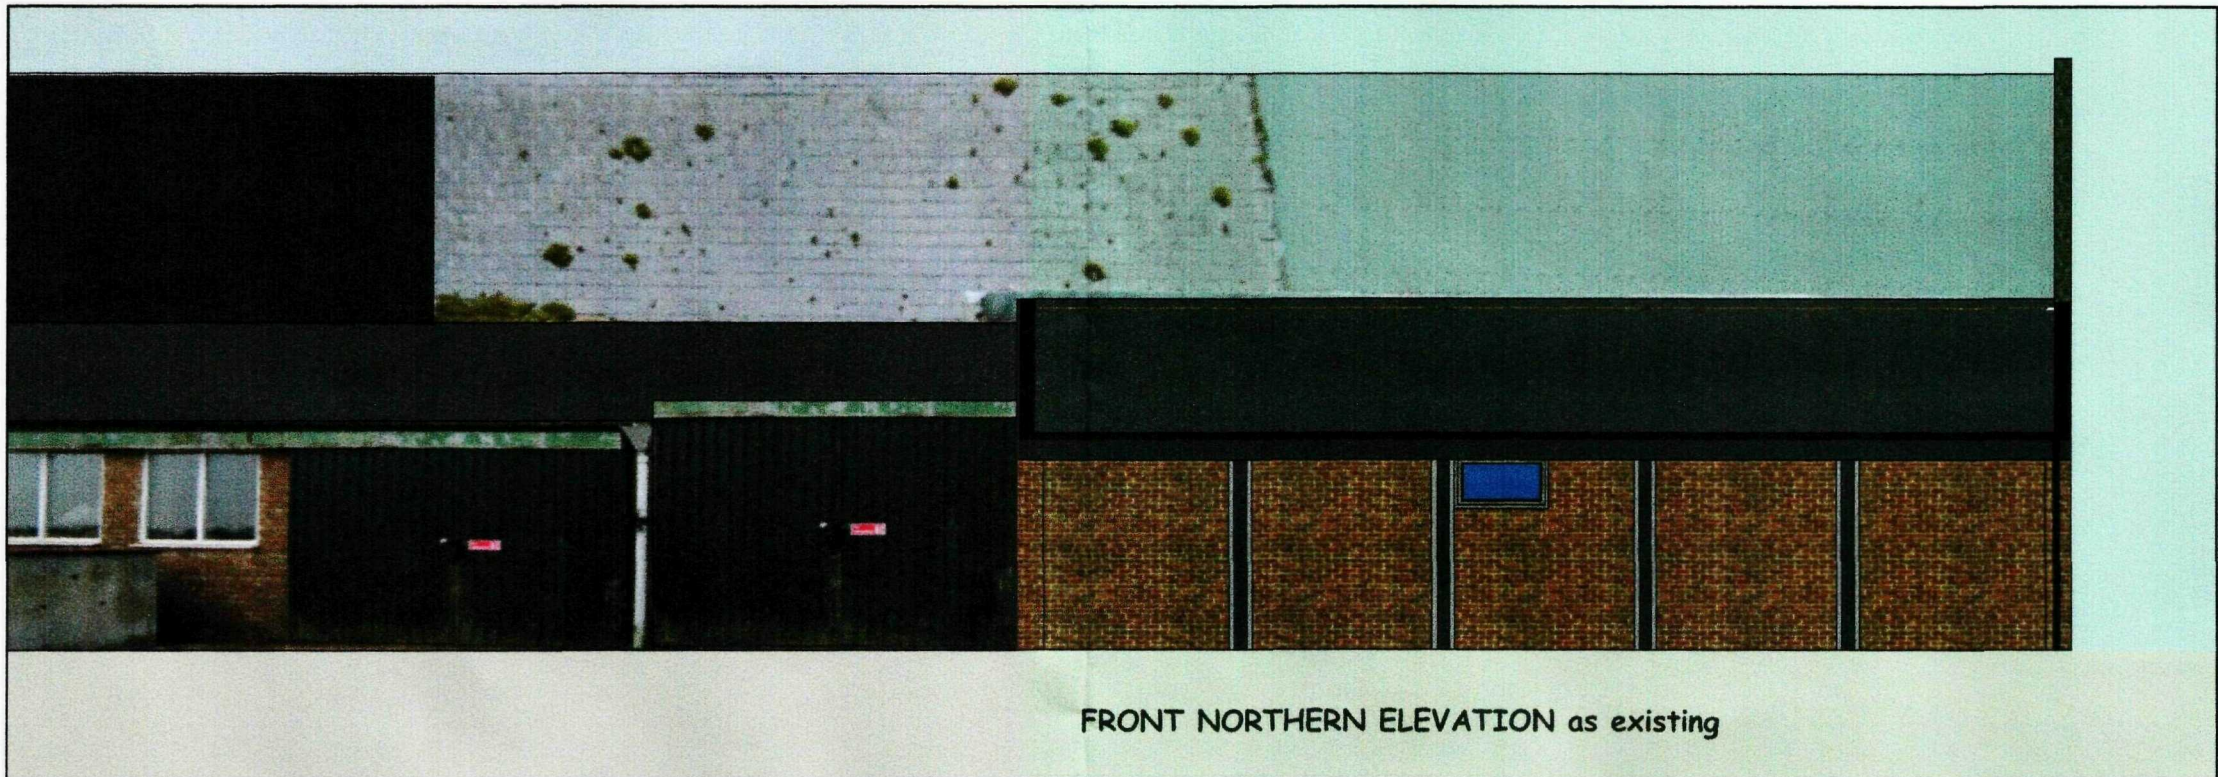

FRONT NORTHERN ELEVATION as existing

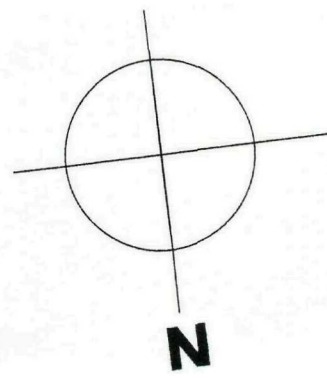

BLOCK PLAN

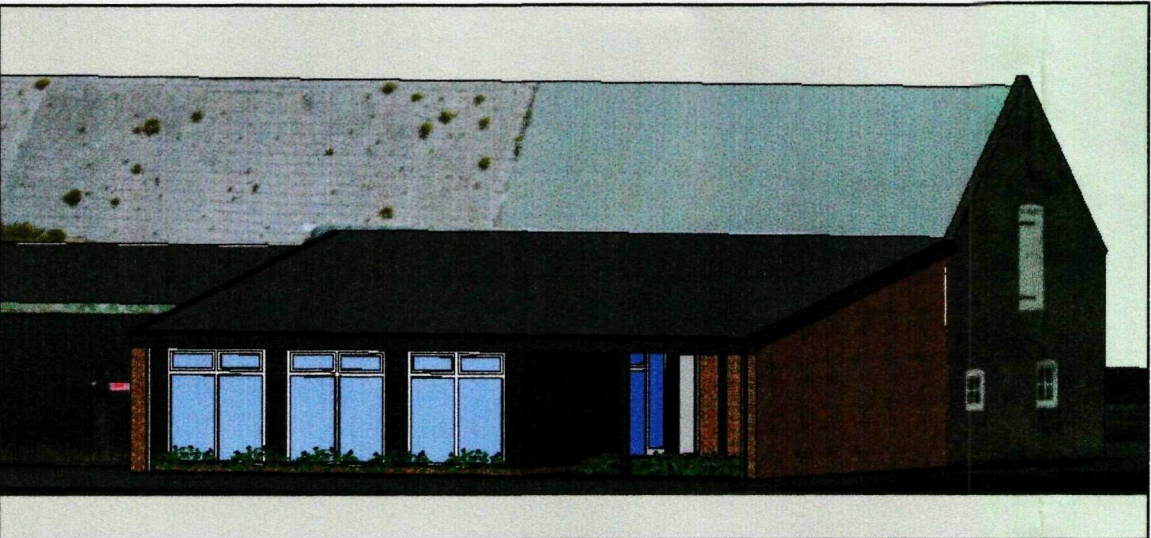

3D VIEW

EXTERNAL MATERIALS :-
THE EXISTING LEAN-TO IS TO REMAIN AS PRESENT WITH SOME IMPROVEMENTS TO THE EXISTING STRUCTURE. NEW DARK FLASHINGS ARE TO REPLACE THE EXISTING WITH A NEW EAVES FLASHING COVERING THE EXISTING EAVES BEAM. ALL EXPOSED STANCHIONS WILL BE BOXED IN AND PAINTED DARK GREY. THE EXISTING RAINWATER GOODS WILL BE RE-PAINTED BLACK. EXISTING BRICKWORK TO THIS PART OF THE STRUCTURE TO BE LOOKED AT FOR AREAS OF RE-POINTING AND RE-POINTED USING LIME MORTAR. THE NEW GLADDING IS TO BE DARK STAINED SHIPLAP BOARDING. WINDOWS AND DOORS TO BE SOFTWOOD TIMBER PAINTED WHITE OR ALTERNATIVELY ALUMINIUM POWDER COATED WHITE.

SHDC
Planning & Development
20 JUL 2010
Ref: 0601-10

GR MERCHANT LTD.

4 WRIGHTS MEWS 12A PARK ROAD HOLBEACH SPALDING Lincs PE12 7EE

TEL 01406 490800 FAX 01406 425744 E-MAIL gr.merchant@btconnect.com

PROJECT PROPOSED OFFICE RE-LOCATION AT MONMOUTH FARM
MONMOUTH LANE LUTTON

CLIENT G H HOYLES LTD

DRAWING PROPOSED ELEVATIONS 3D VIEWS AND BLOCK PLAN
JOB REF 2084/10 DRAWING NO 02 DATE JUL 2010 DRAWN JPW
SCALES 1/100 1/200 AND NO SCALES TO 3D VIEWS

