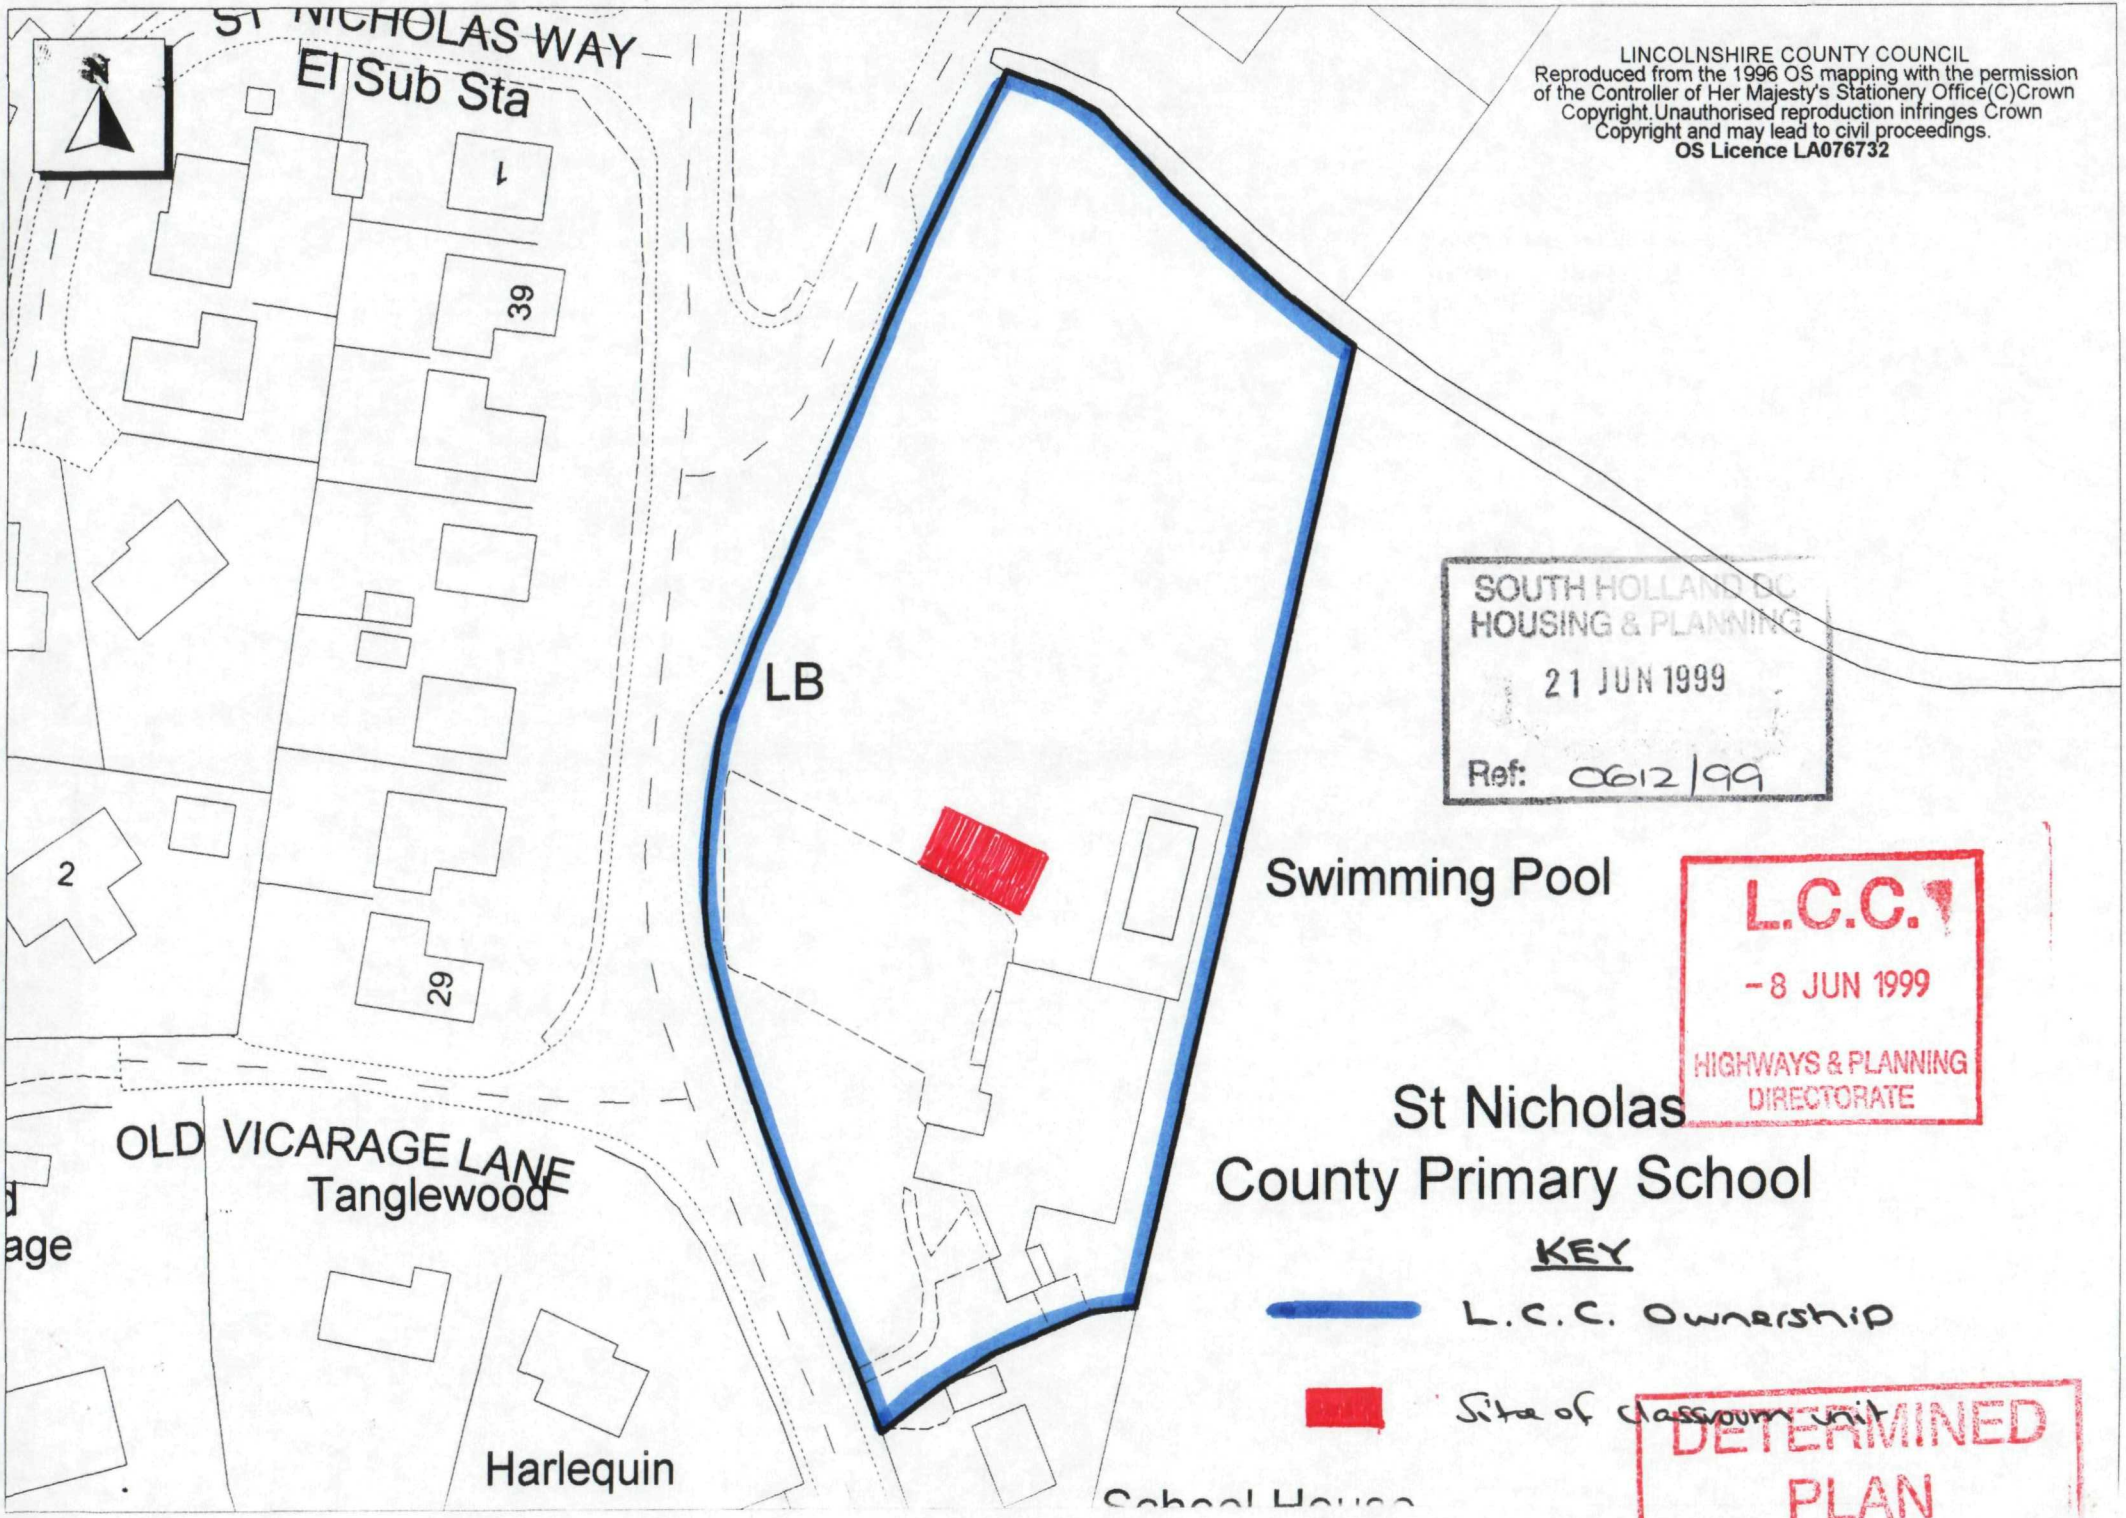


LINCOLNSHIRE COUNTY COUNCIL
Reproduced from the 1996 OS mapping with the permission of the Controller of Her Majesty's Stationery Office(C)Crown Copyright.Unauthorised reproduction infringes Crown Copyright and may lead to civil proceedings.
OS Licence LA076732


SOUTH HOLLAND DC
HOUSING & PLANNING
21 JUN 1999
Ref: 0612/99


L.C.C.
-8 JUN 1999
HIGHWAYS & PLANNING
DIRECTORATE

DETERMINED
PLAN

SOUTH HOLLAND DC
HOUSING & PLANNING
21 JUN 1999
Ref: 0612/99

L.C.C.
-8 JUN 1999
HIGHWAYS & PLANNING
DIRECTORATE

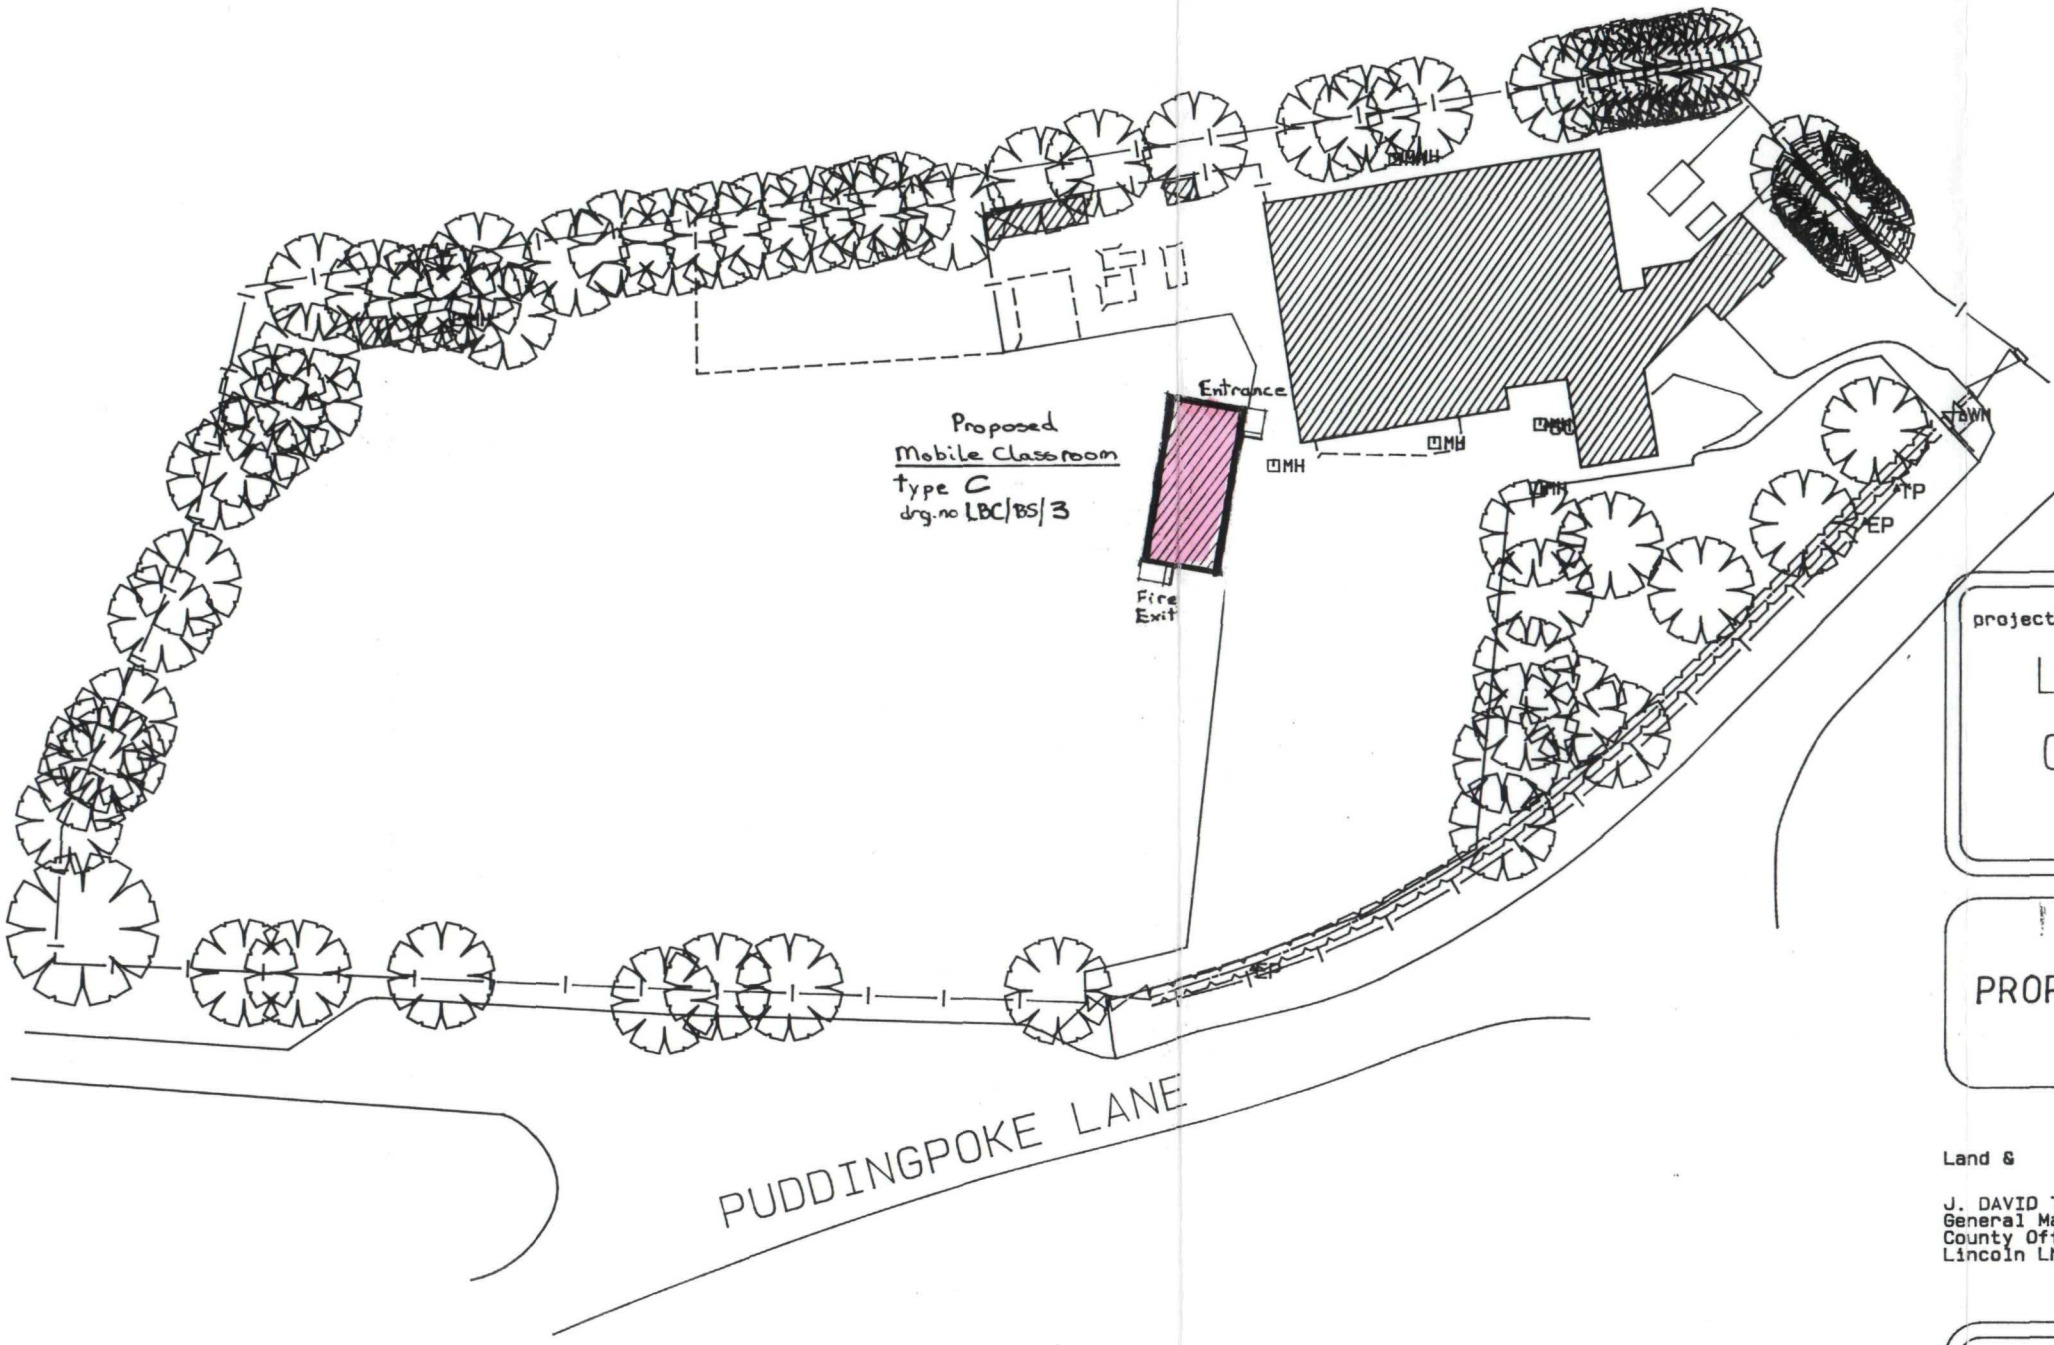

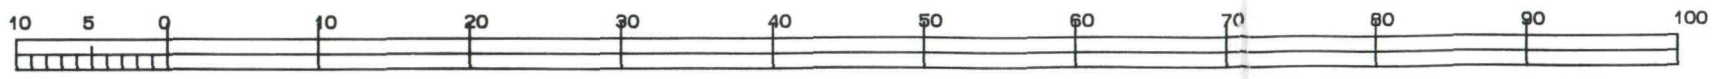

DETERMINED
PLAN

project

LUTTON ST.NICHOLAS
COUNTY PRIMARY SCHOOL

PROPOSED MOBILE CLASSROOM

Land & Buildings Consultancy

J. DAVID TRAFFORD FRICS
General Manager
County Offices
Lincoln LN1 1ZA (0522) 552222

drawing no.	revision
LBC/BS/D398J/1	

L&BC

scale 1: 500
date SEPT'92
drawn S.M.CULLEN

A Professional Consultancy of Lincolnshire County Council