
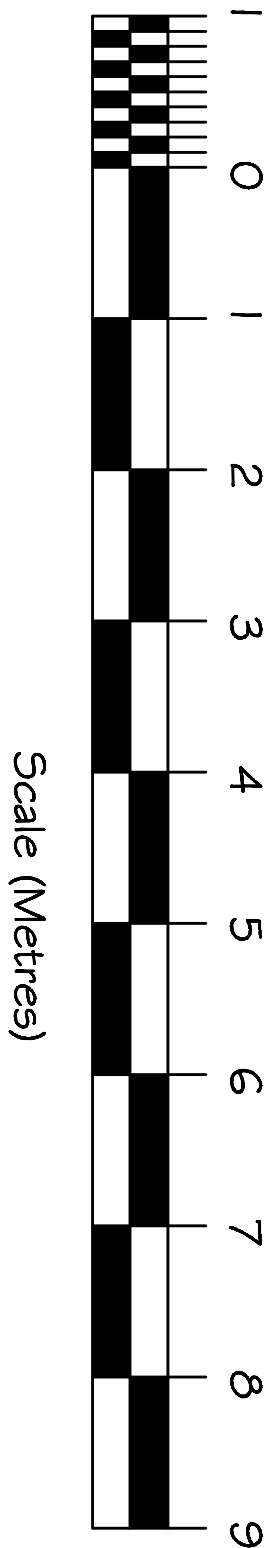
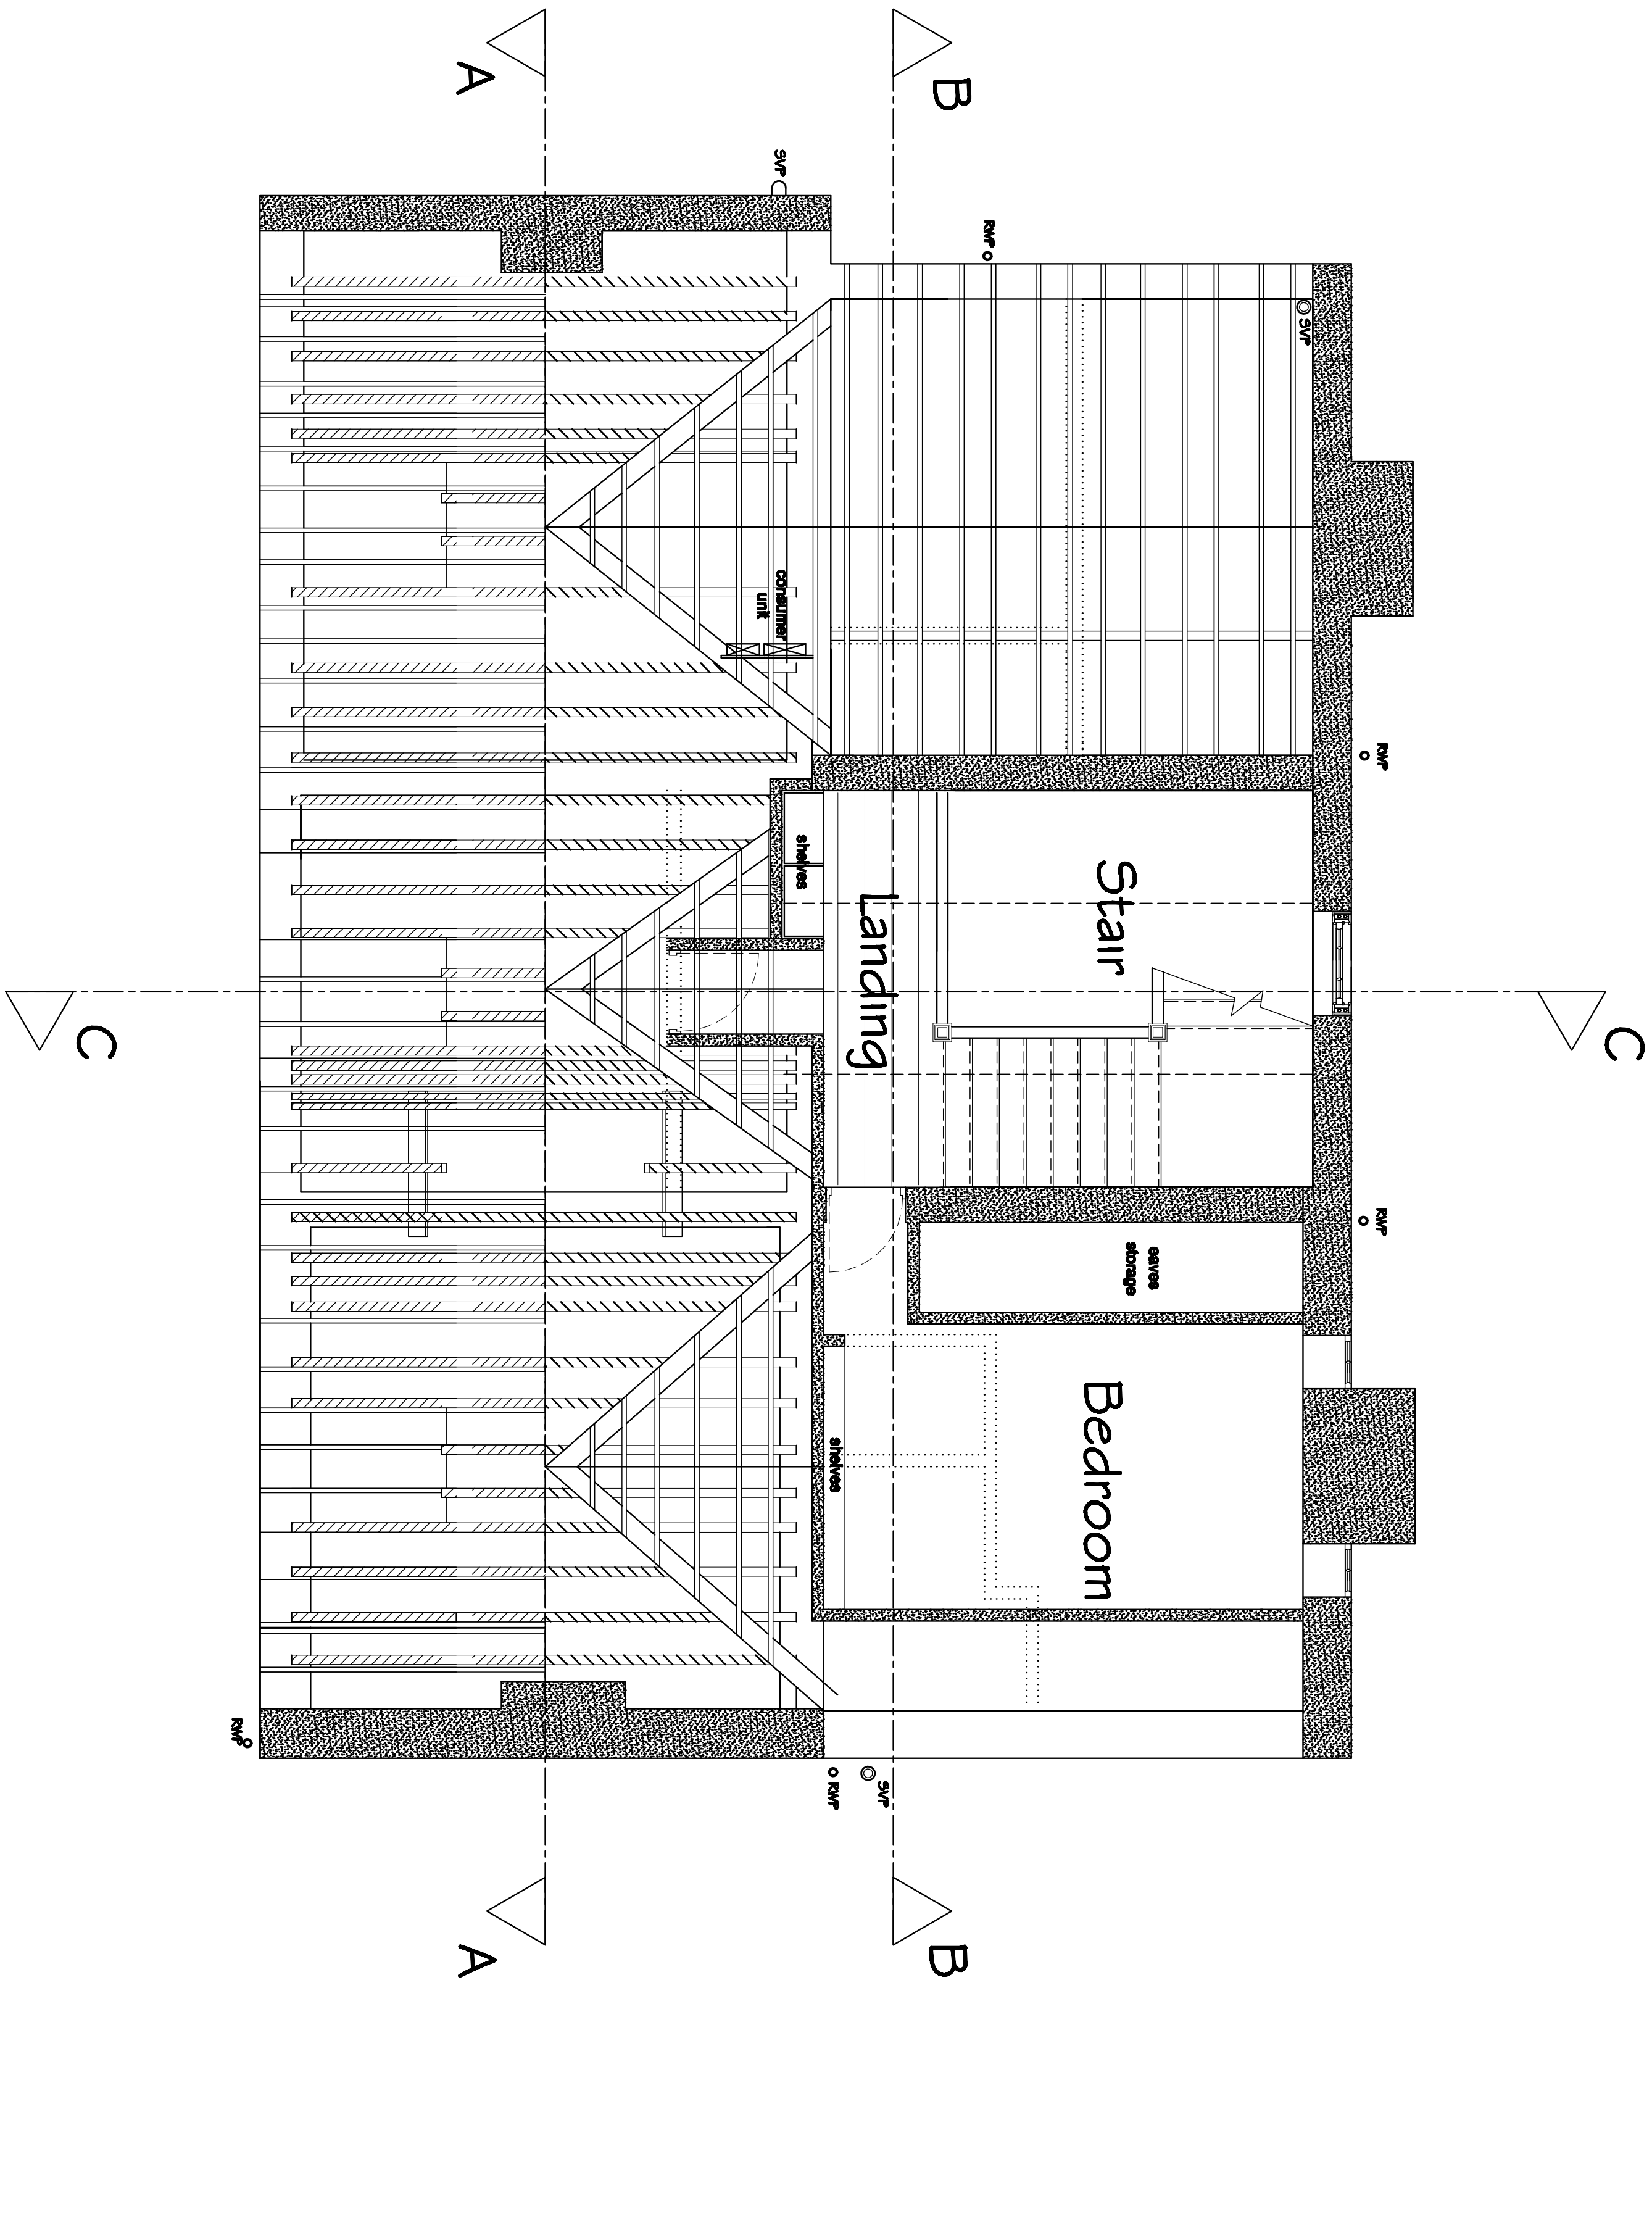


NOTES :
Do not scale from this drawing. If in doubt ask.

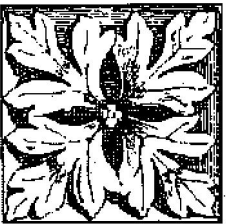

Drawing Title		
Second Floor As Existing		
Job Title	Restoration of Cornice, Dormers and Chimney at Garnsgate Hall	
Client		
 PETER H. SLINGER B.A. (Hons.), Dip. Arch., R.I.B.A. CHARTERED ARCHITECT 140 Fletton Avenue, Old Fletton, Peterborough, PE2 8DA. Telephone 01733 564459 Fax 01733 358077		
Rev	Date	Notes
© Copyright		
Drawn	Checked	
JM	PHS	
Date	Scale	
June 2014	1:50 @ A1	
Dwg. No.	Rev.	
PS/303/GH/06		