


Elevation to Highway



Elevation to entrance court

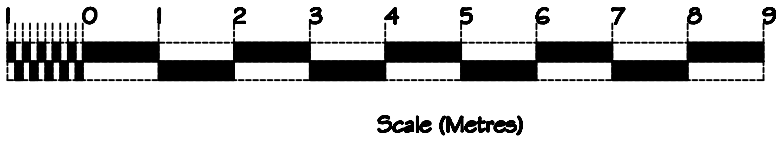


Scale (Metres)

NOTES :
Do not scale from this drawing. If in doubt ask.

Rev	Date	Notes

© Copyright

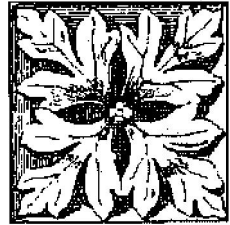

PETER H. SLINGER
B.A. (Hons.), Dip. Arch., R.I.B.A.
CHARTERED ARCHITECT

140 Fletton Avenue, Old Fletton,
Peterborough, PE2 8DA.
Telephone 01733 564459
Fax 01733 358077

Client

Job Title
Restoration of Cornice,
Dormers and Chimney
at
Garnsgate Hall

Drawing Title
Contextual
Elevations
as Proposed

Drawn JM	Checked PHS
Date June 2014	Scale 1:100 @ A1
Dwg. No. PS/303/GH/22	Rev.