


Do not scale from this drawing. If in doubt ask.

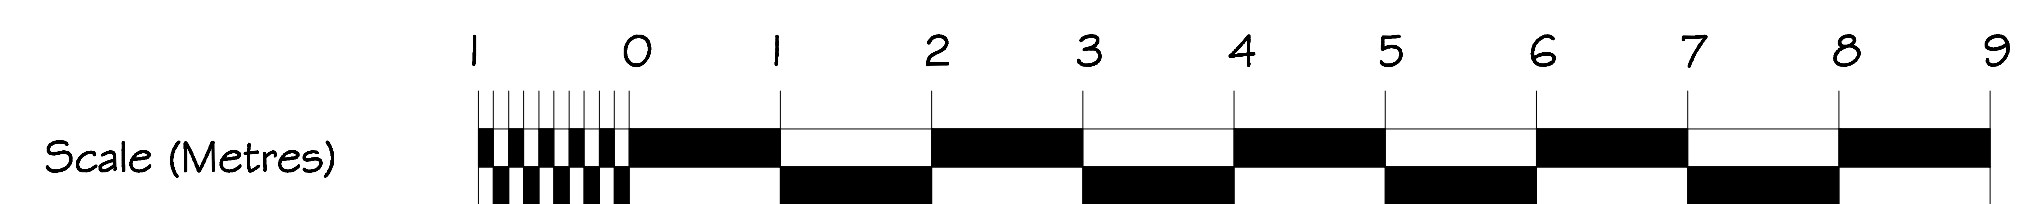

© Copyright



**140 Fletton Avenue, Old Fletton,
Peterborough, PE2 8DA.**

Telephone 01733 564459
Fax 01733 358077

Client	
--------	--

Job Title	
-----------	--

Restoration of Cornice, Dormers and Chimney at Garnsgate Hall

Drawing Title

Second Floor
as proposed

Drawn	IM
-------	----

JM

Checked PHS

^d PHS

Date June 2014

Scale 1:50 @ A1

Drg. No.

PS/303/GH/25

Rev.