




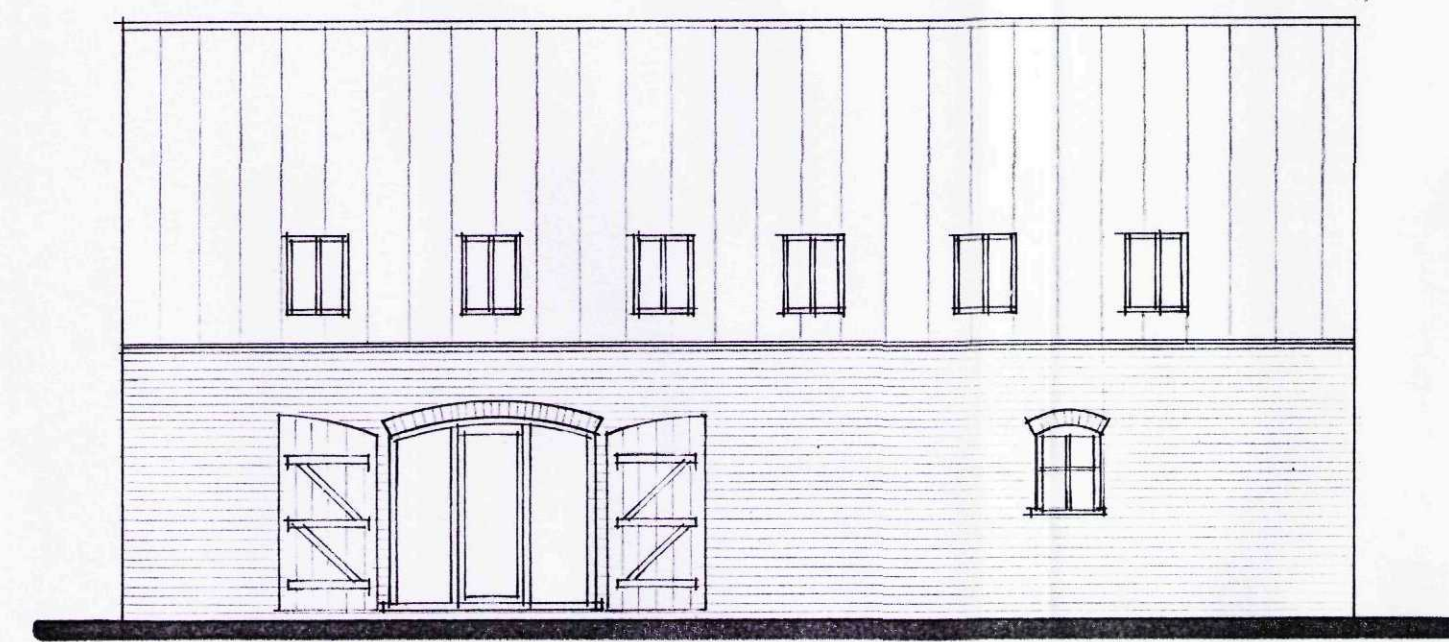

FRONT

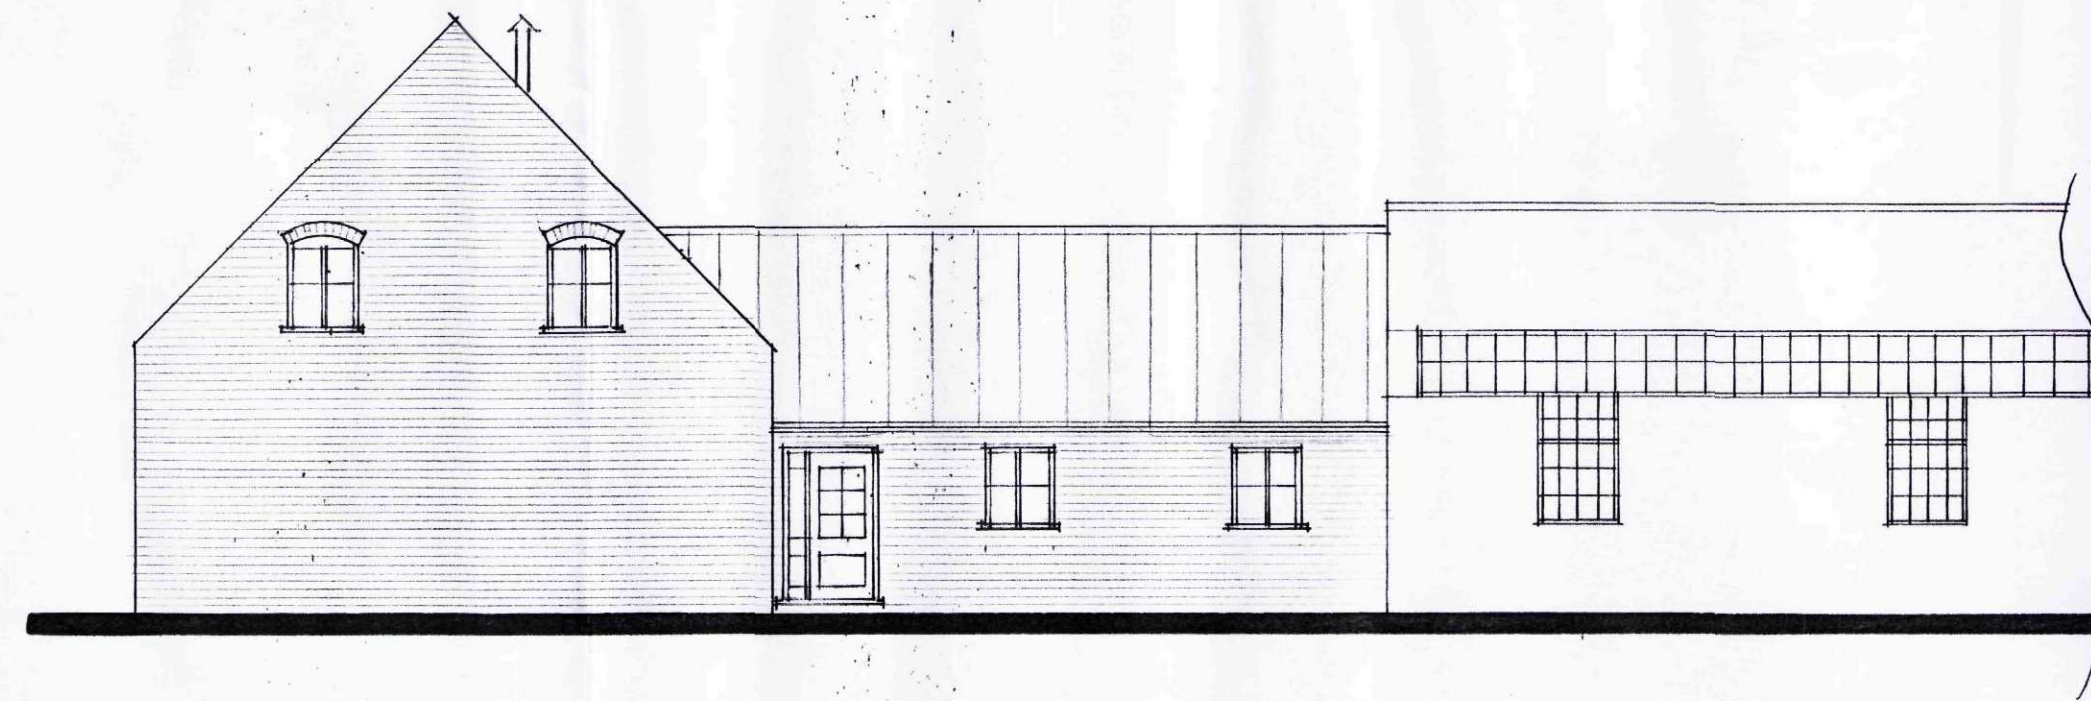


SIDE

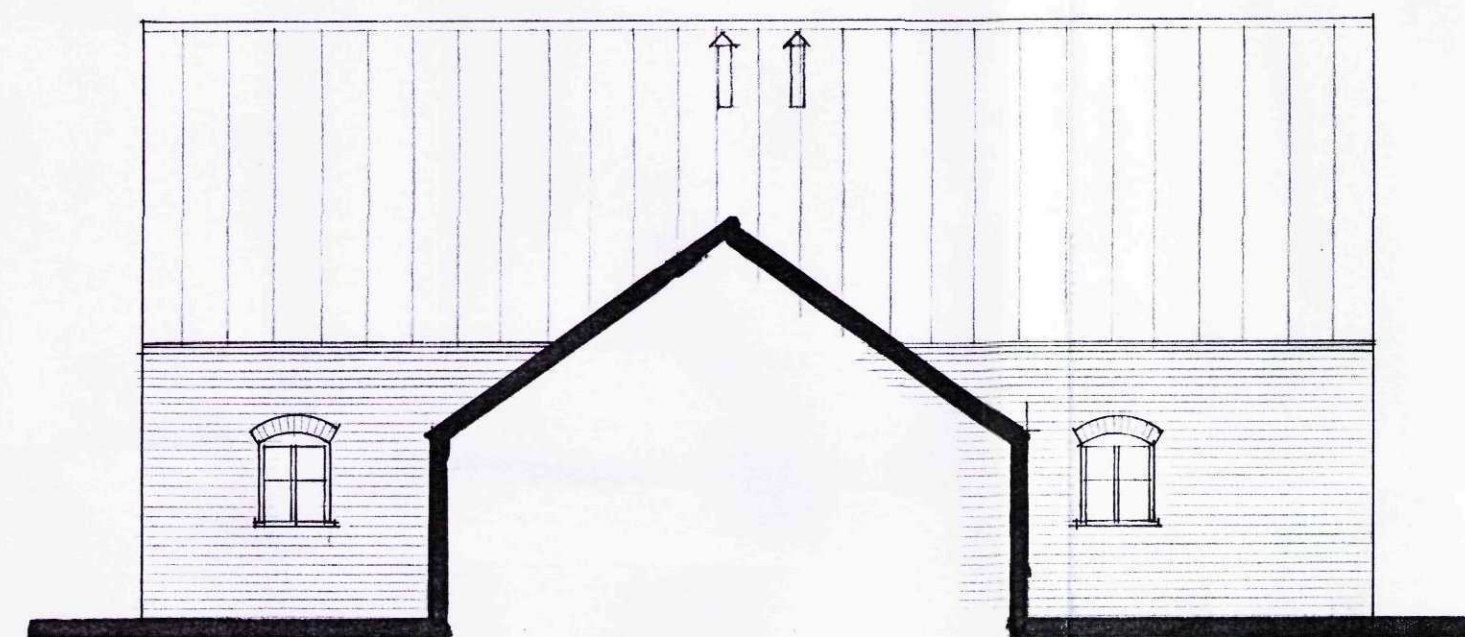

REAR



SIDE

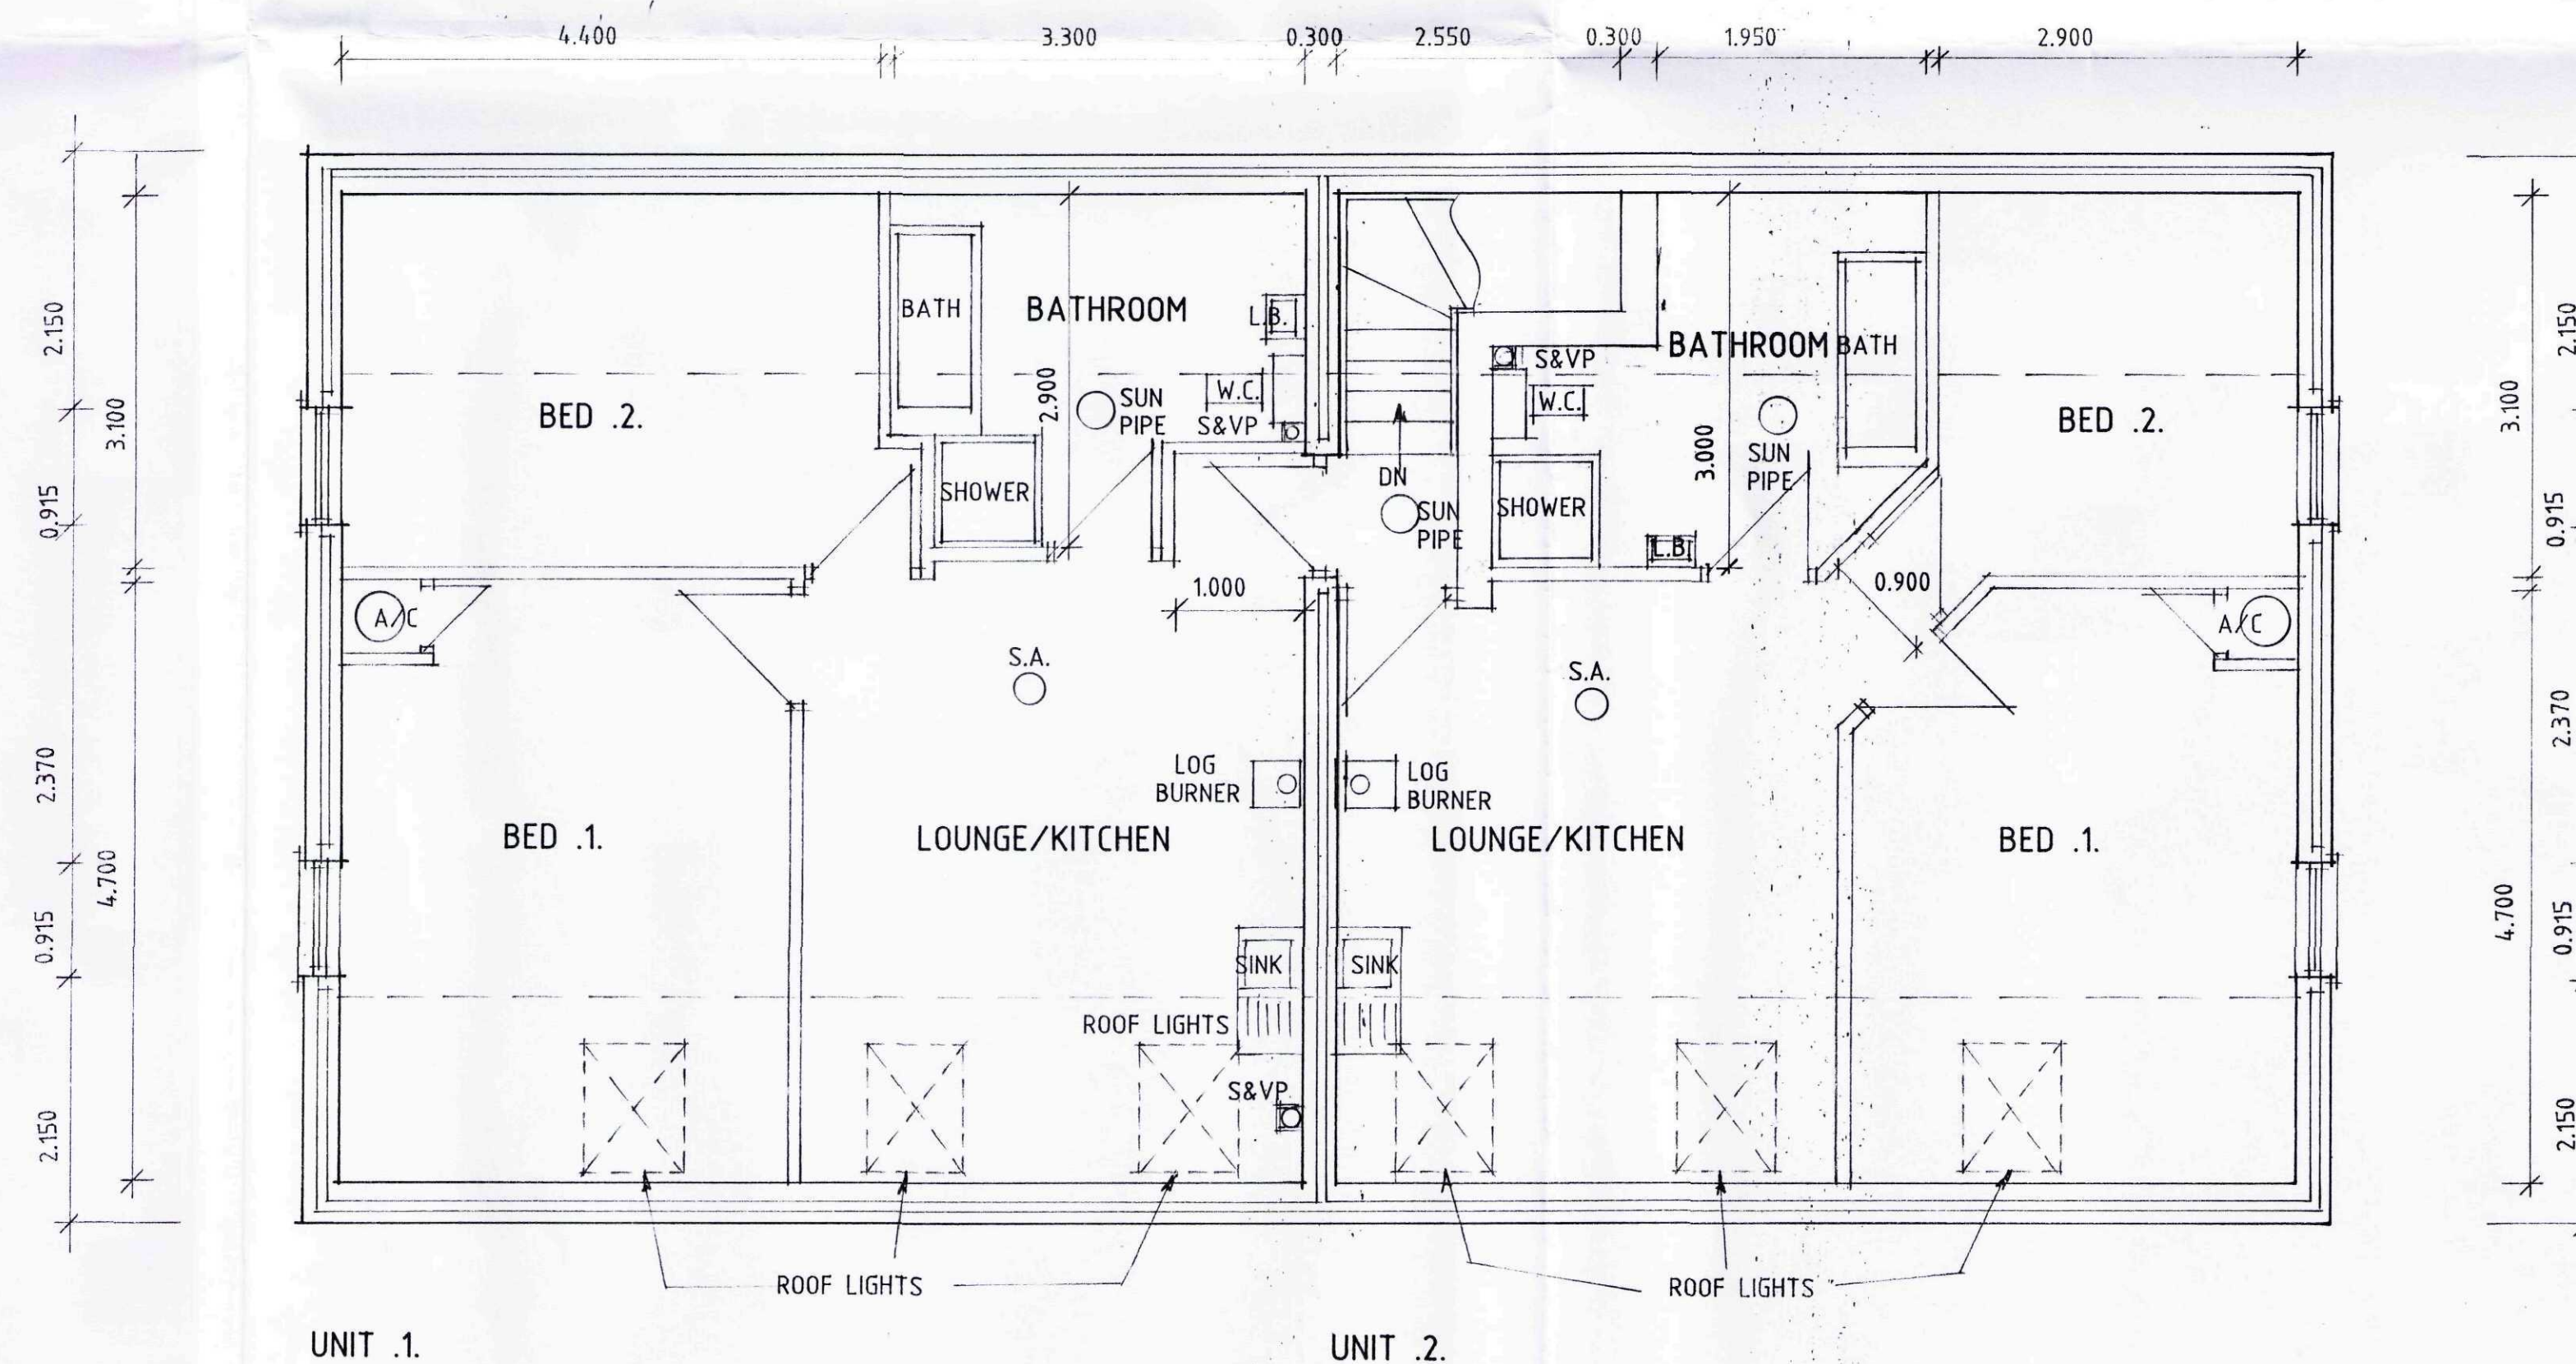

FIRST FLOOR PLAN

C - DESIGN ALTS - 2.8.11
B - IMF. ADDED - 27.7.11
A - IMF. ADDED - 30.6.11

Status
DESIGN
CONSULTANTS IN ARCHITECTURE & PLANNING

SHDC
Planning & Development
15 AUG 2011
Ref: 0631-11

PROPOSED REPLACEMENT OF
STORAGE BUILDINGS WITH
SHOWROOM & HOLIDAY FLATS
AT RED MAYES FARM, LIME
WALK, LONG SUTTON FOR

HALLGATE TIMBER

PLAN AS PROPOSED

1:50 1:100 SD11-019/4

JUNE-11 B.GILHAM.

2 Edinburgh Walk, Holbeach,
Spalding, Lincs. PE12 7AP.
Tel: 01406 424343 Fax: 01406 490702

