


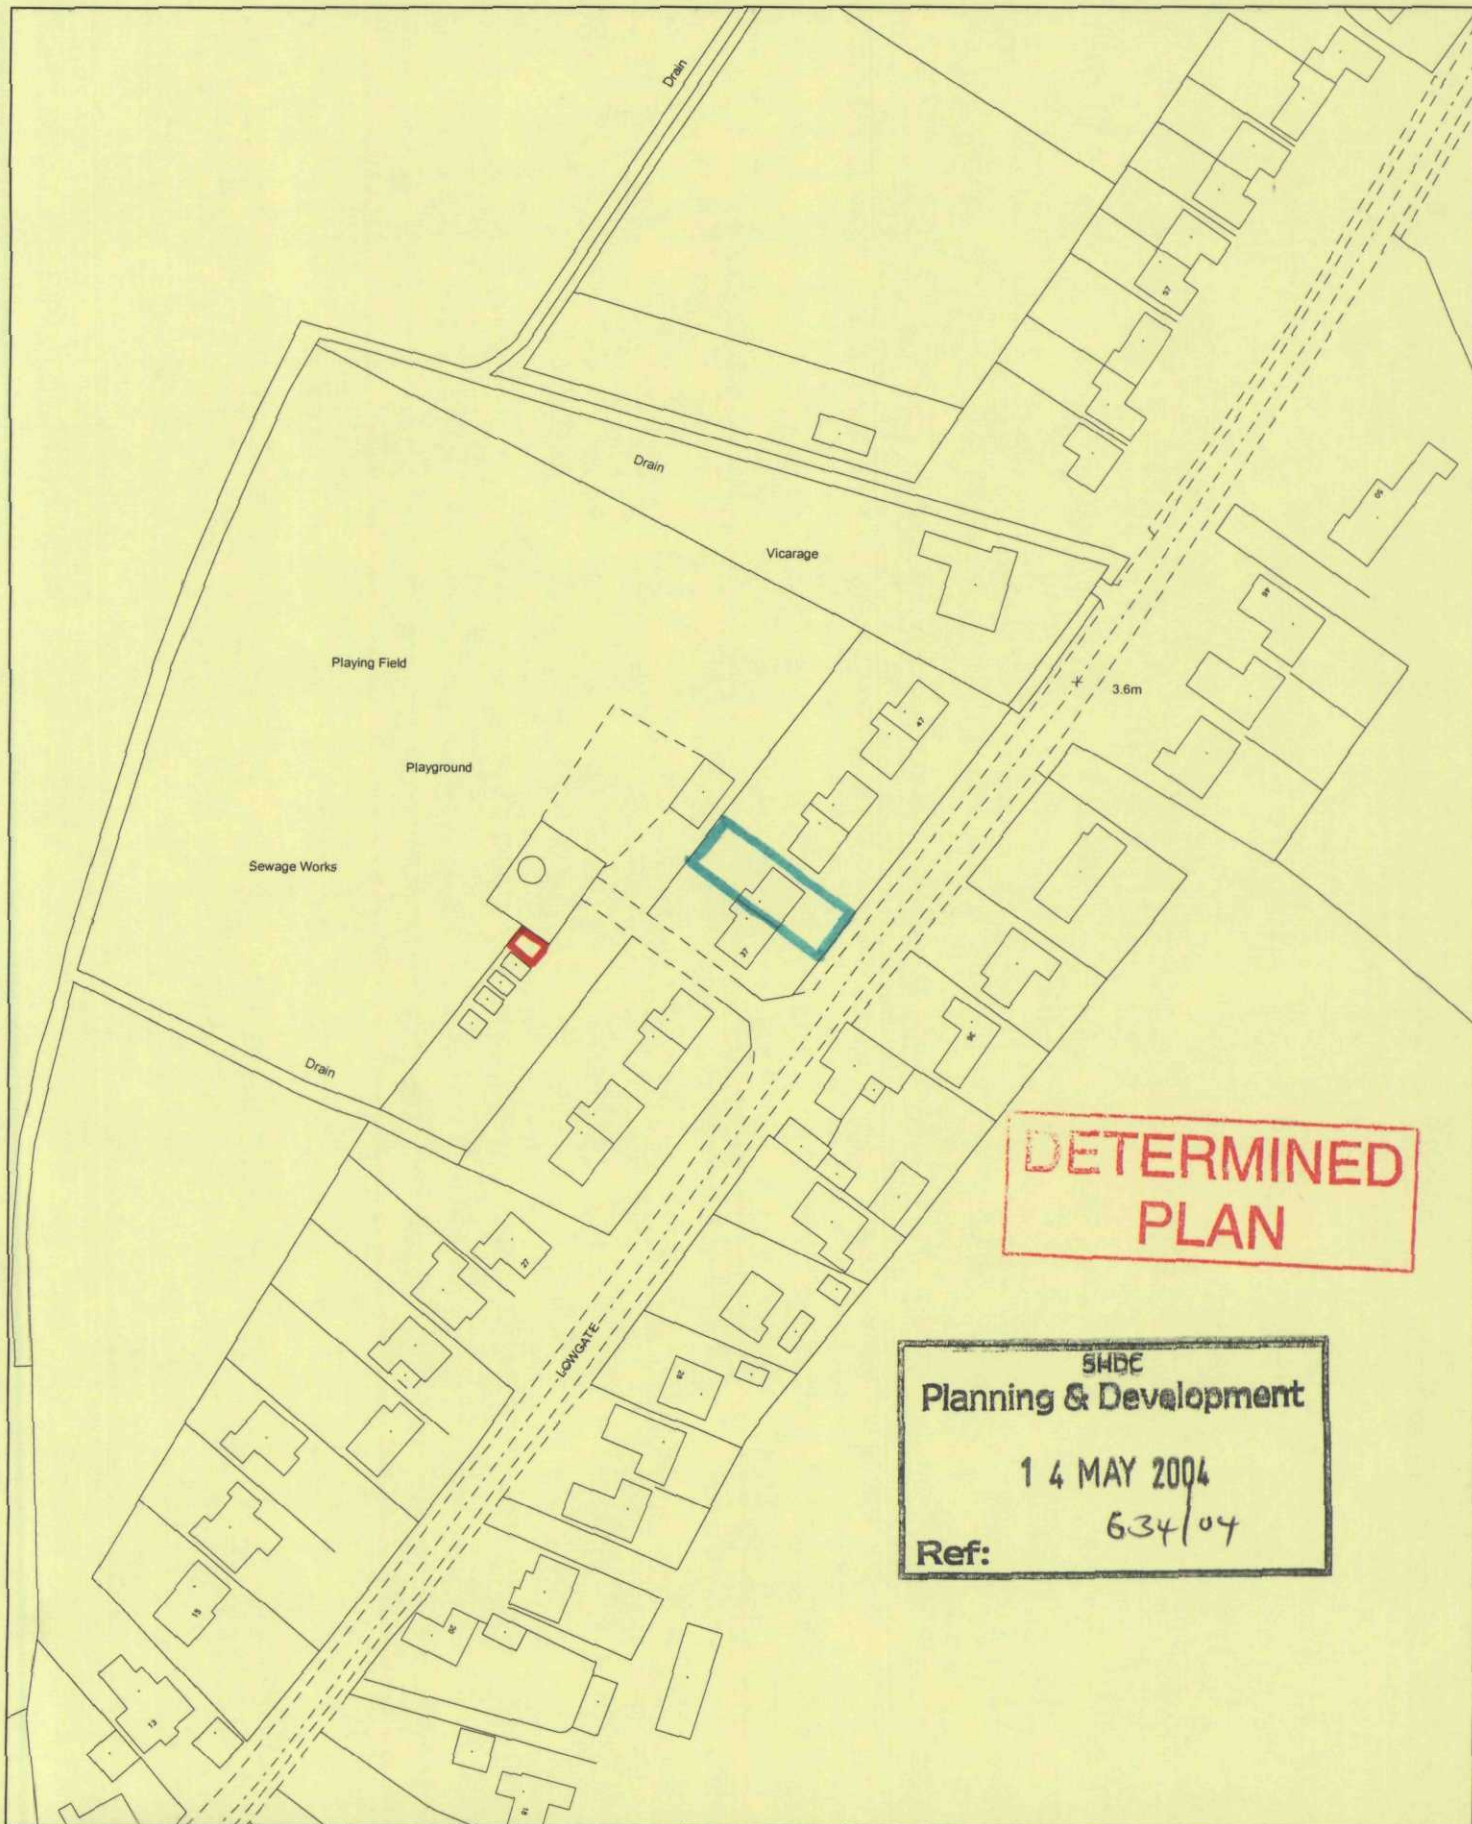

**DETERMINED
PLAN**

SHDC
Planning & Development
14 MAY 2004
Ref: 634/04



This copy has been produced specifically for the map return scheme purposes only. No further copies may be made.

Scale:
1:1250

This map is reproduced from Ordnance Survey material with permission of Ordnance Survey on l

Council Offices, Priory Road, Spalding,
Lincolnshire PE11 2XE

