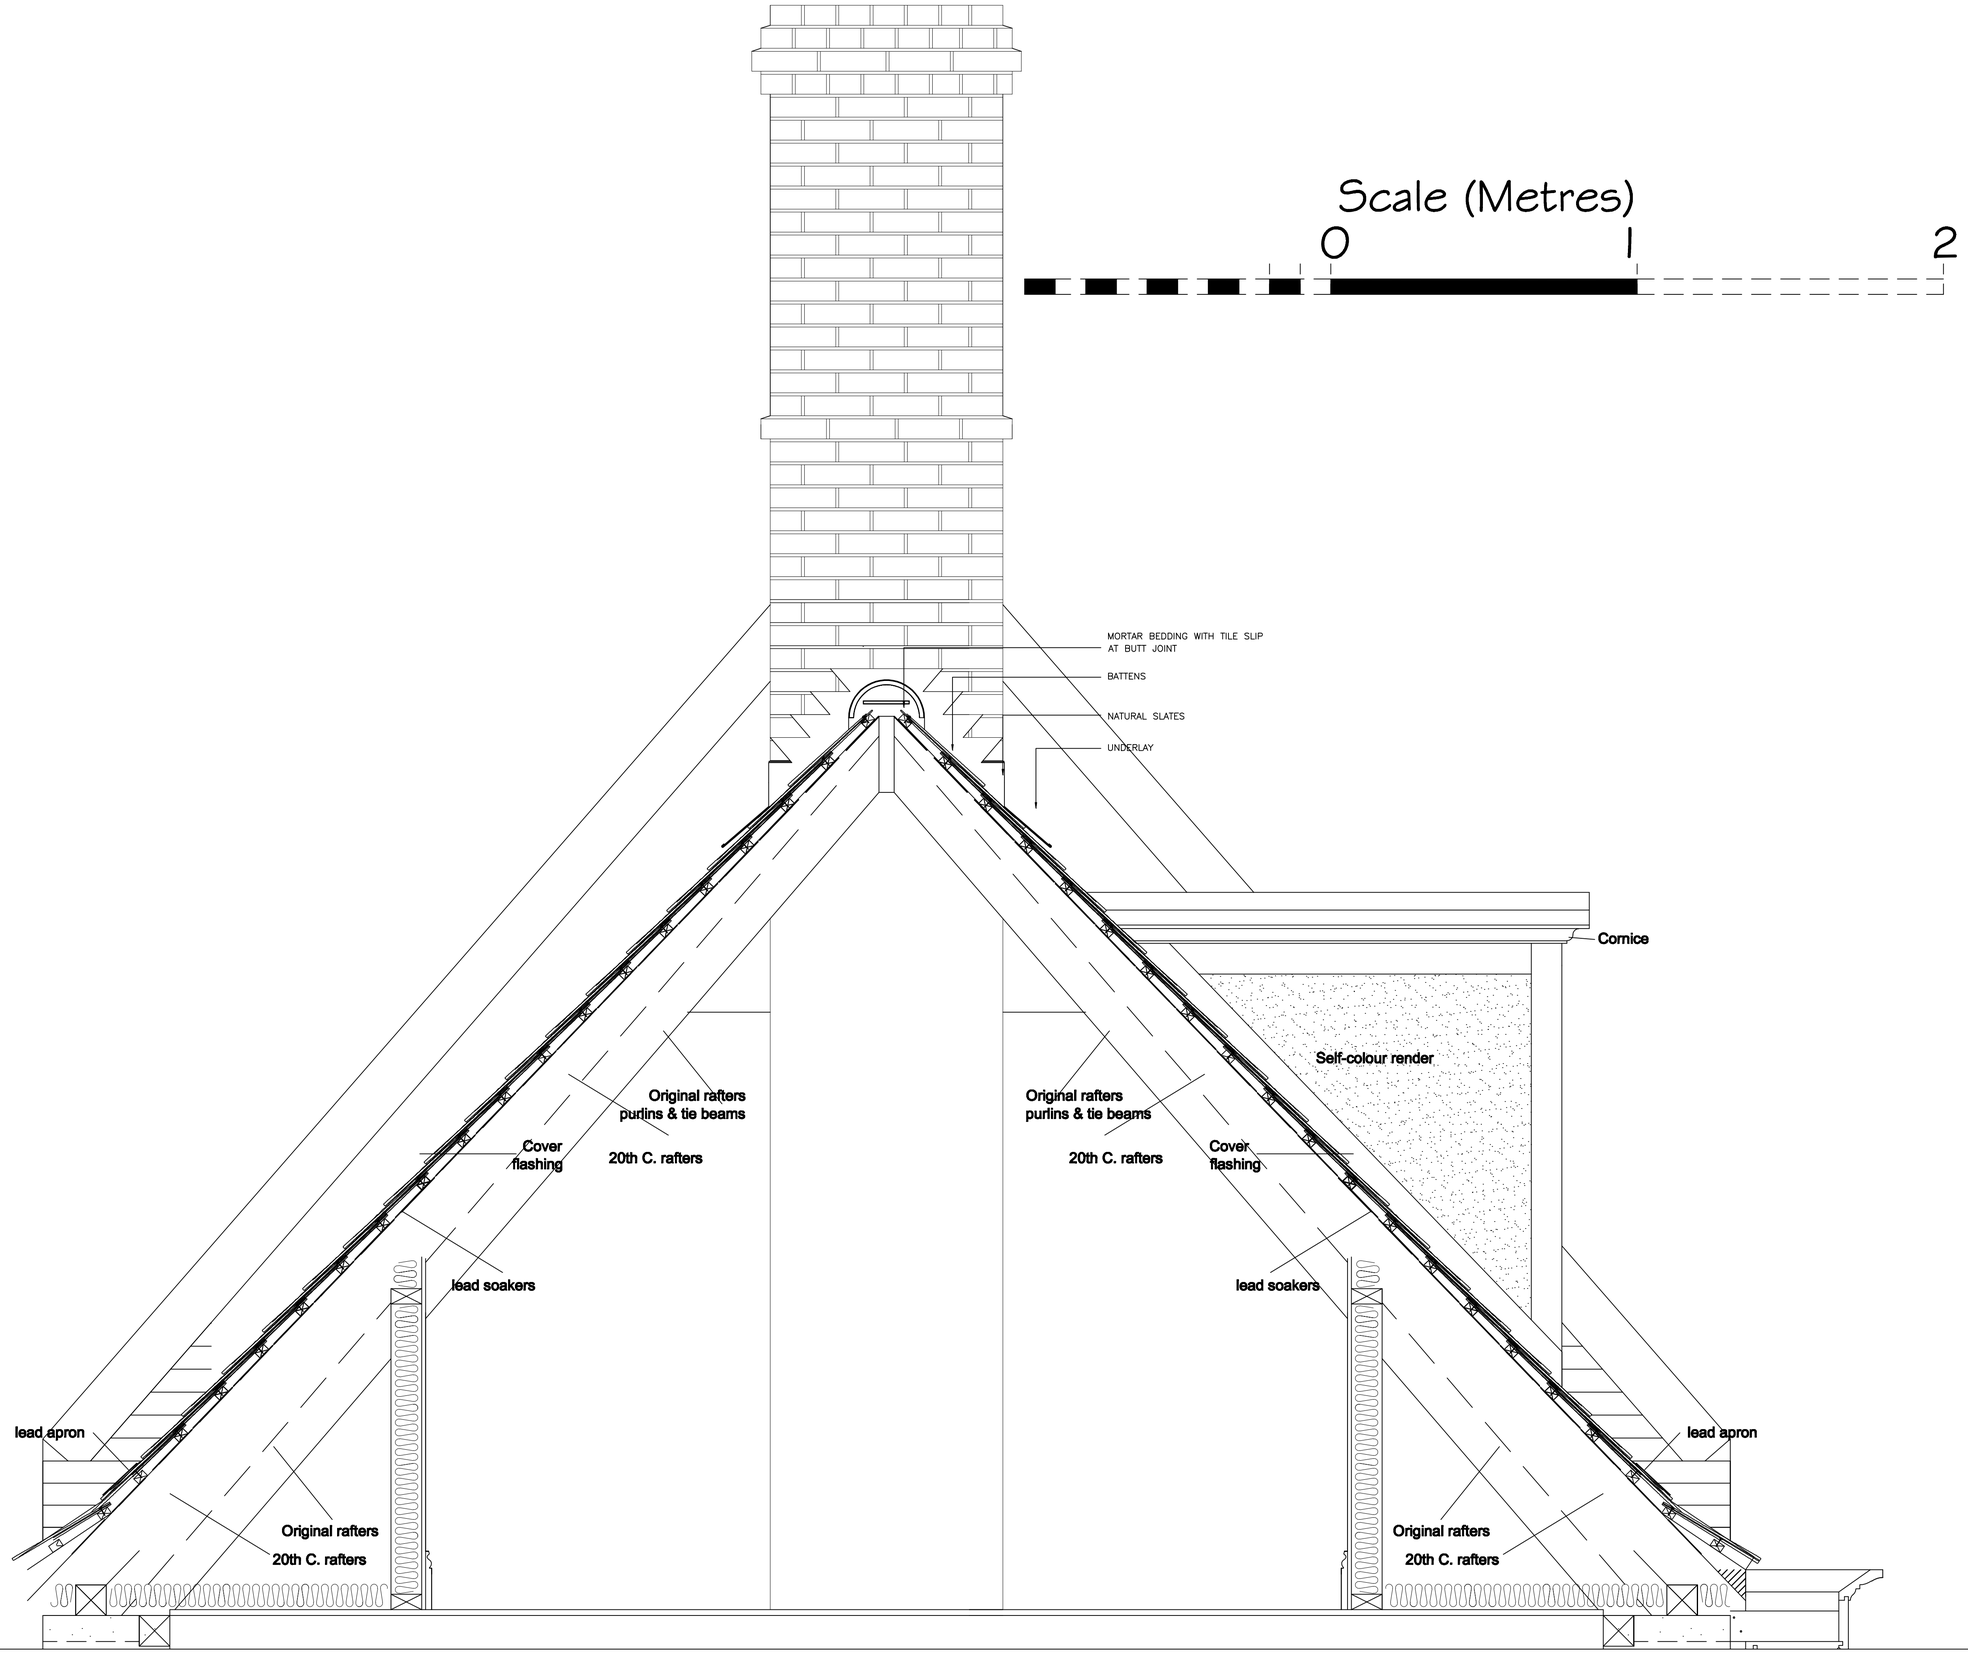


NOTES:

DO NOT SCALE THIS DRAWING - ONLY FIGURED DIMENSIONS SHALL BE USED.

ALL DISCREPANCIES TO BE REFERED TO THE ARCHITECT BEFORE COMMENCING.

THIS DRAWING IS COPYRIGHT

Rev	Date	Notes

© Copyright

PETER H. SLINGER
B.A. (Hons.), Dip. Arch., R.I.B.A.

CHARTERED ARCHITECT

140 Fletton Avenue, Old Fletton,
Peterborough, PE2 8DA.

Telephone 01733 564459
Fax 01733 358077

Client

Job Title
Restoration of Cornice, Dormers and Chimney at Garnsgate Hall

Drawing Title
Chimney Stack Elevation Details

Drawn	Checked
JM	PHS

Date	Scale
June 2014	1:10 @ A1

Drg. No.	Rev.
PS/303/GH/49	