


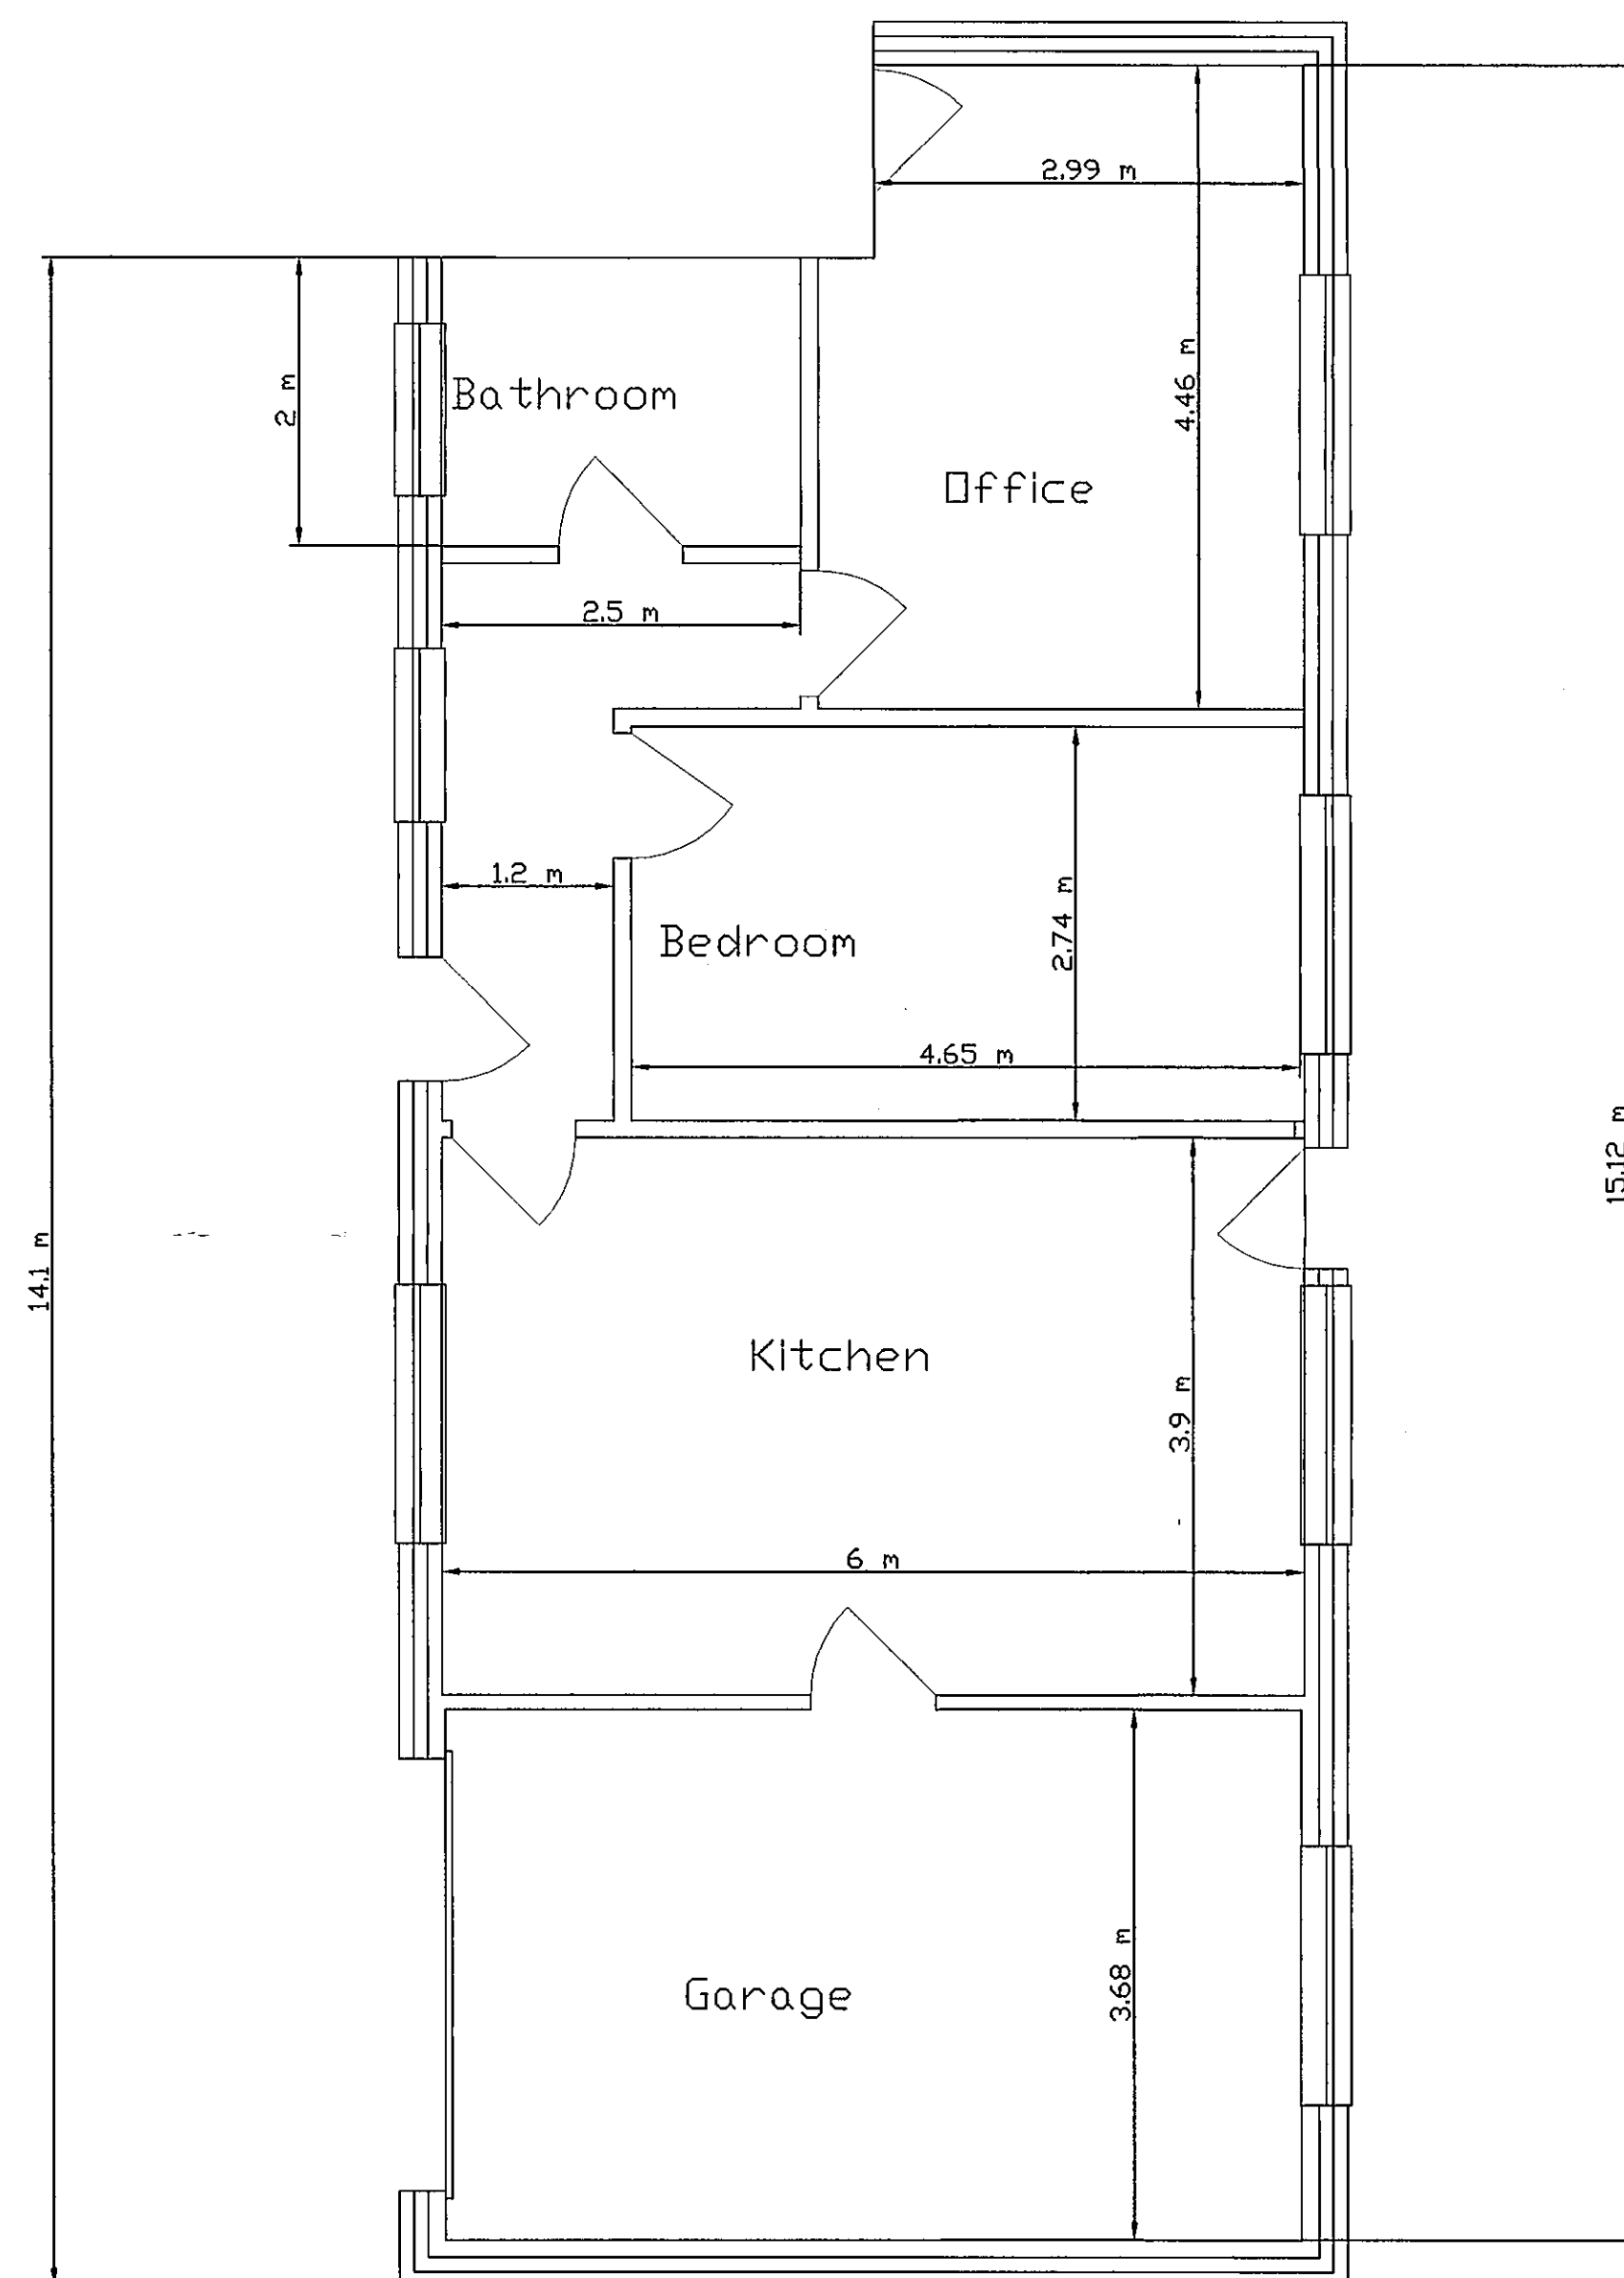

NOTES

All doors 864 wide

34DC
Planning & Environment
23 MAY 2005
Ref: 650/05

DETERMINED
PLAN

MR S GOODWIN
48 GUYSHEAD ROAD
SUTTON BRIDGE
LINCS

Proposed floor plan

drawn F G Ward	date 19-5-05
scale 1/50	revision 00

HENNOCK
INDUSTRIES
LIMITED

DESIGN CONSULTANTS
42 Lincoln Road
Branston
Lincs
LN4 1PA
TEL 01522 793501 FAX 01522 793501
frank@hennock.co.uk