



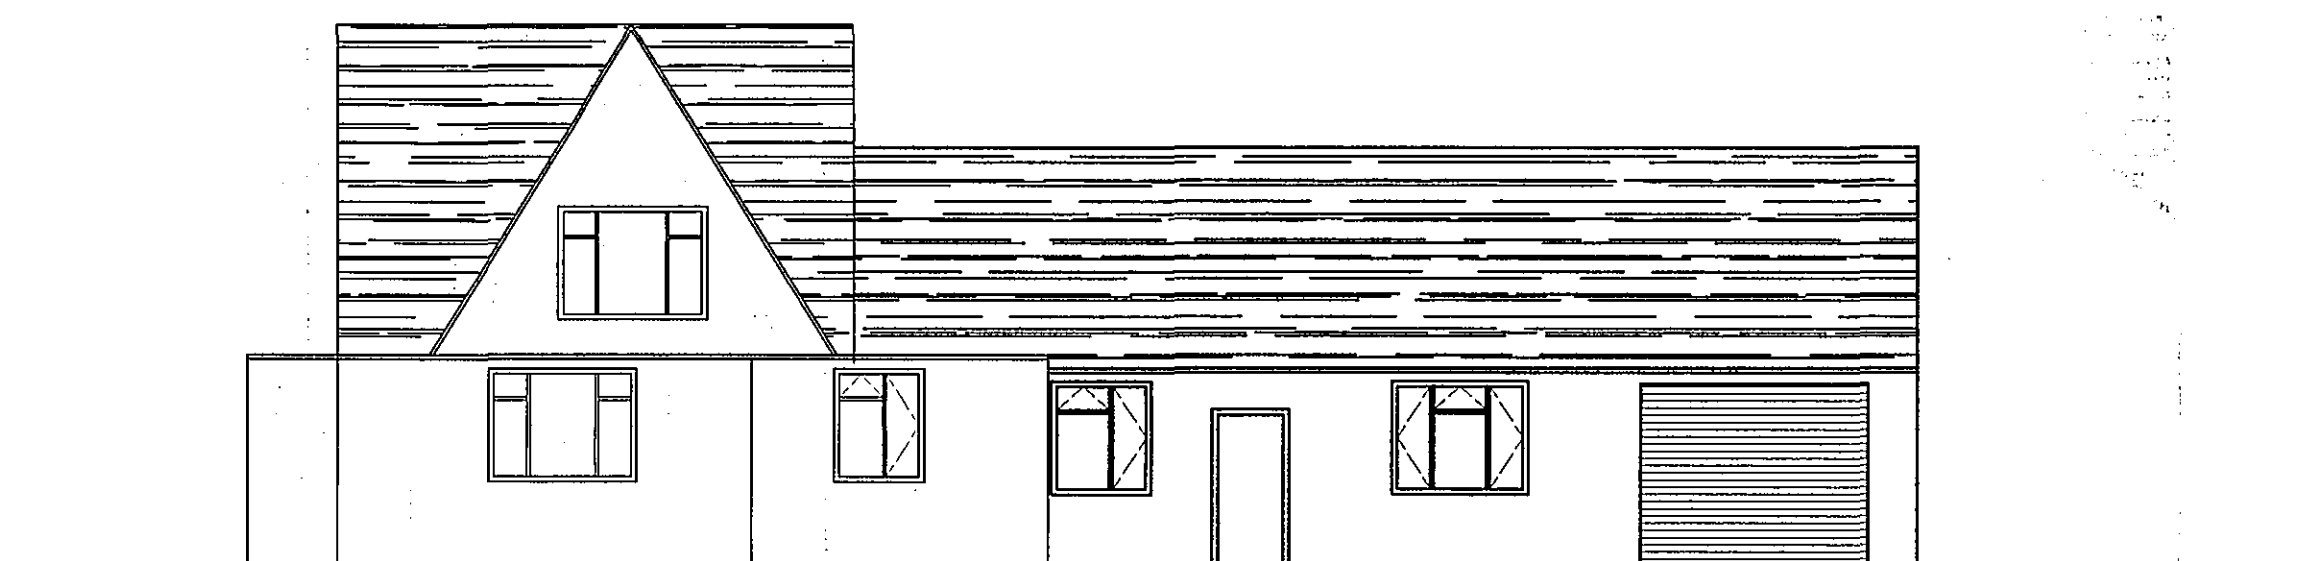


South West Elevation

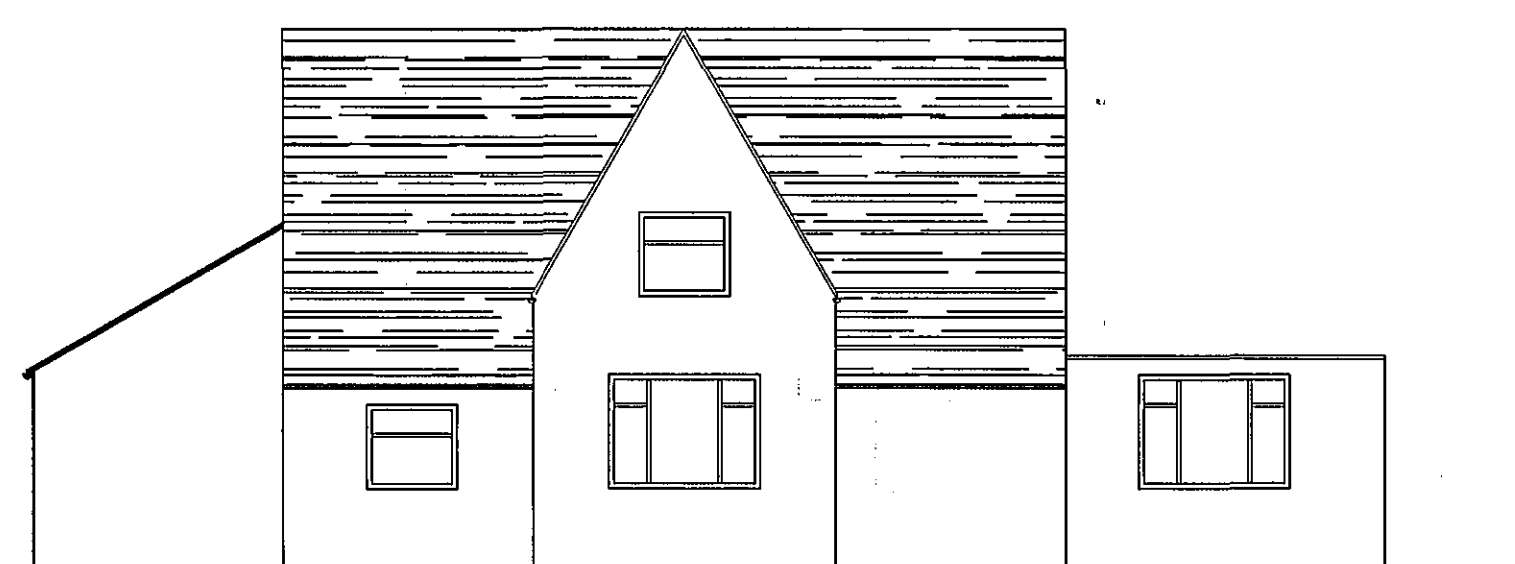



North West Elevation



South East Elevation

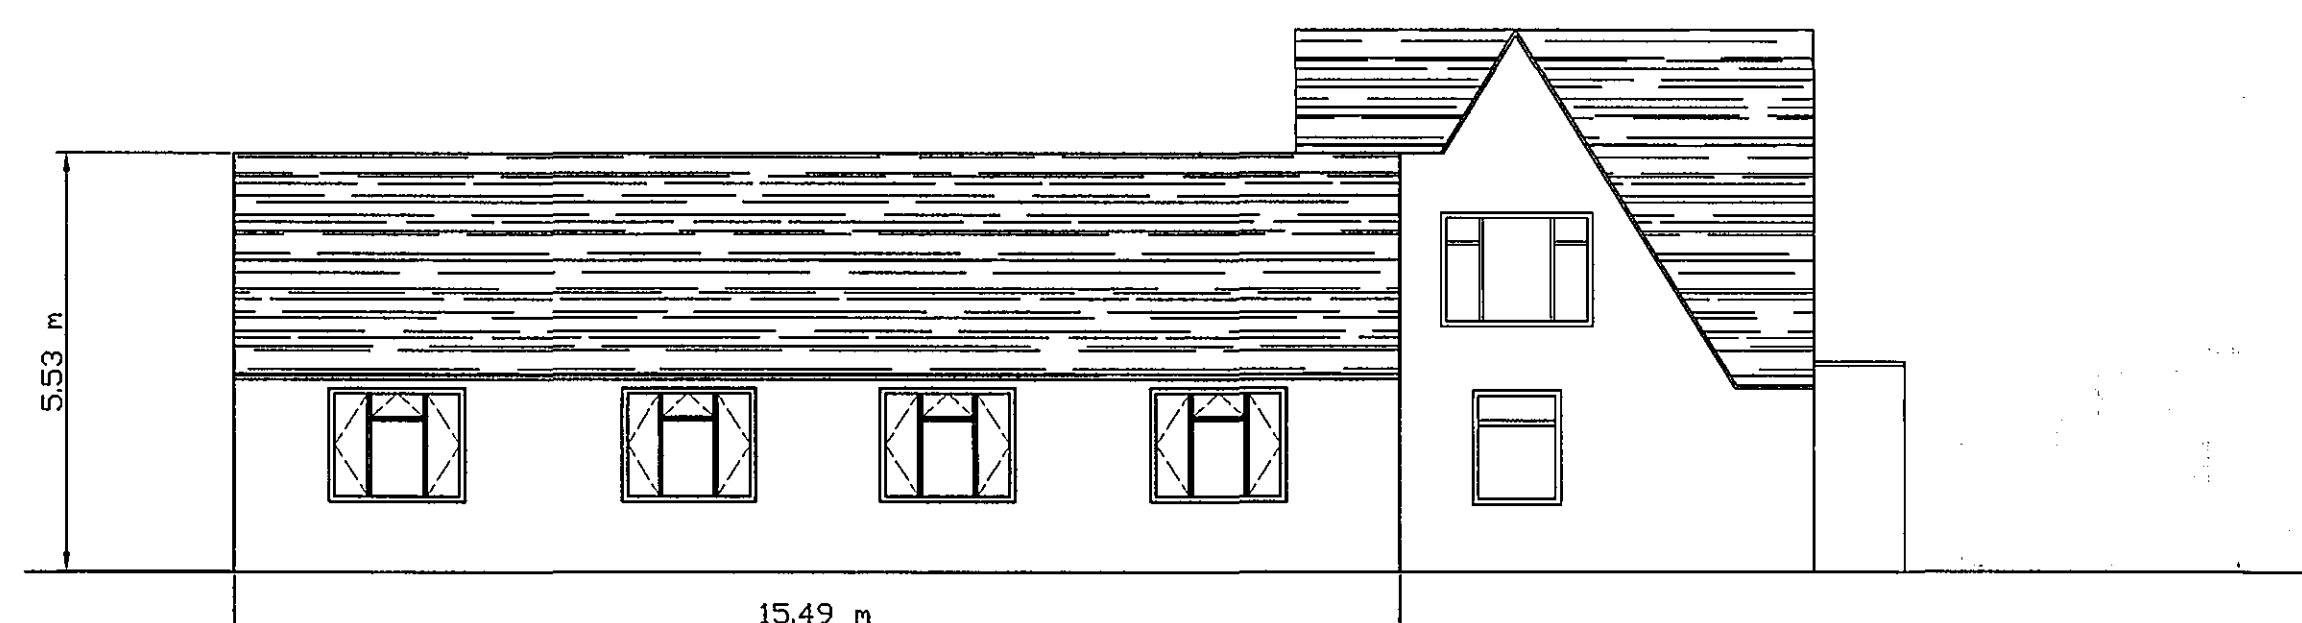

South East Elevation

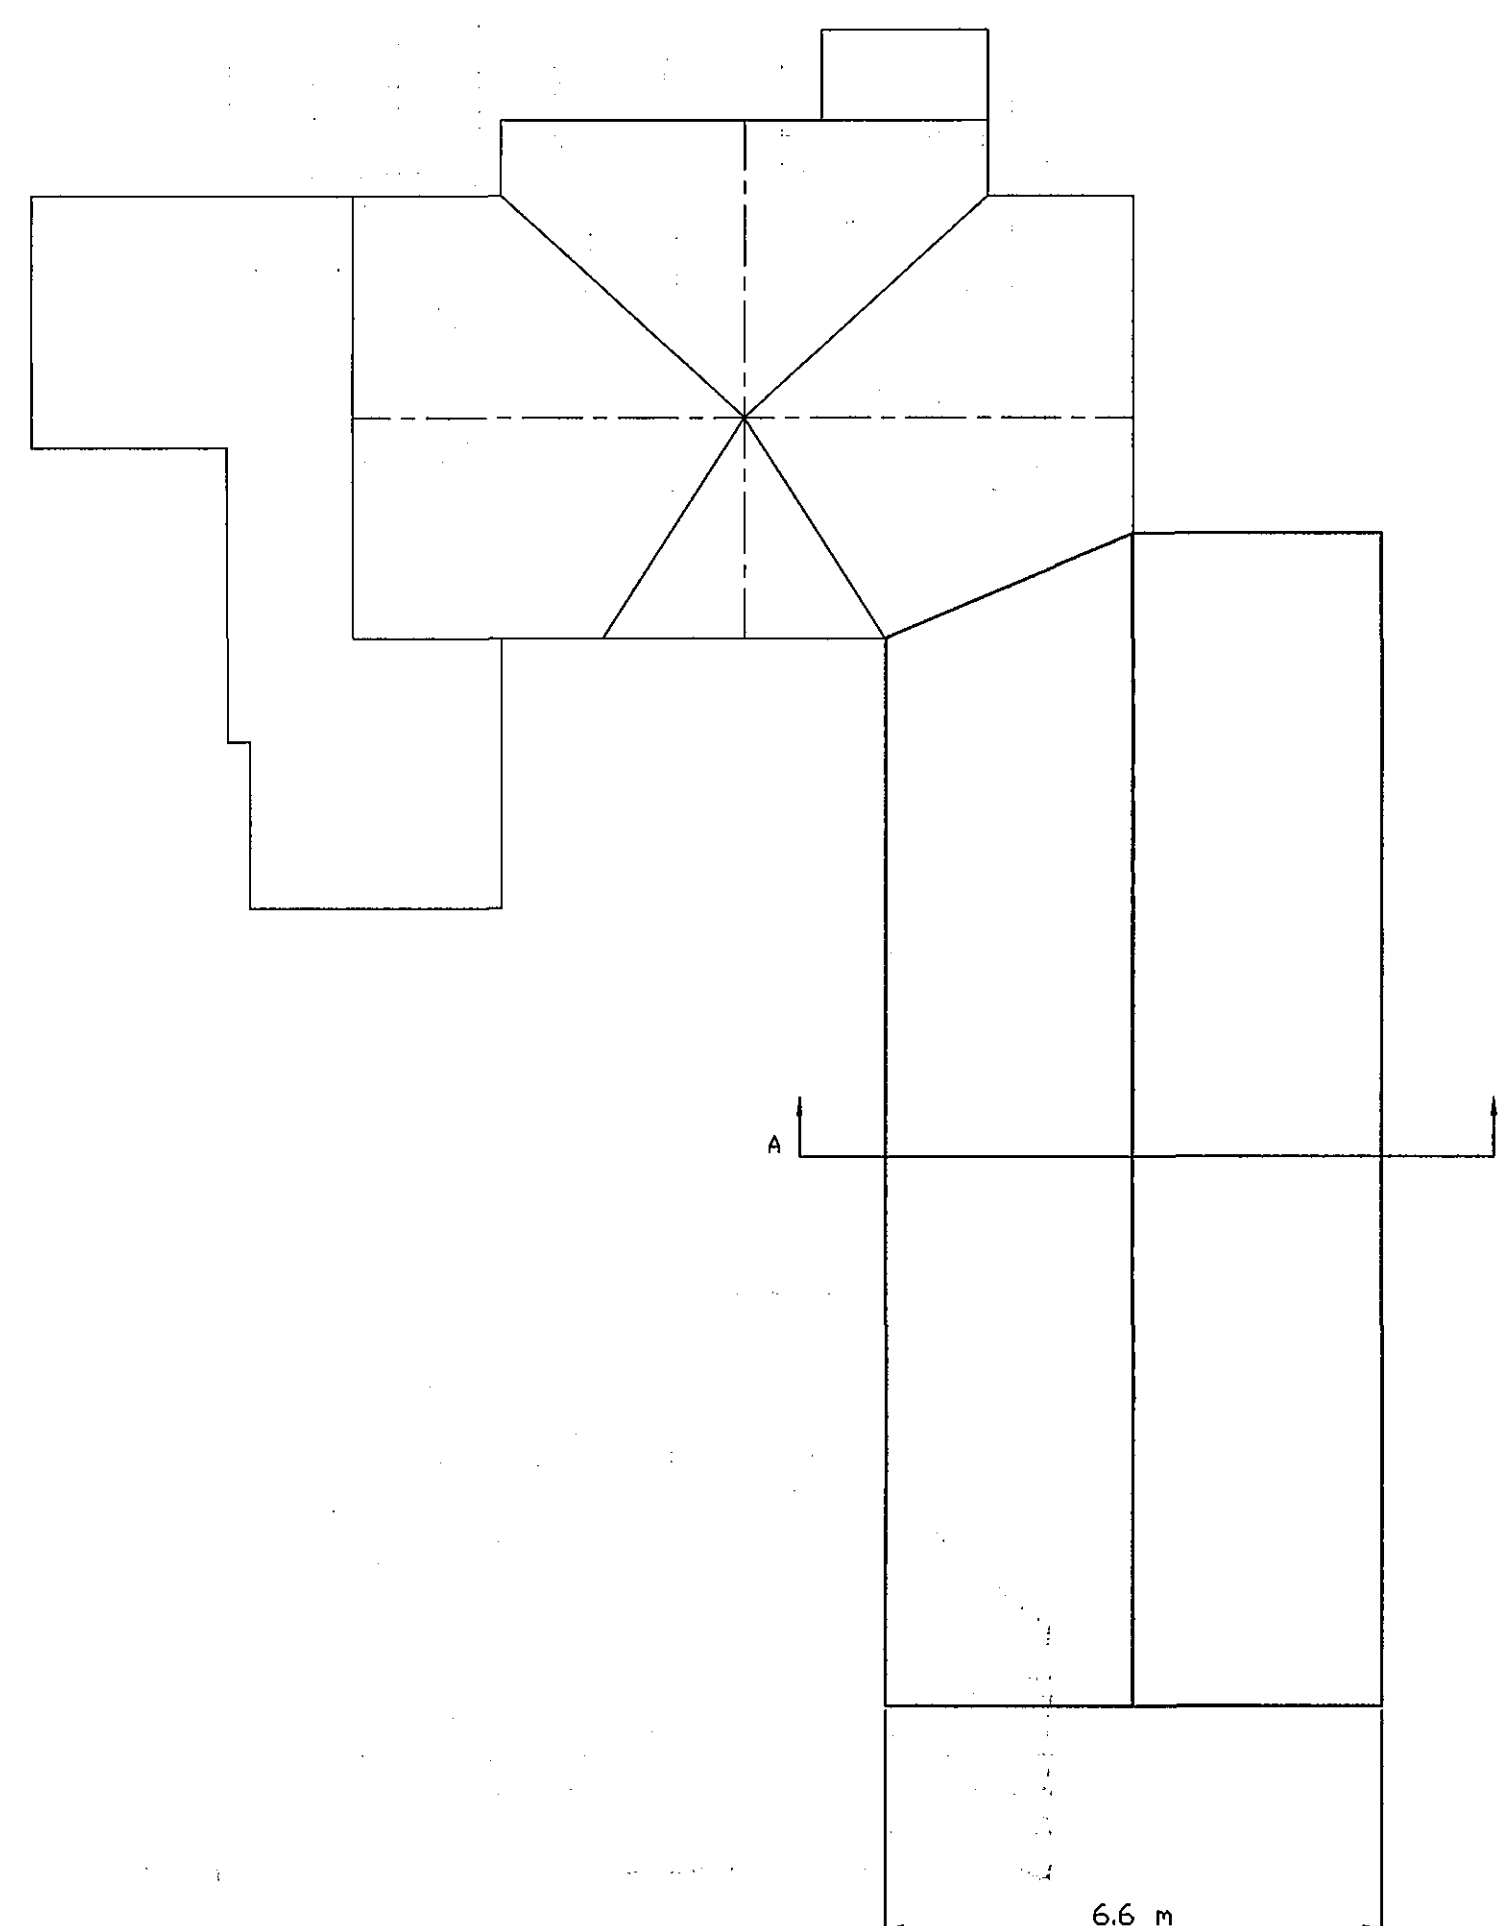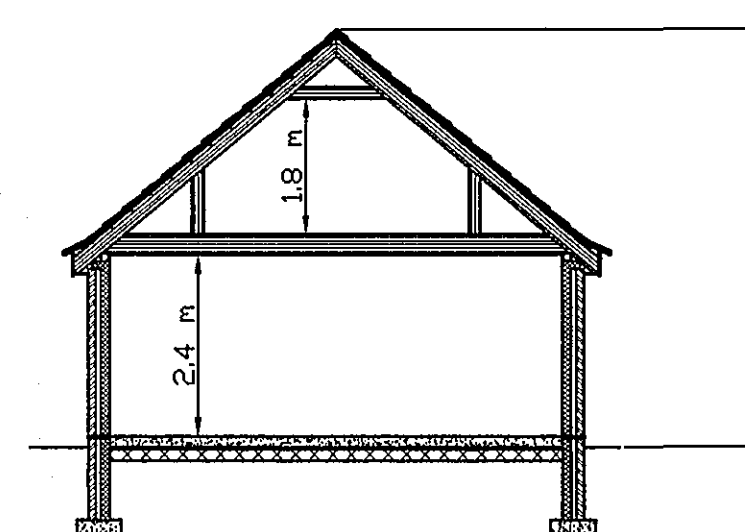

Section A-A

Existing
Proposed Extension

SHOC
Planning & Development
16 MAY 2005
Ref: 0650105

MR S GOODWIN
48 GUYSHEAD ROAD
SUTTON BRIDGE
LINCS

GENERAL VIEWS FOR PROPOSED
SINGLE STOREY EXTENSION

drawn
F G Ward

date
12-5-05

scale
1:100

revision
00

HENNOCK
INDUSTRIES
LIMITED

DESIGN CONSULTANTS
42 Lincoln Road
Branston
Lincs
LN4 1PA
TEL 01522 793501 FAX 01522 793501
frank@hennock.co.uk