
GARNSGATE HALL - WINDOW SHUTTER PANEL DOOR DETAIL.


scale 1:5.

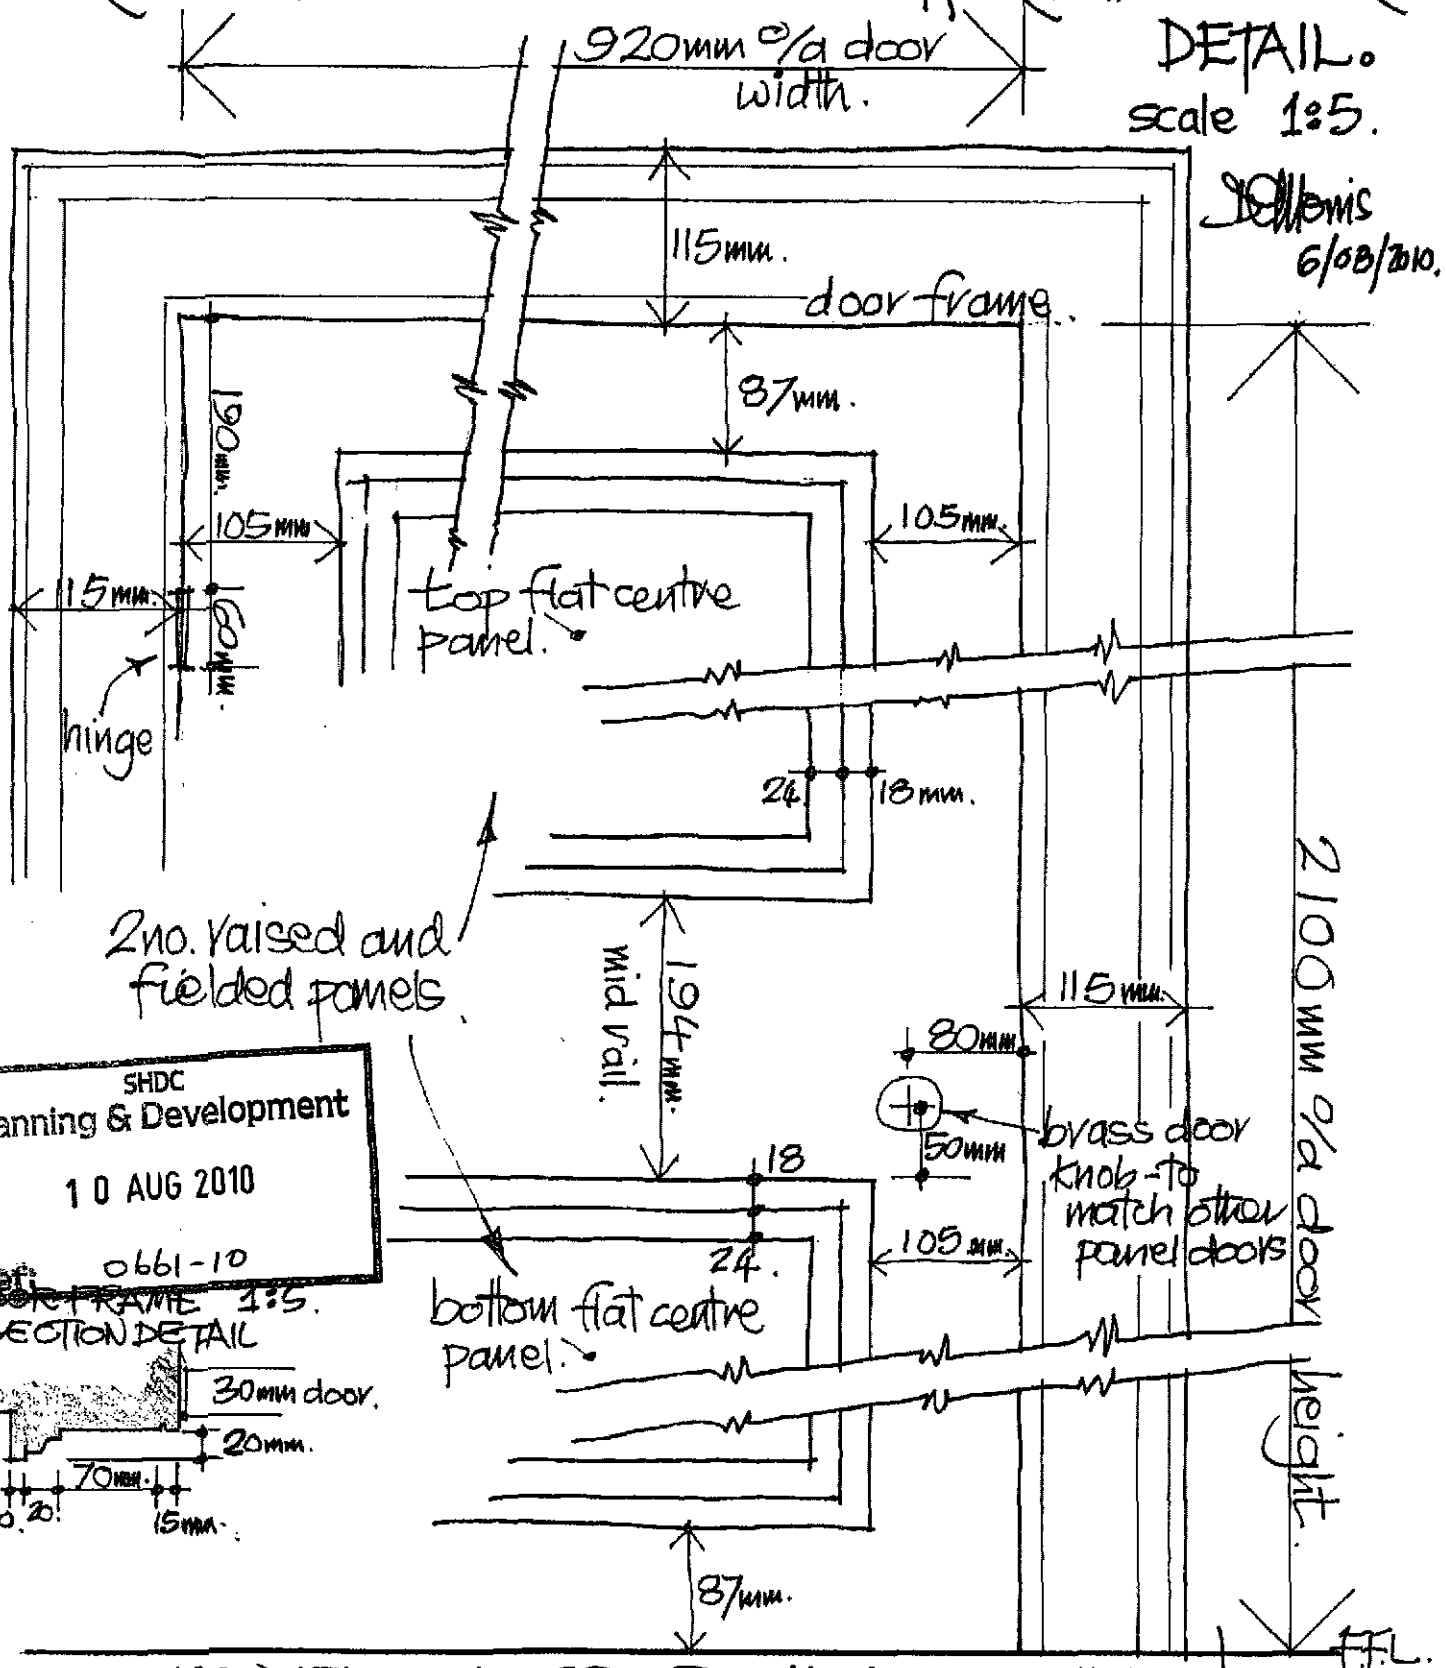

SHDC
Planning & Development
10 AUG 2010
Ref. 0661-10

TWO PANEL DOOR - ROOMSIDE ELEVATION.
(matt paint finished)
scale 1:50.

DOOR FRAME SECTION DETAIL 1:5.

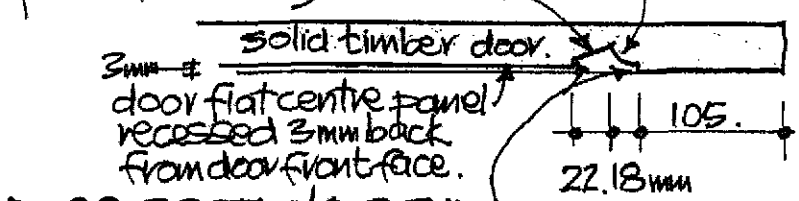


DOOR SECTION DETAIL 1:5.

SAVILLS (LINCOLN).

Jc Ellemis 6/08/2010.

GARNSGATE HALL BEDROOM 2
WINDOW CUPBOARD PARTITION. scale 1:5.

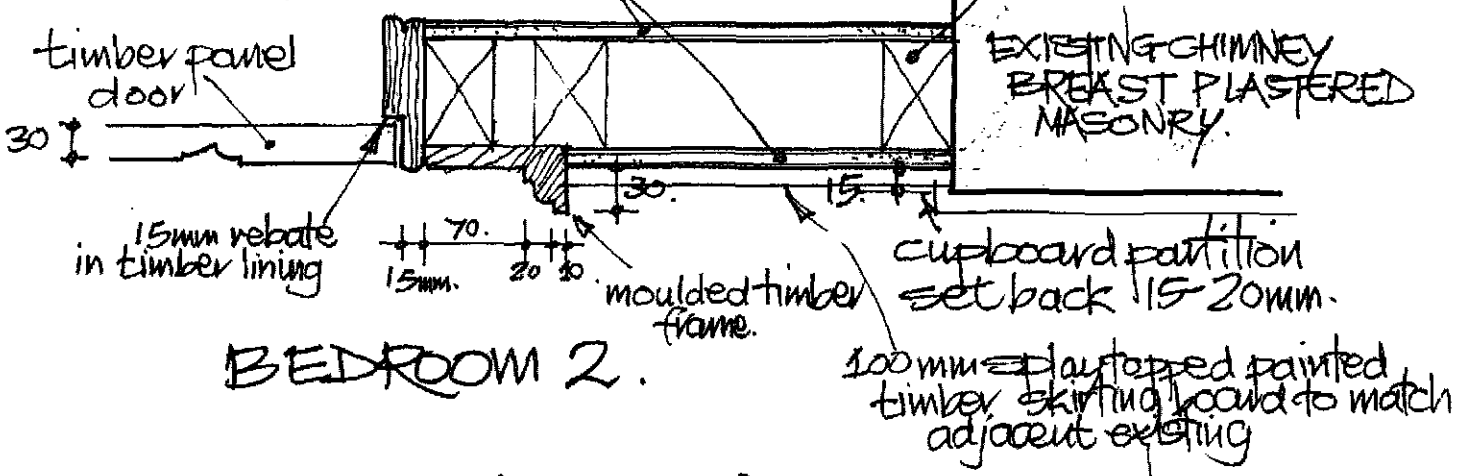

DETAIL (SECTION) TO INTERNAL DOOR JAMB (R.H.S).
DETAIL AT THE DOOR HEAD UPTO THE DOWNSTAND BEAM AND TO THE FRONT FLAT PLASTERED BEDROOM WALL - SIMILAR DETAIL AND CONSTRUCTION
- all flat paint finished.

SHDC
Planning & Development
10 AUG 2010
Ref: 0661-10

D Collins
6th August 2010.

SAVILLS.
(LINCOLN).