



SOUTH HOLLAND DC
HOUSING & PLANNING
06 JUL 1999
Ref: 0665/99

**DETERMINED
PLAN**


Lutton Marsh
ALTERATIONS TO "PICARDY",
LUTTON BANK, LONG SUTTON.
FOR MR M. J. RIDGETT. Jan 1999




Council Offices
Priory Road
Spalding
Lincolnshire
PE11 2XE
Tel 01775 761161

This copy has been produced
specifically for Planning and
Building Control purposes only.
No further copies may be made



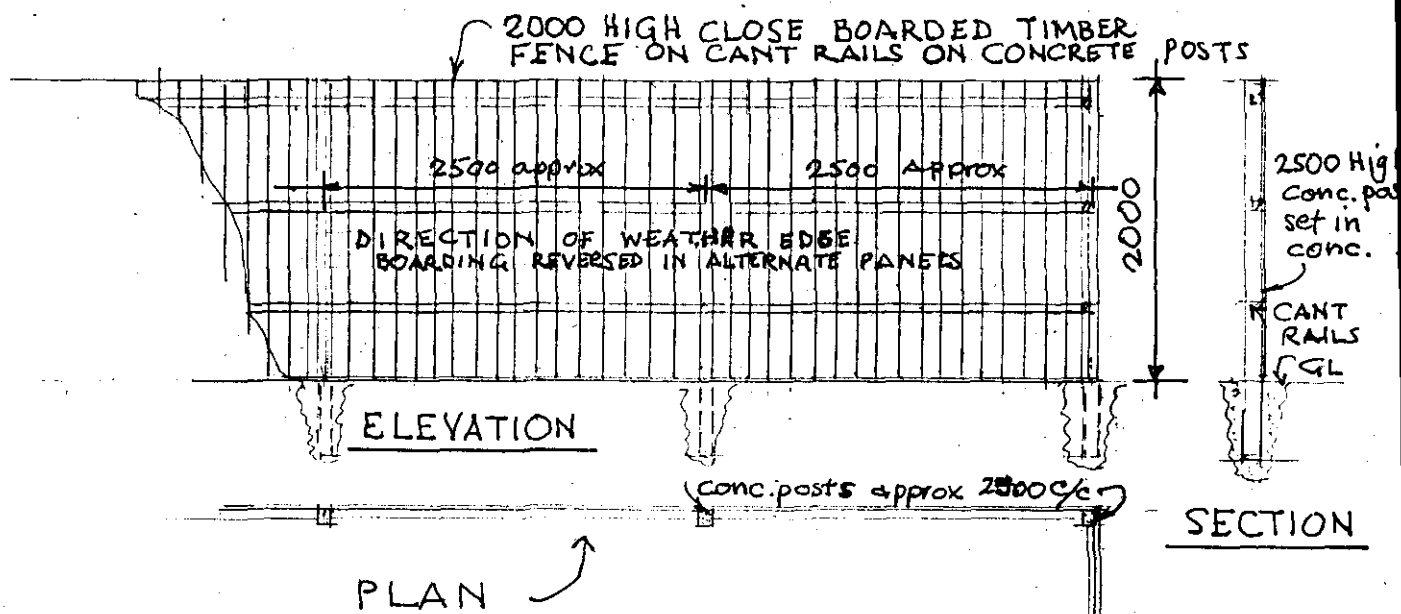

SCALE 1:50

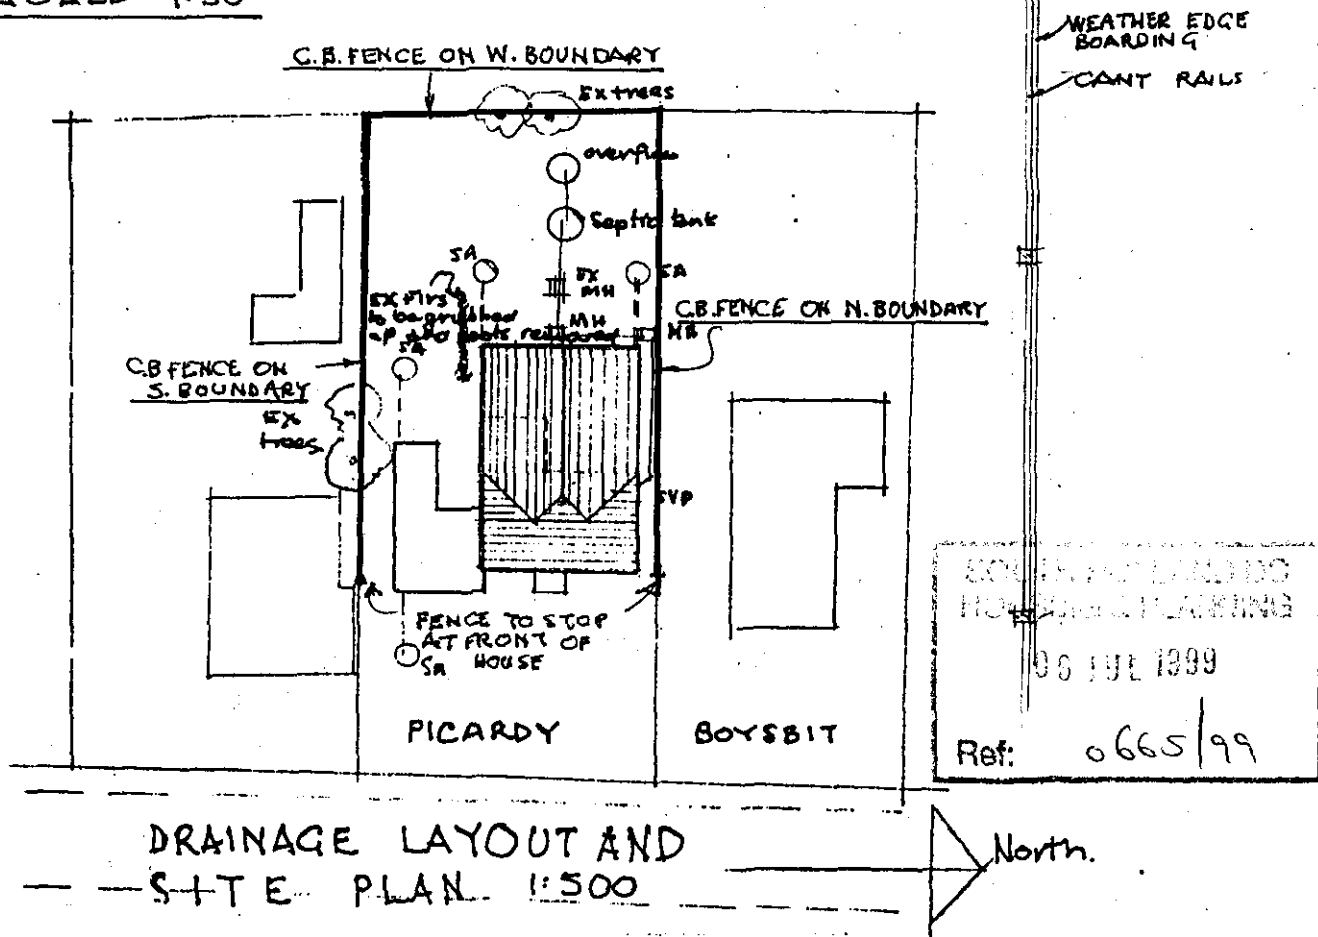

DETAILS of CLOSE BOARDED FENCE IN THE ALTERATIONS TO "PICARDY", LUTTON BANK, LONG SUTTON, FOR MR M. J. RIDGETT.

JULY 1999

DWG No 2.

Drawn J.W. Ridgett SA Arch.