






FRONT

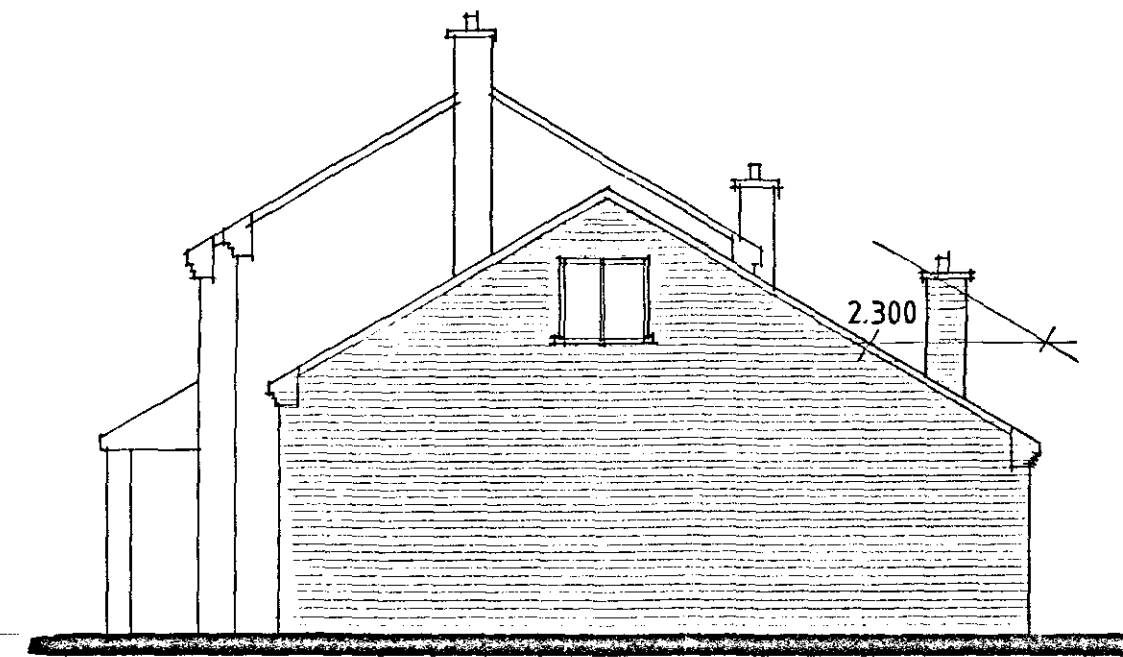


SIDE

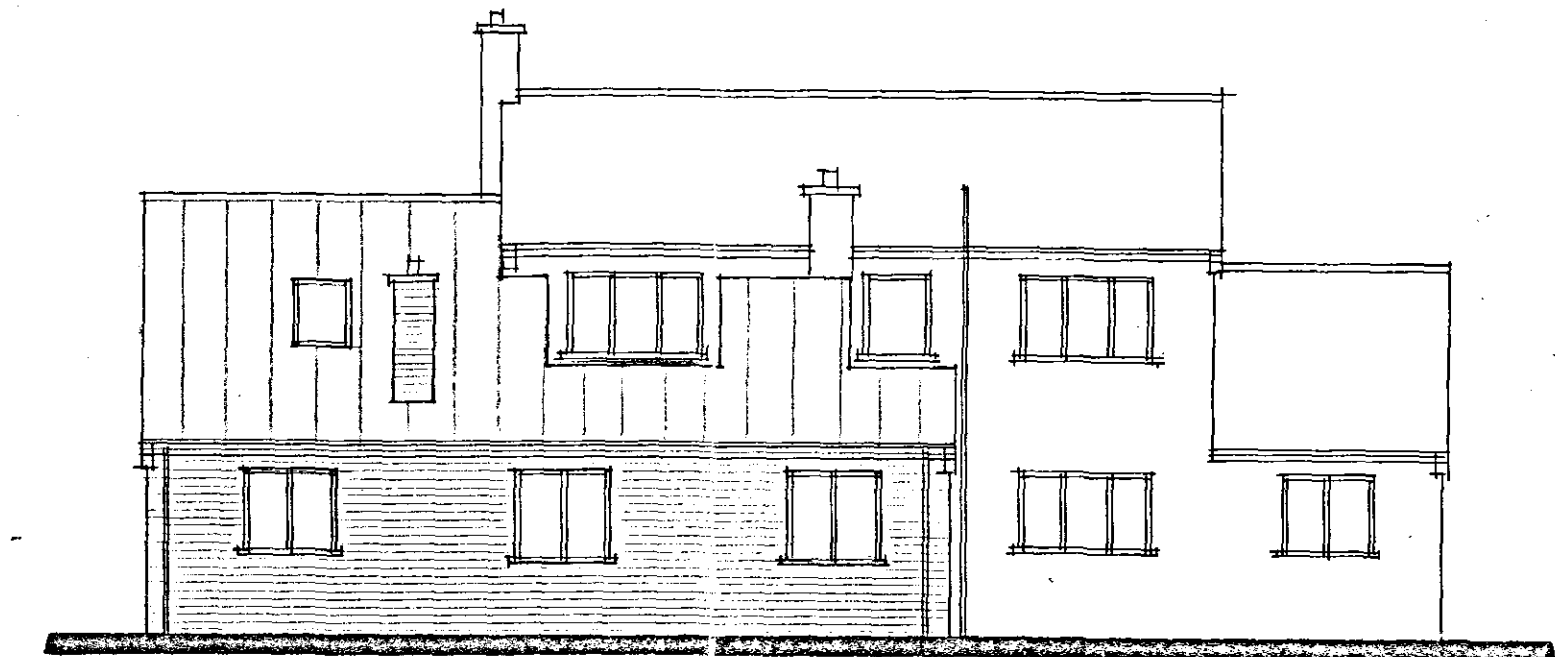

REAR

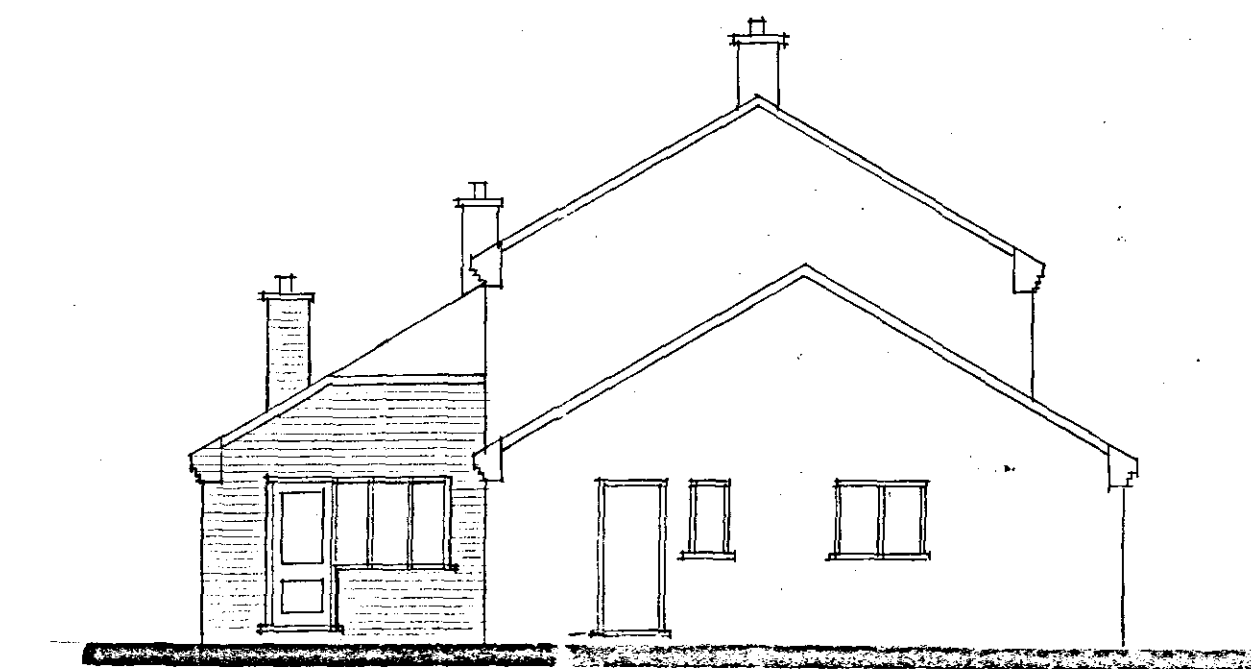

SIDE

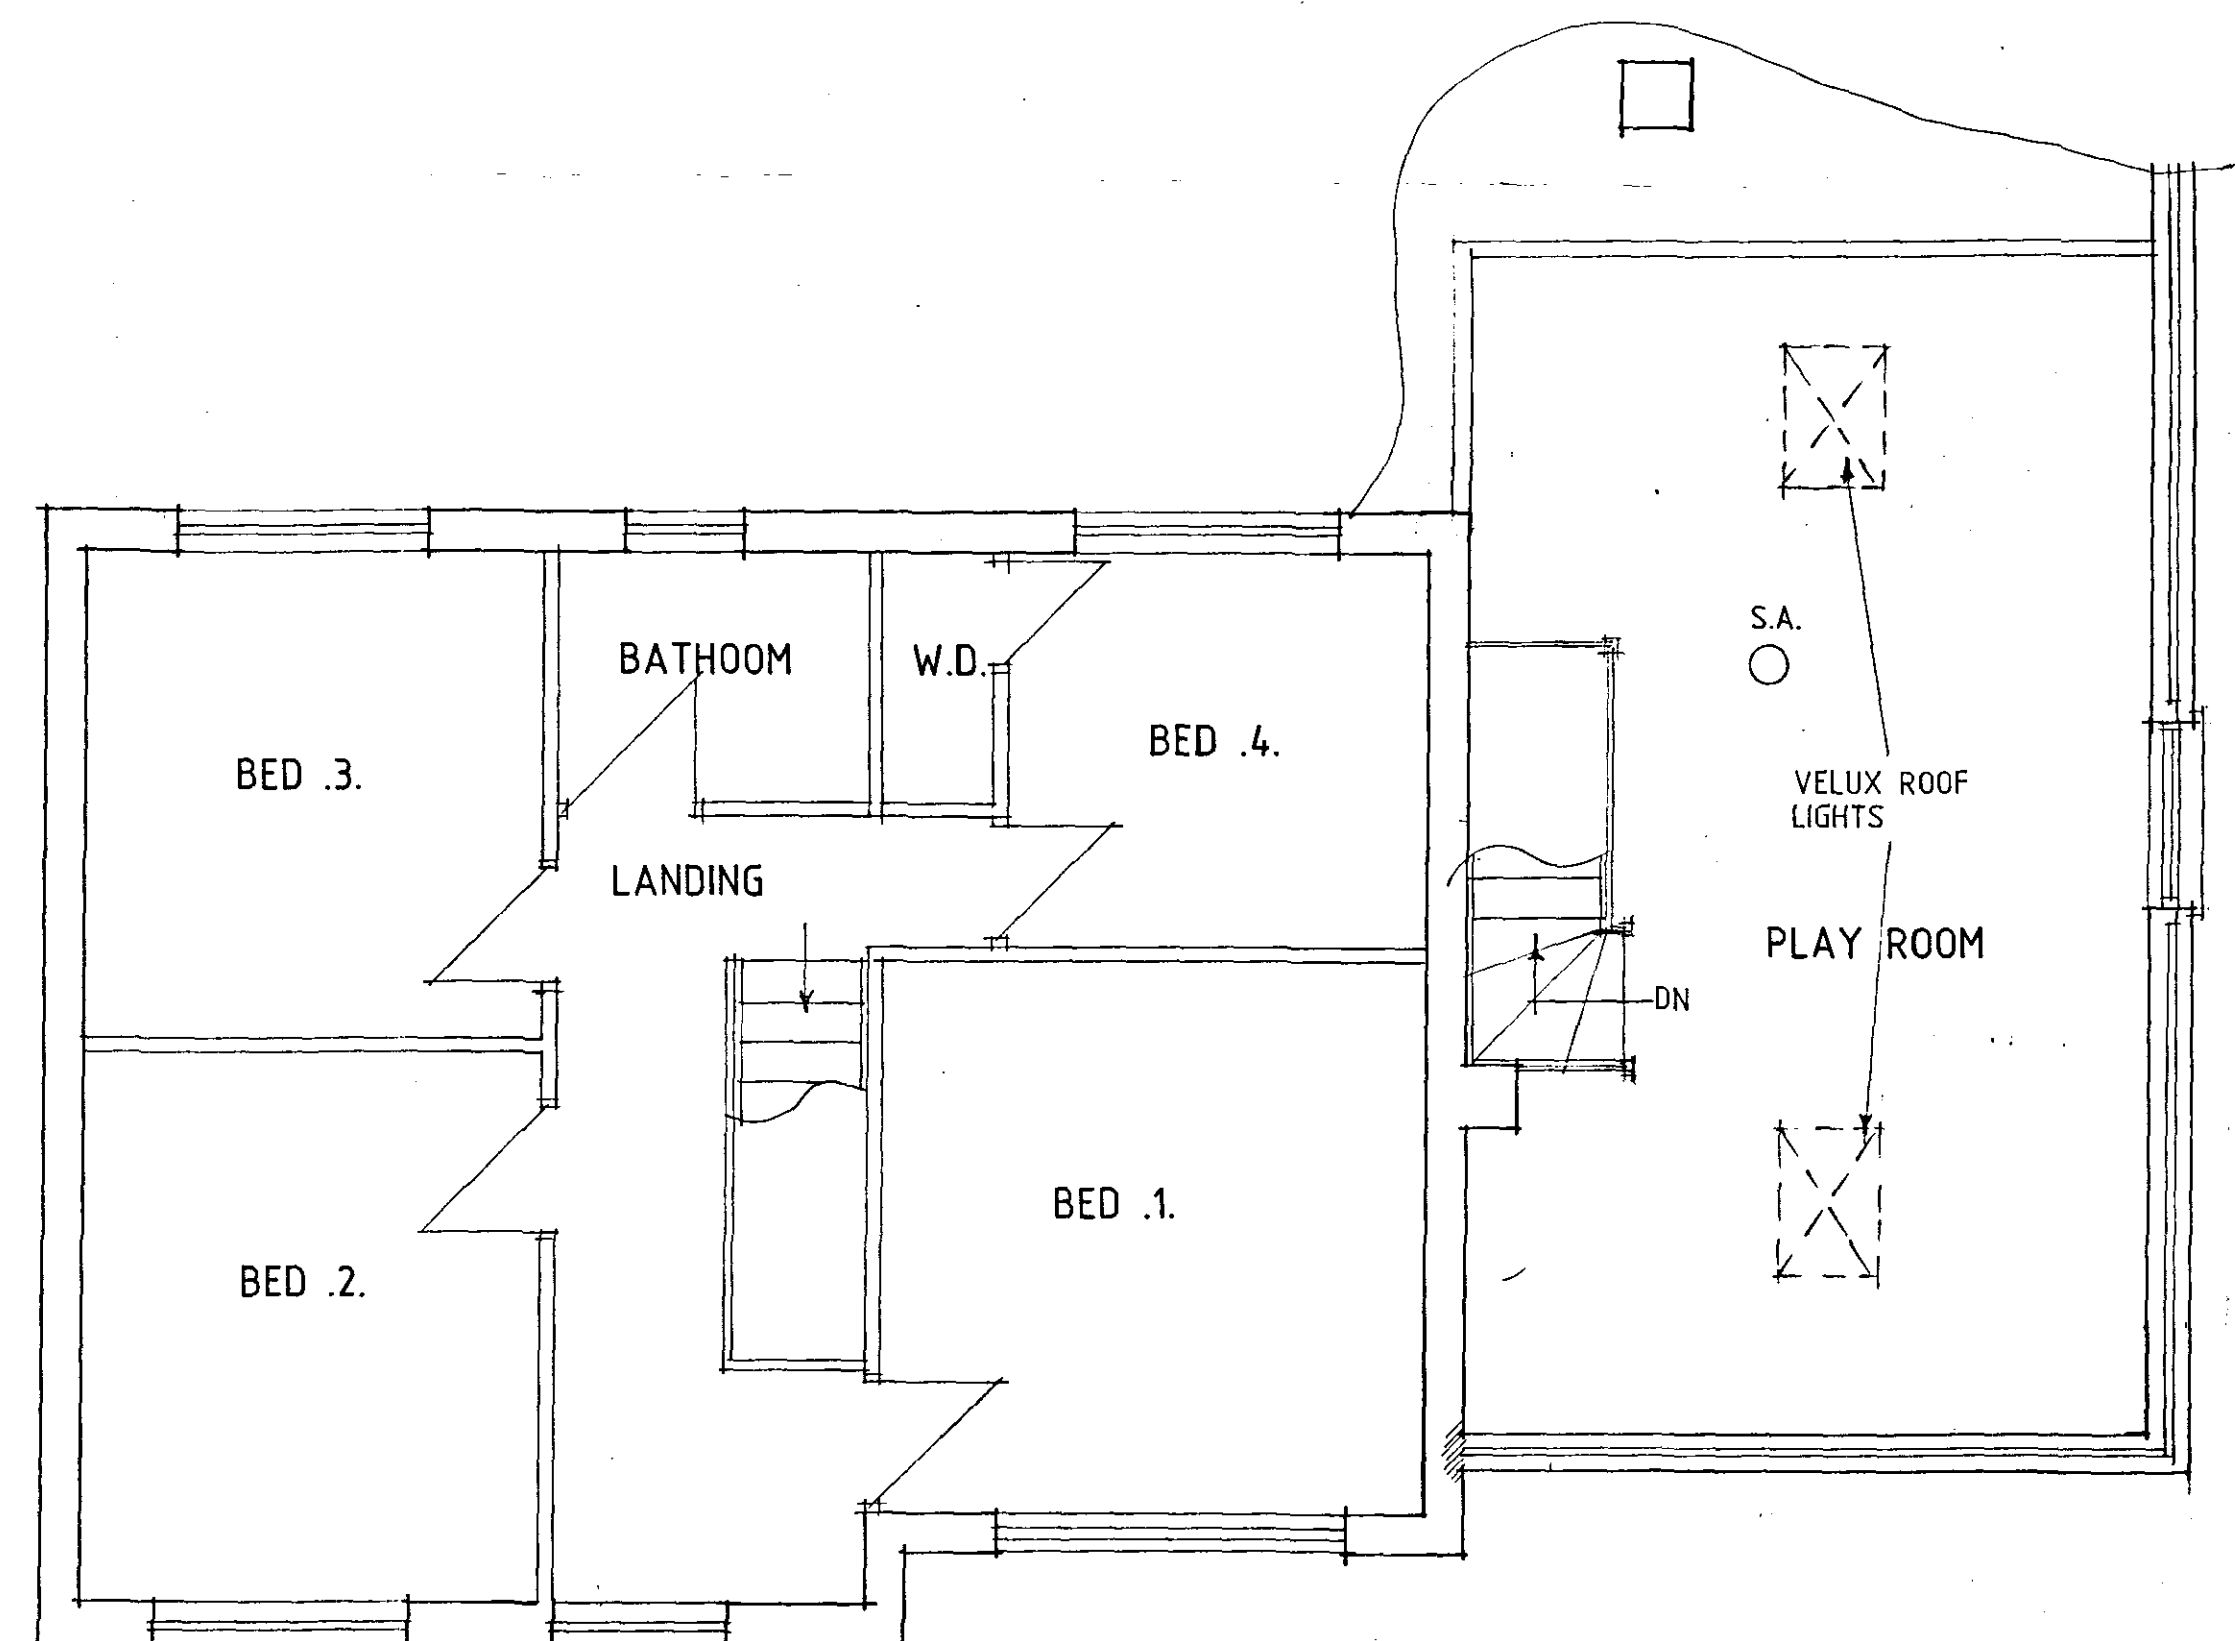

FIRST FLOOR PLAN

0674/07

A - IMF. ADDED - 16.4.07

Status
CONSULTANTS IN ARCHITECTURE & PLANNING

PROPOSED EXTENSION AT
TANGLEWOOD, OLD VICARAGE
LANE, LUTTON FOR

MR. & MRS. J. THURGOOD.

PLAN AS PROPOSED

1:50 1:100 5006-071/5

FEB-07 B.GILHAM.

2 Edinburgh Walk, Holbeach,
Spalding, Lincs. PE12 7AP
Tel: 01406 474363 Fax: 01406 498792

