






FRONT

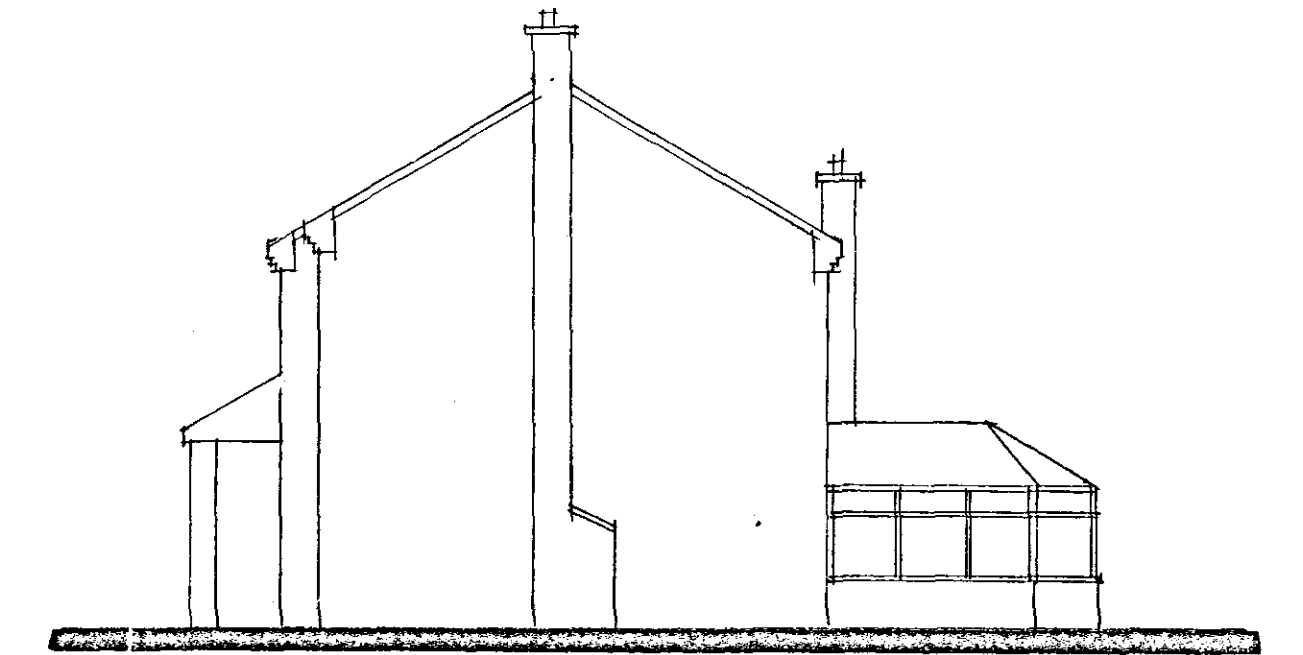


SIDE.

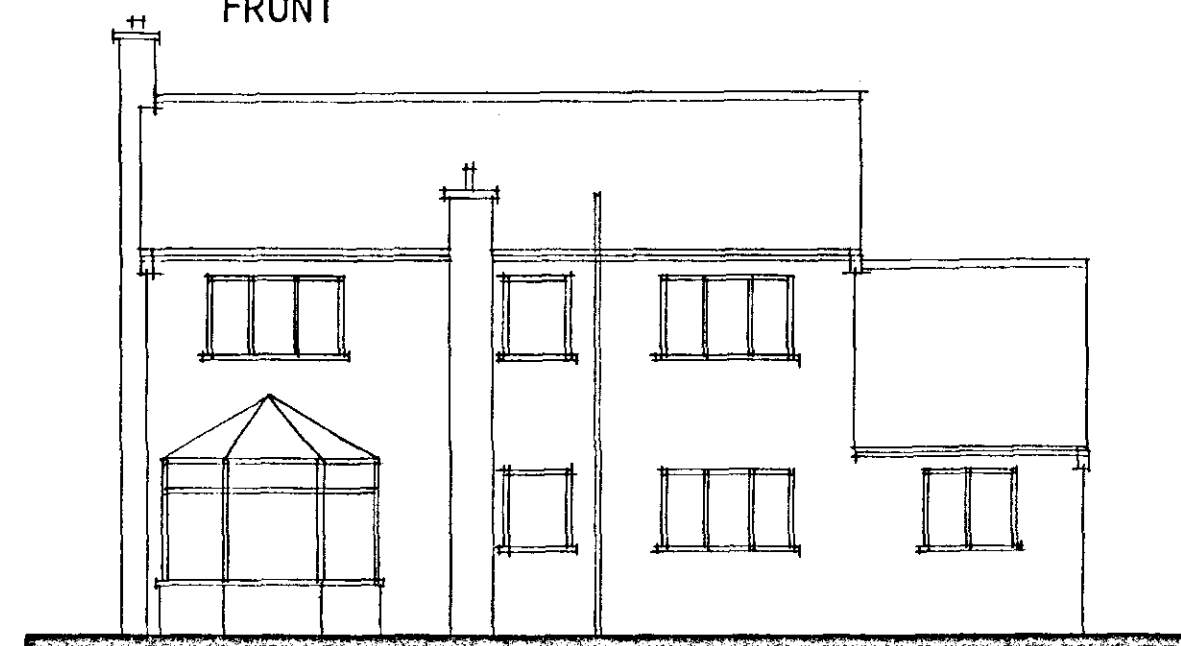


REAR.

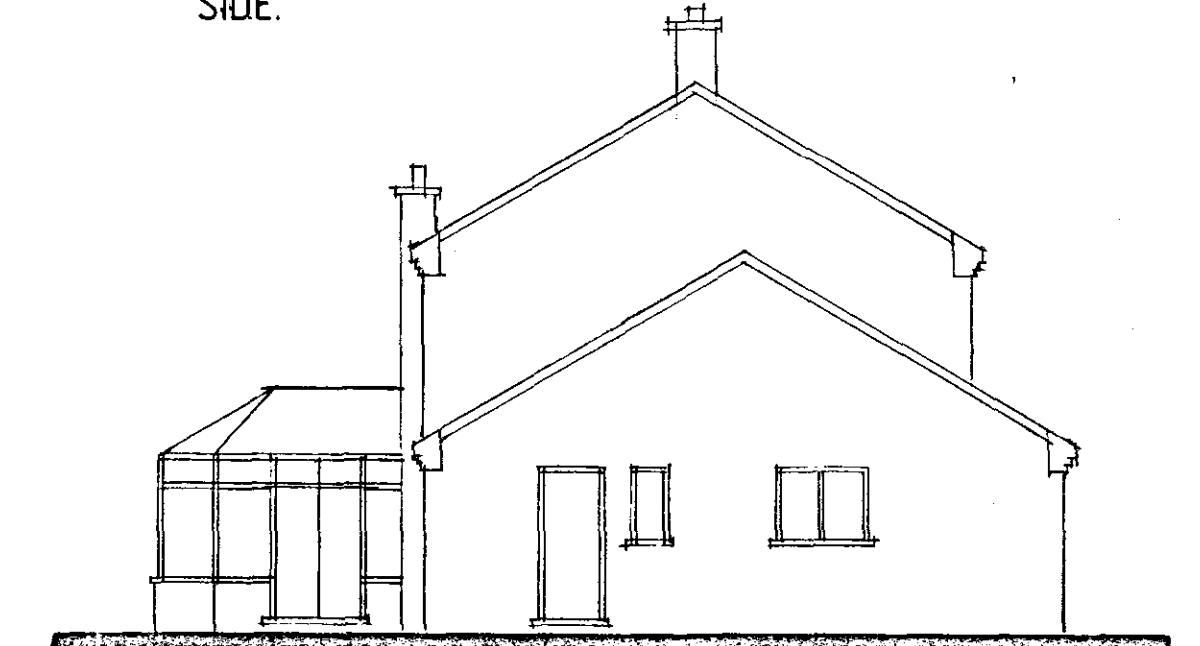

SIDE.

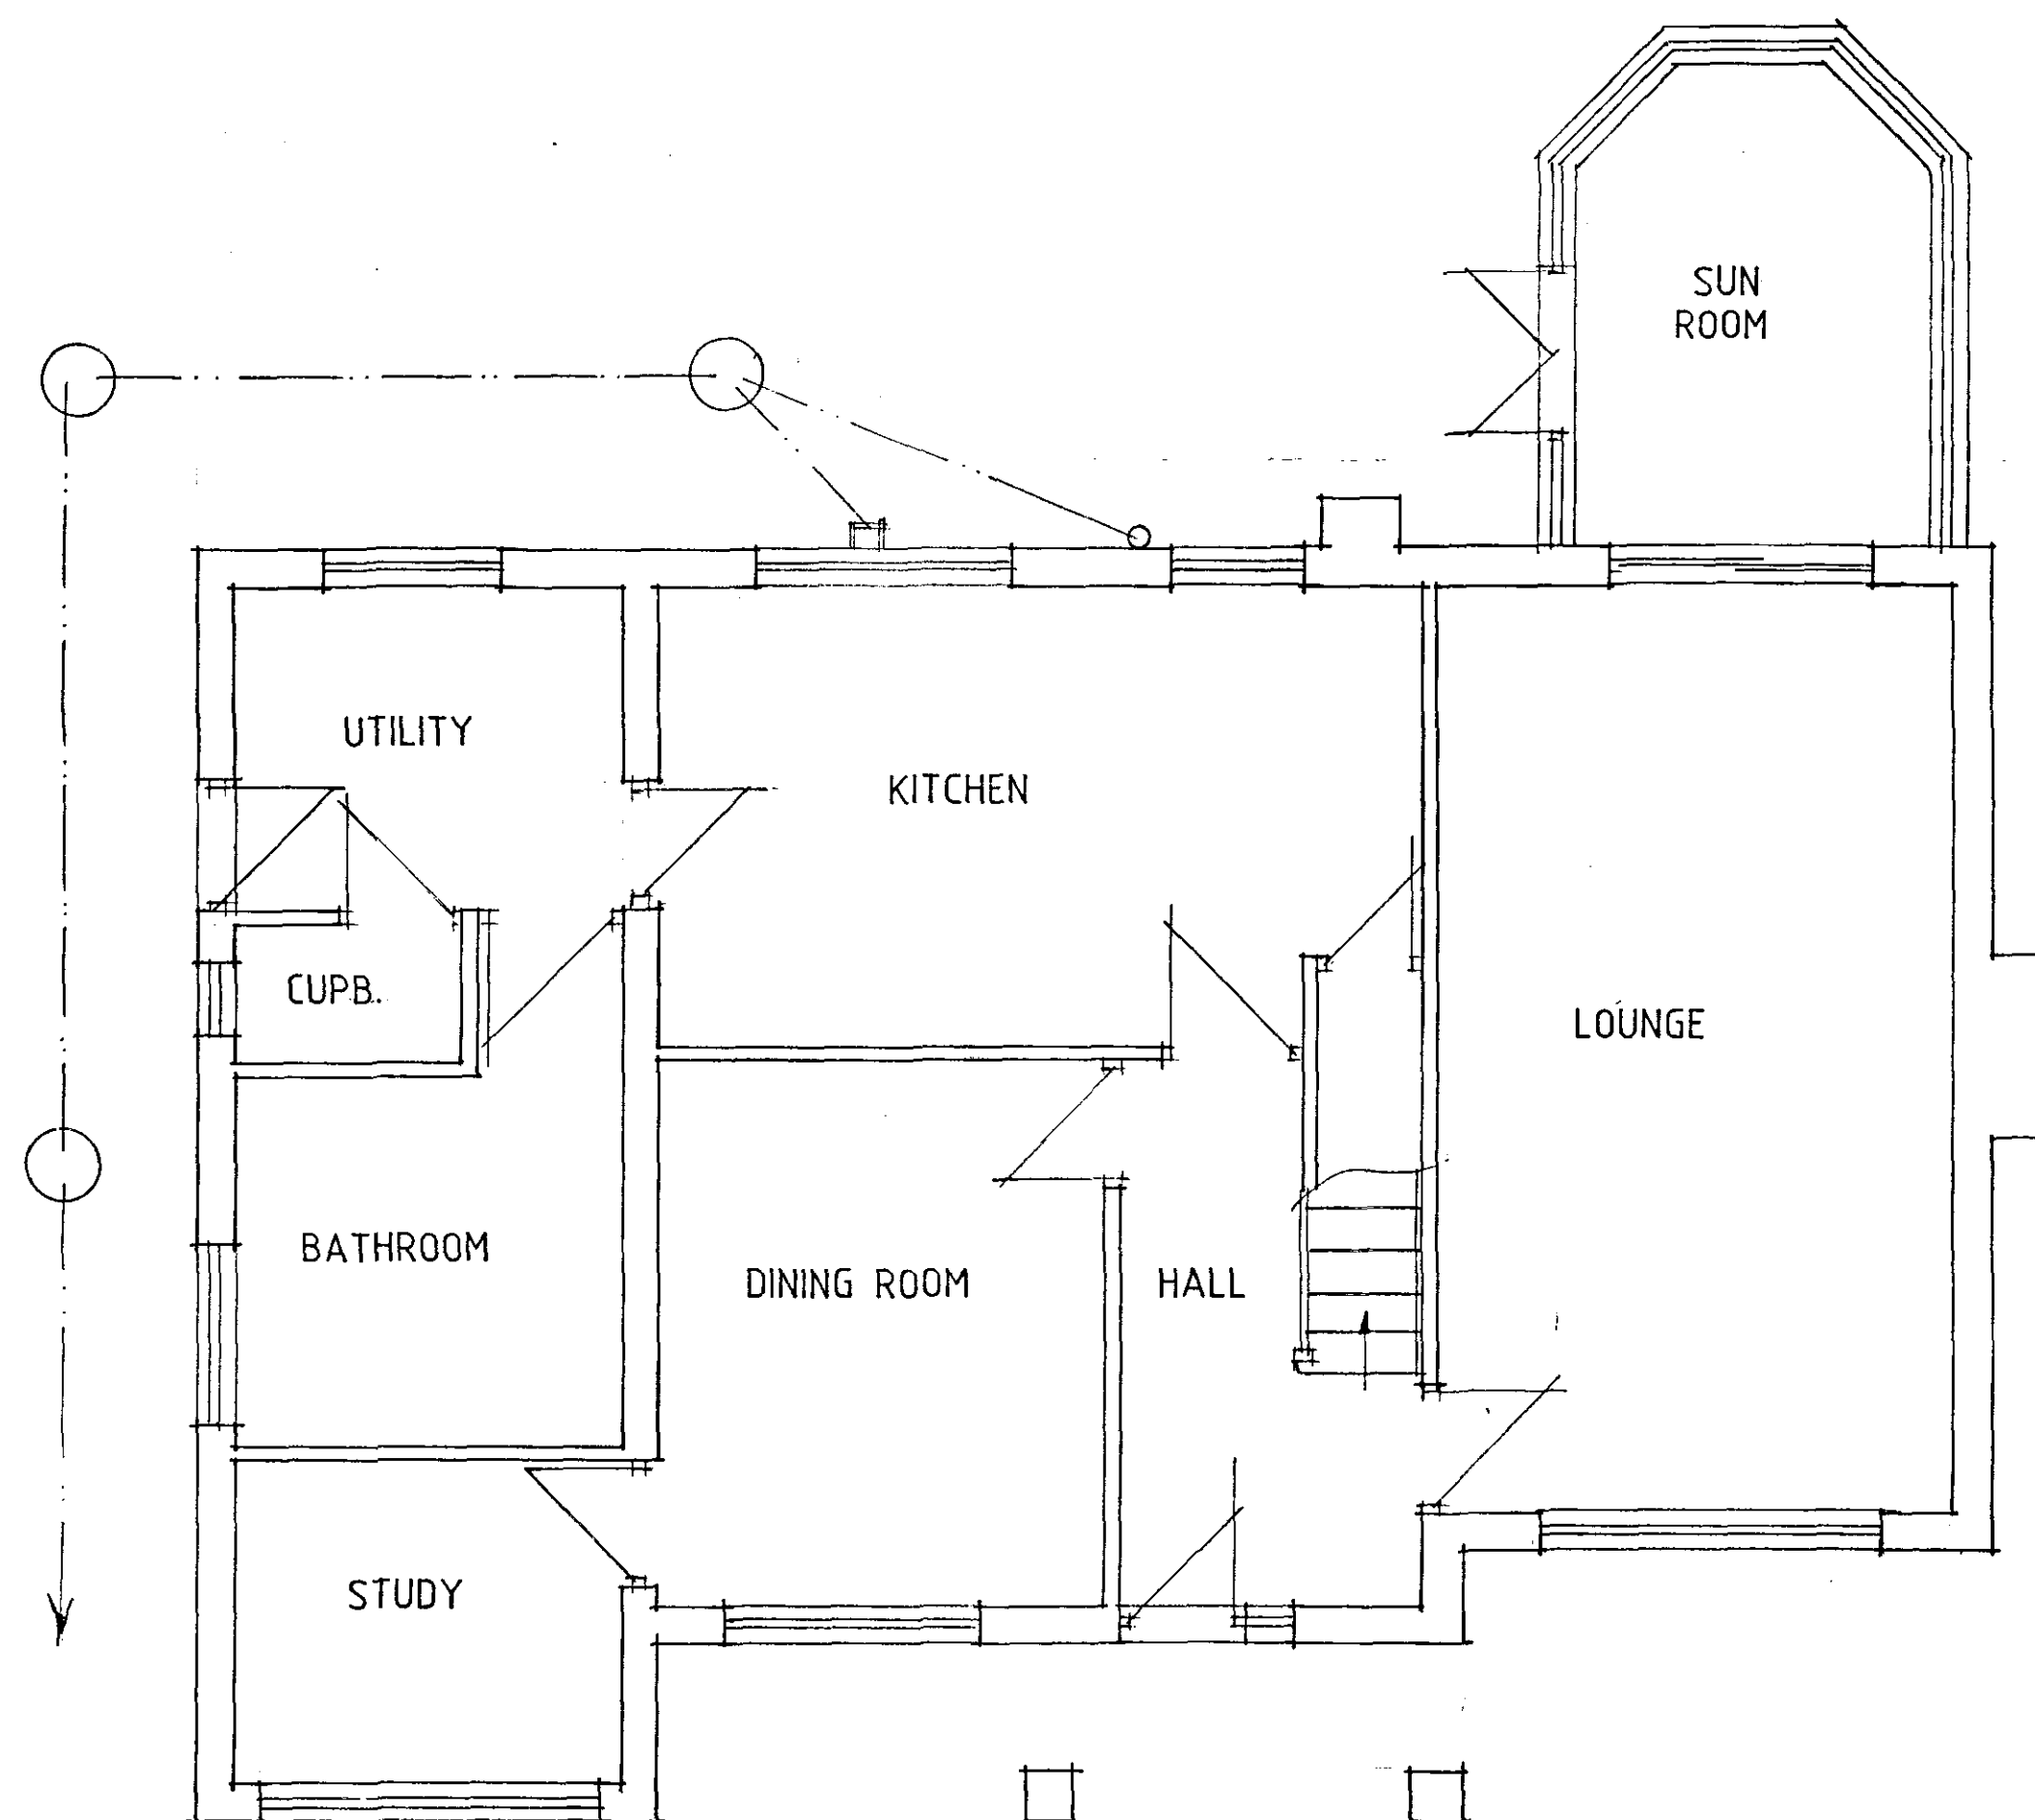

GROUND FLOOR PLAN

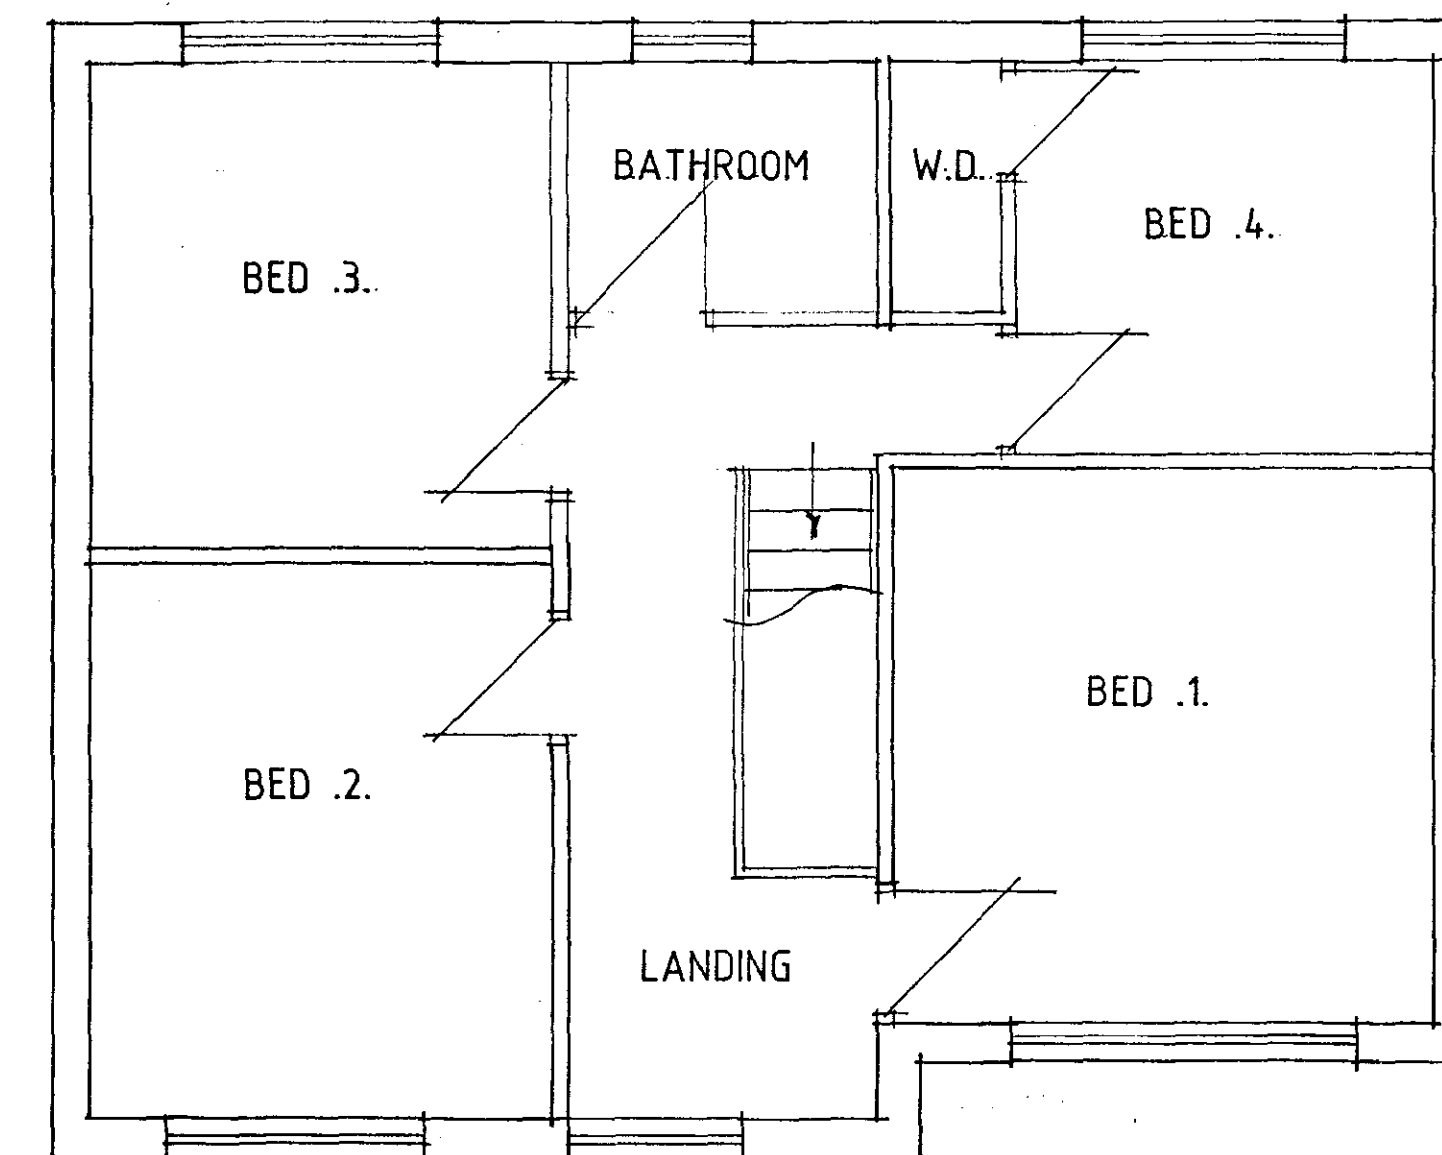

FIRST FLOOR PLAN

0674/07

Status
CONSULTANTS IN ARCHITECTURE & PLANNING

PROPOSED EXTENSION AT
TANGLEWOOD, OLD VICARAGE
LANE, LUTTON FOR

MR. & MRS. J. THURGOOD.

PLAN AS EXISTING

1:50 1:100

NOV-06

B. GILHAM.

2 Edinburgh Walk, Holbeach,
Spalding, Lincs. PE12 7AP.
Tel: 01406 424343 Fax: 01406 490702

