

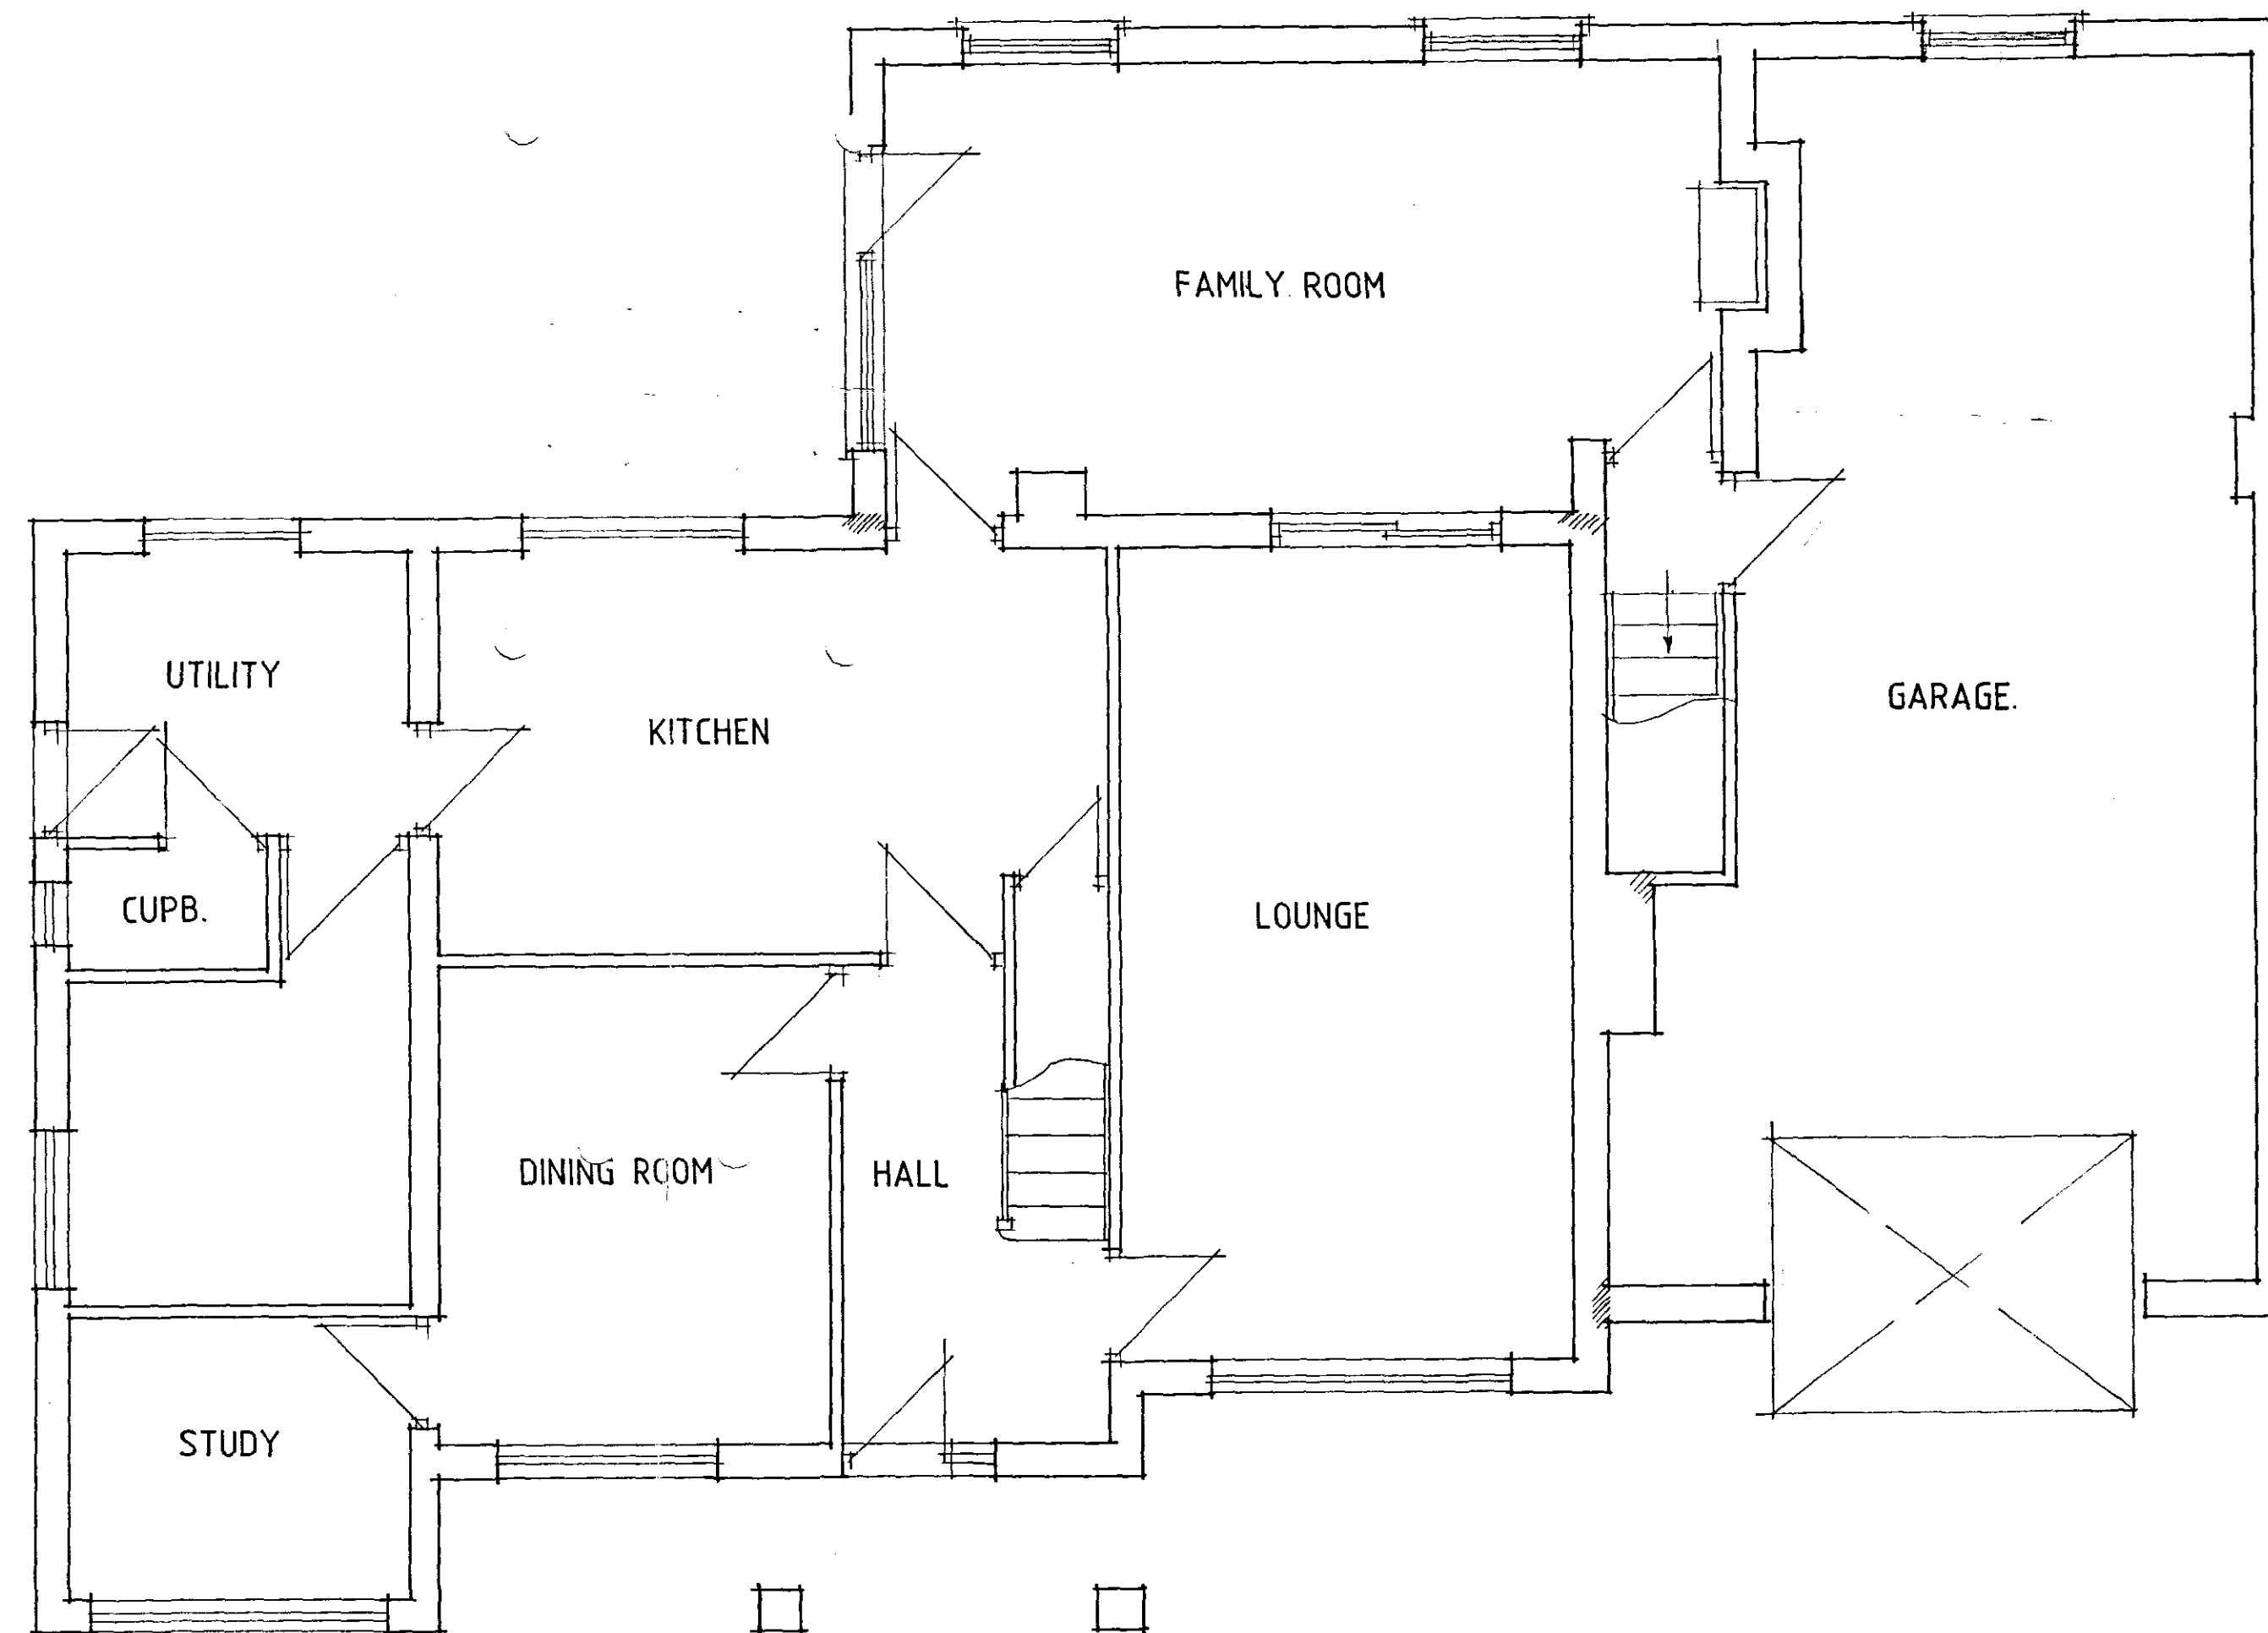


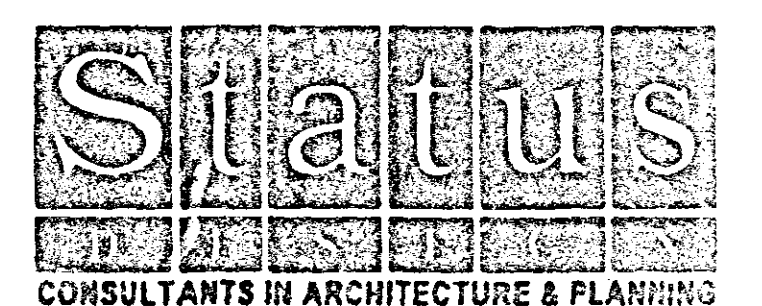

GROUND FLOOR PLAN

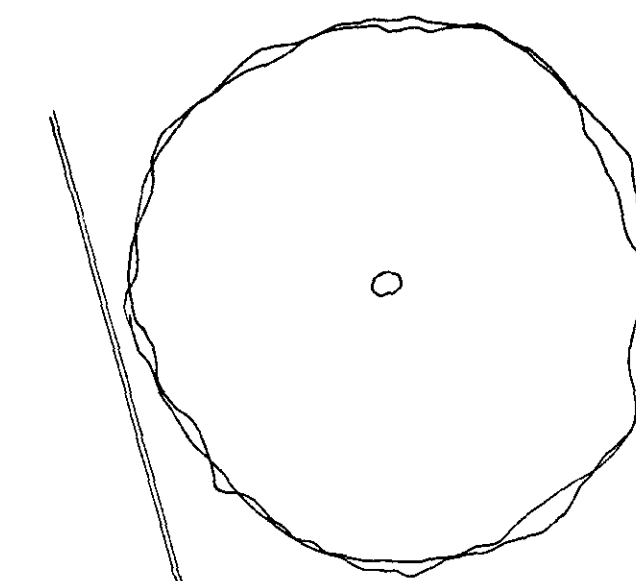

PROPOSED EXTENSION AT
TANGLEWOOD, OLD VICARAGE
LANE, LUTTON FOR

MR. & MRS. J. THURGOOD.

PLAN AS PROPOSED
SKETCH .2.

1:50 1:100 SD06-071/4

FEB-07 B.GILHAM.

