
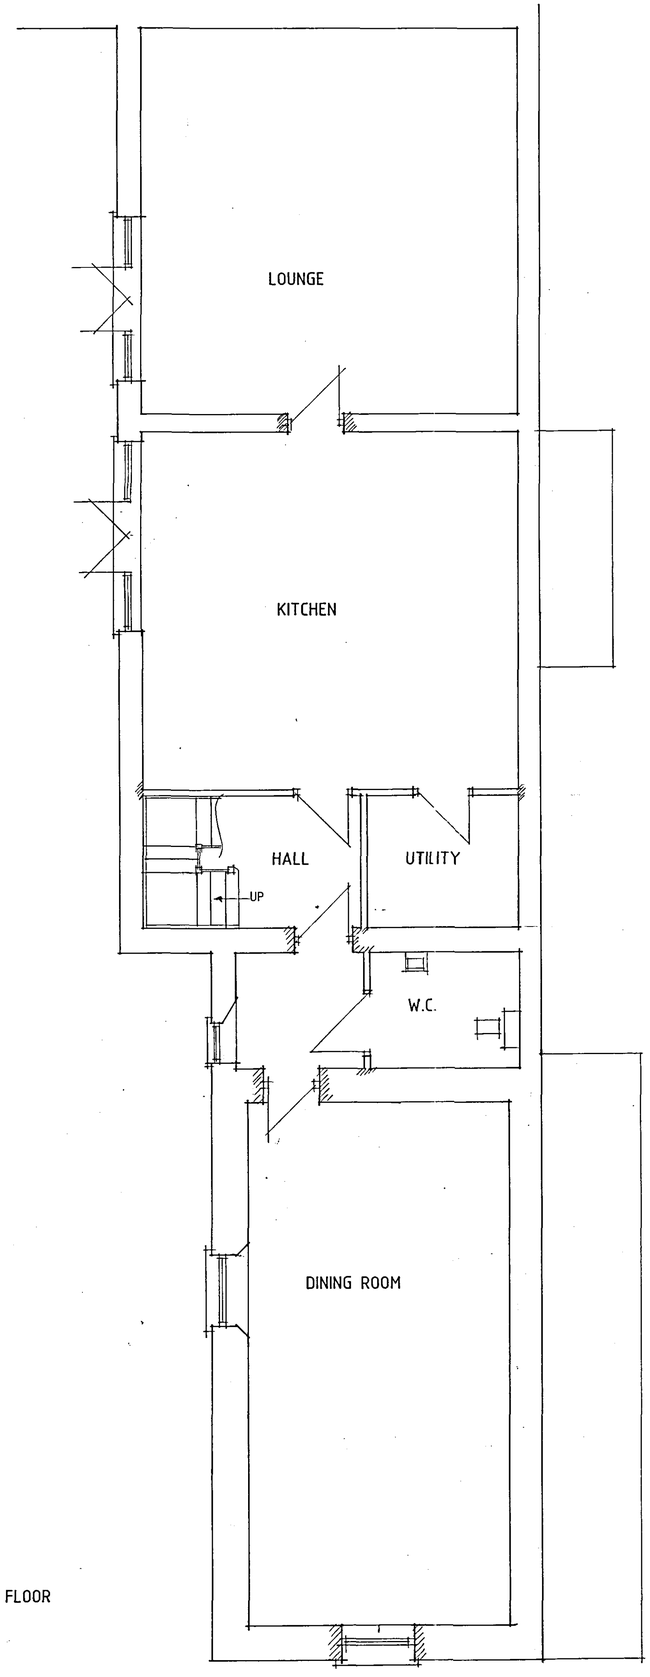



GROUND FLOOR
PLAN

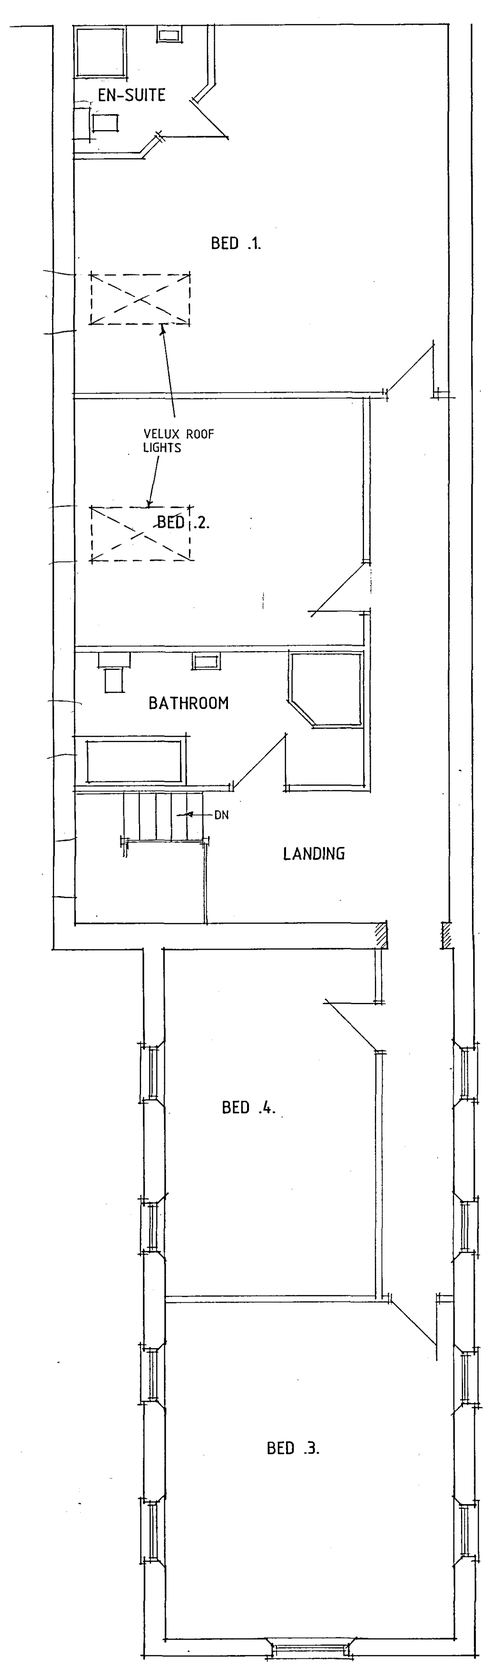


FIRST FLOOR
PLAN

SUPERSEDED

SHDC
Planning & Development
- 9 JUN 2008
Ref: 0675/08

A - ALTS - 24.4.08

Status
DESIGN
CONSULTANTS IN ARCHITECTURE & PLANNING

PROPOSED CONVERSION OF BARNS TO RESIDENTIAL UNITS AT THE LONG SUTTON COLD STORE, GEDNEY ROAD, LONG SUTTON FOR

LINCOLNSHIRE WILDLIFE TRUST

PLAN AS PROPOSED

| | |
|---|---|
| 1:50 | SD04-046/16 |
| FEB-08 | B.GILHAM. |

2 Edinburgh Walk, Holbeach,
Spalding, Lincs. PE12 7AP
Tel: 01406 424343 Fax: 01406 490702