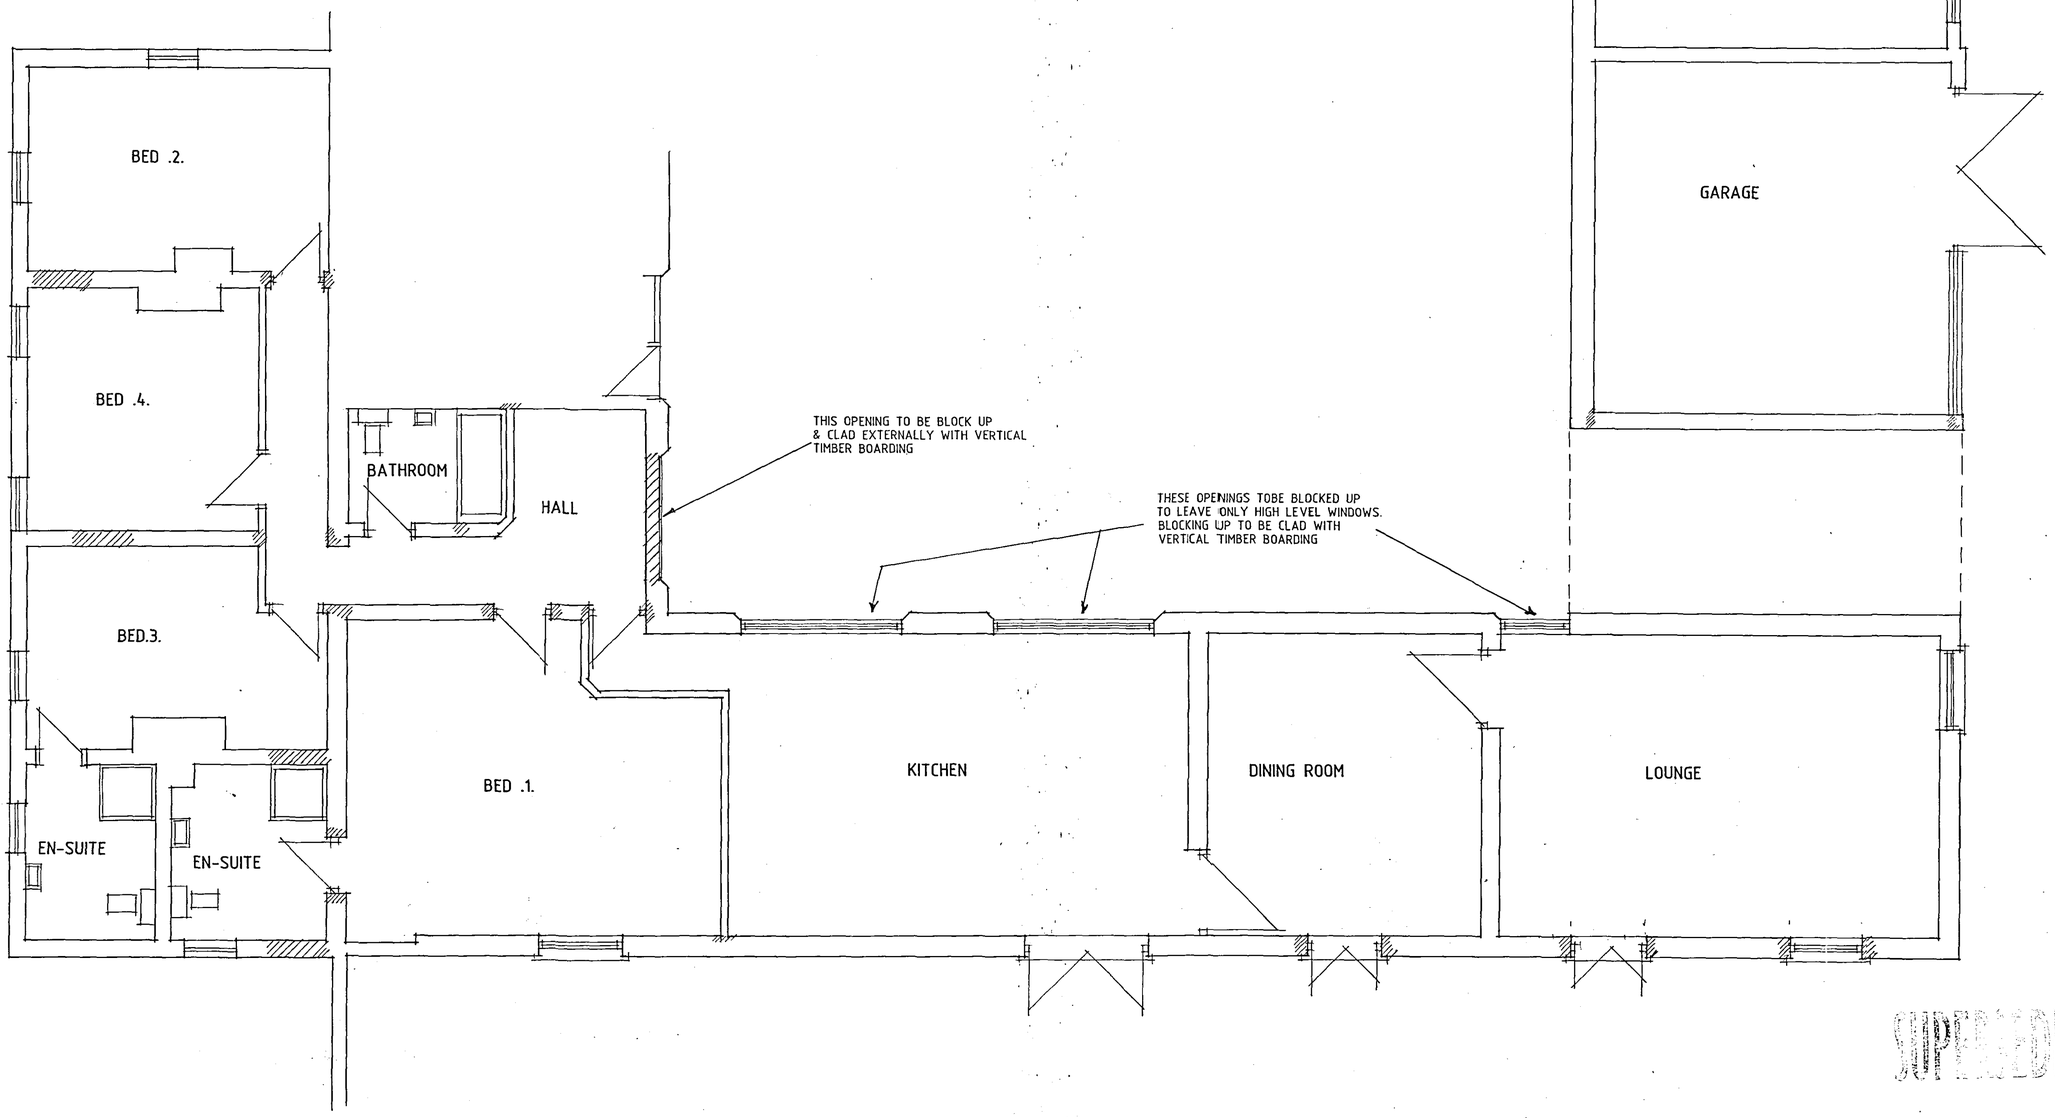


GROUND FLOOR PLAN

SHDC
Planning & Development
- 9 JUN 2008
Ref: 0675/08

A - ALTS - 24.4.08

Status DESIGN
CONSULTANTS IN ARCHITECTURE & PLANNING

PROPOSED CONVERSION OF BARNS TO RESIDENTIAL UNITS AT THE LONG SUTTON COLD STORE, GEDNEY ROAD, LONG SUTTON FOR

LINCOLNSHIRE WILDLIFE TRUST

PLAN AS PROPOSED

1:50	SD04-046/15
FEB-08	B.GILHAM.

2 Edinburgh Walk, Holbeach,
Spalding, Lincs. PE12 7AP.
Tel: 01406 424343 Fax: 01406 490702

SUPERSEDED